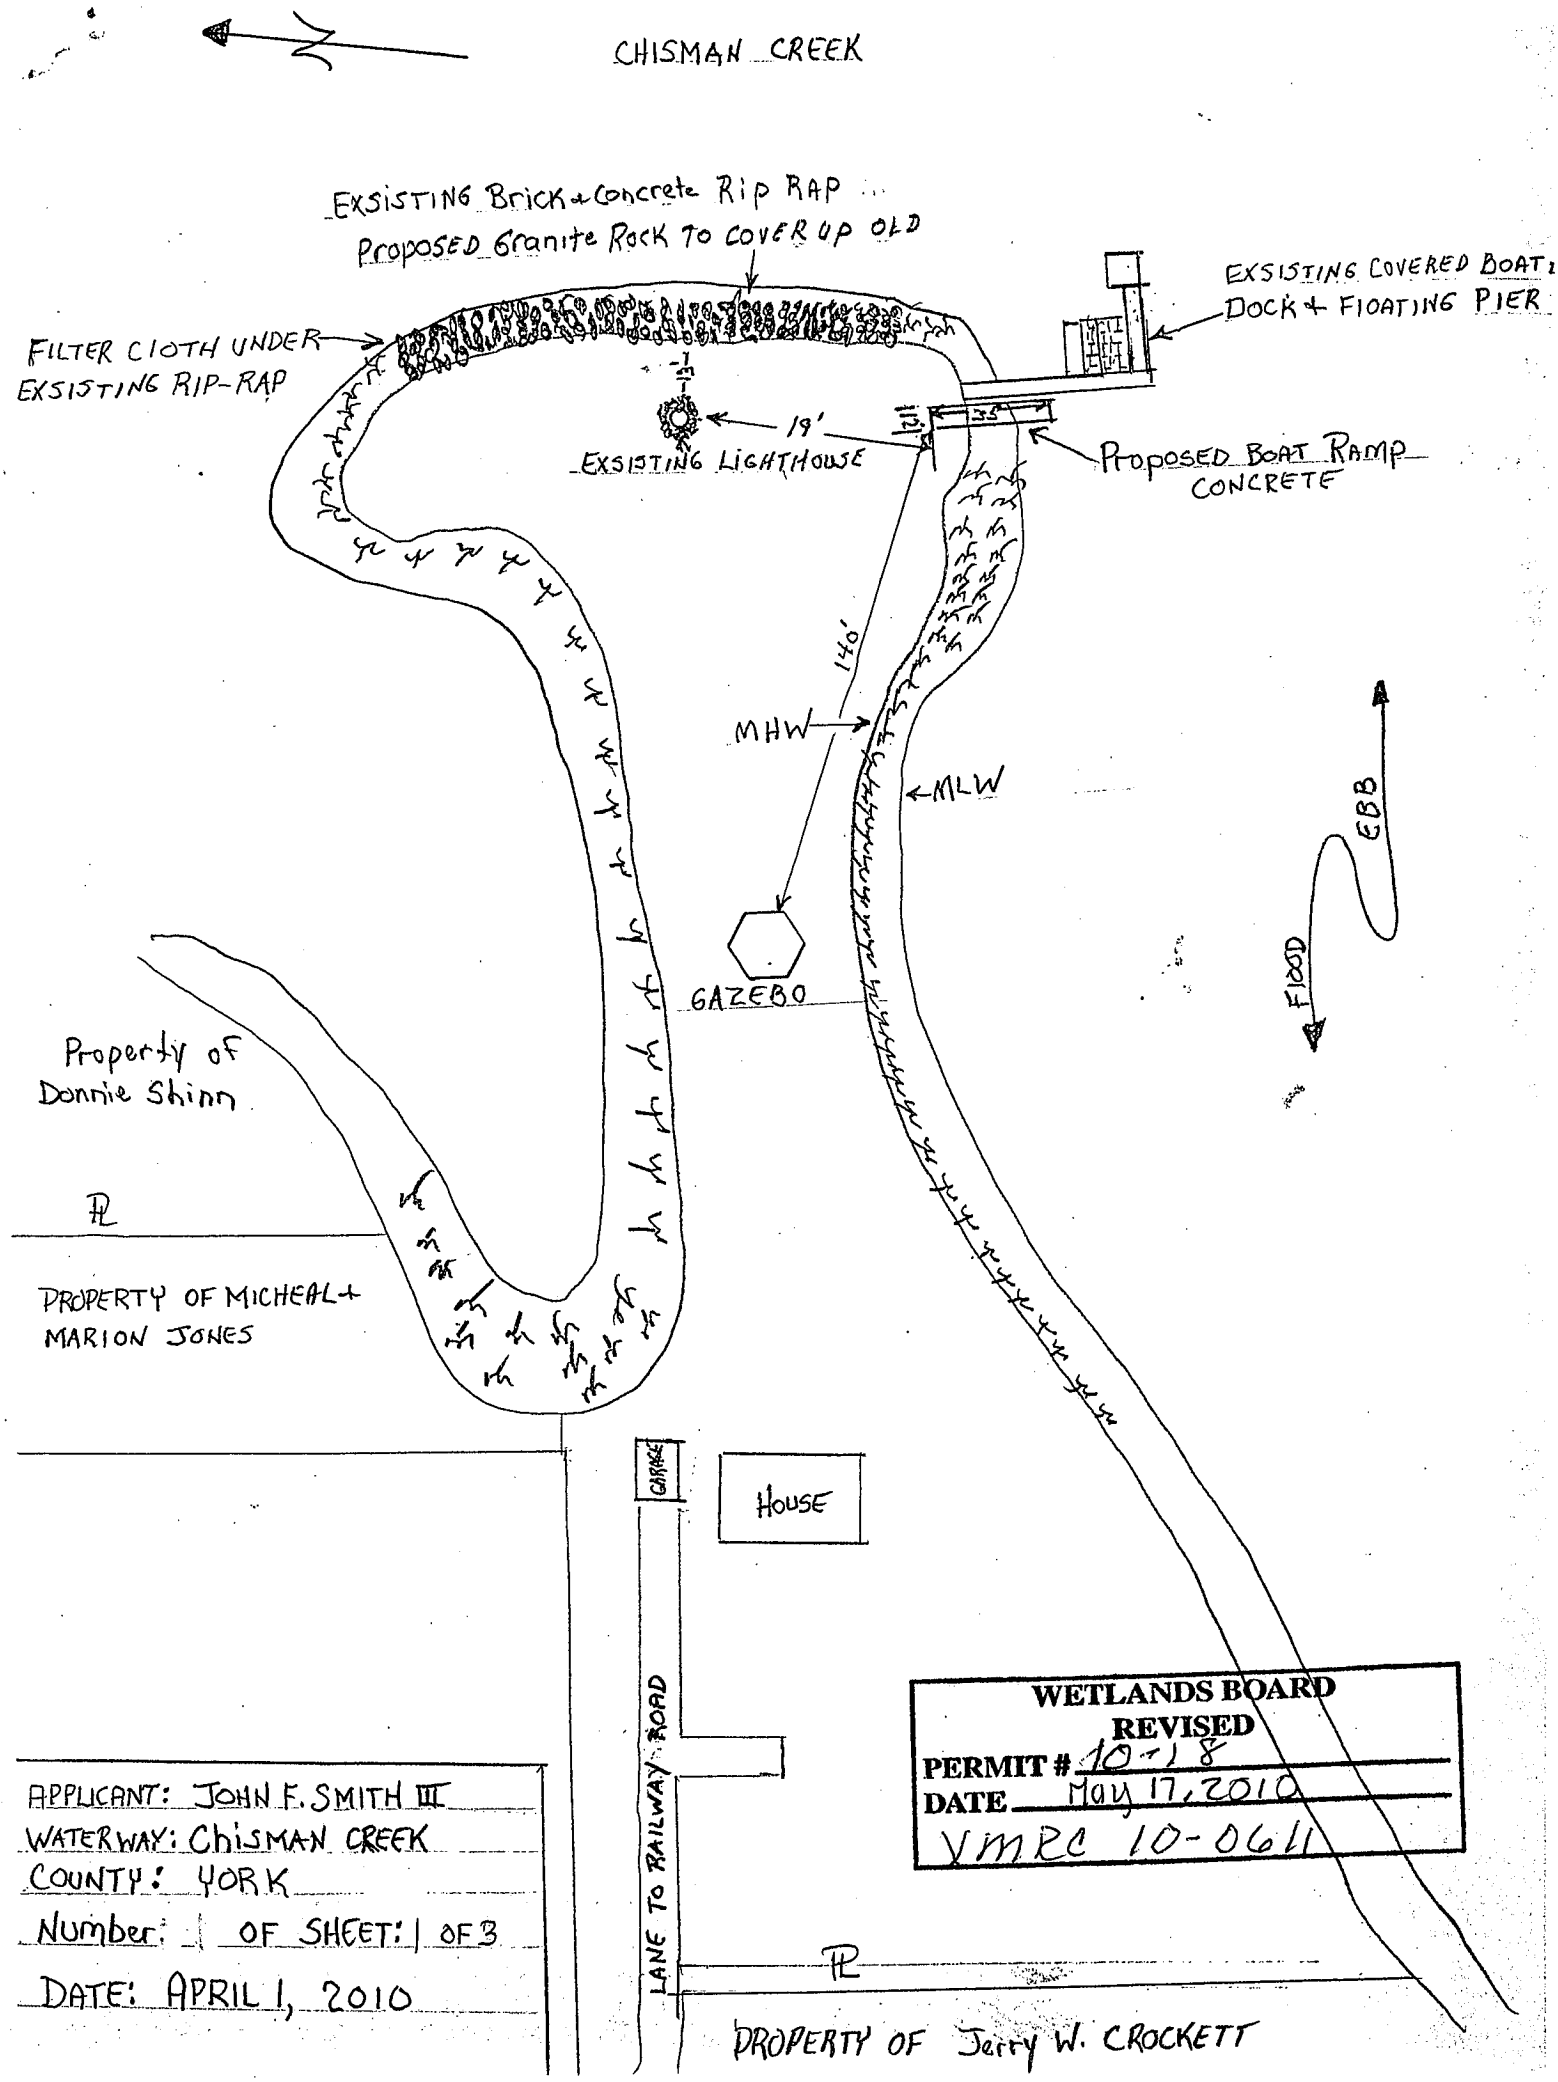
CHISMAN CREEK
EXSISTING Brick & Concrete Rip RAP
Proposed Granite Rock TO COVER UP OLD
FILTER CLOTH UNDER EXSISTING RIP-RAP
EXSISTING COVERED BOAT DOCK + FLOATING PIER
19'
EXSISTING LIGHTHOUSE
35'
Proposed BOAT RAMP CONCRETE
140'
MHW
MLW
EBB
FLOOD
GAZEBO
Property of Donnie Shinn
PROPERTY OF MICHEAL + MARION JONES
GARAGE
HOUSE
LANE TO RAILWAY ROAD
PROPERTY OF Jerry W. CROCKETT
WETLANDS BOARD
REVISED
PERMIT # 10-18
DATE May 17, 2010
VMRC 10-0611
APPLICANT: JOHN F. SMITH III
WATERWAY: Chisman CREEK
COUNTY: YORK
Number: 1 OF SHEET: 1 OF 3
DATE: APRIL 1, 2010