Rec'd at 3/10/10 Site Visit

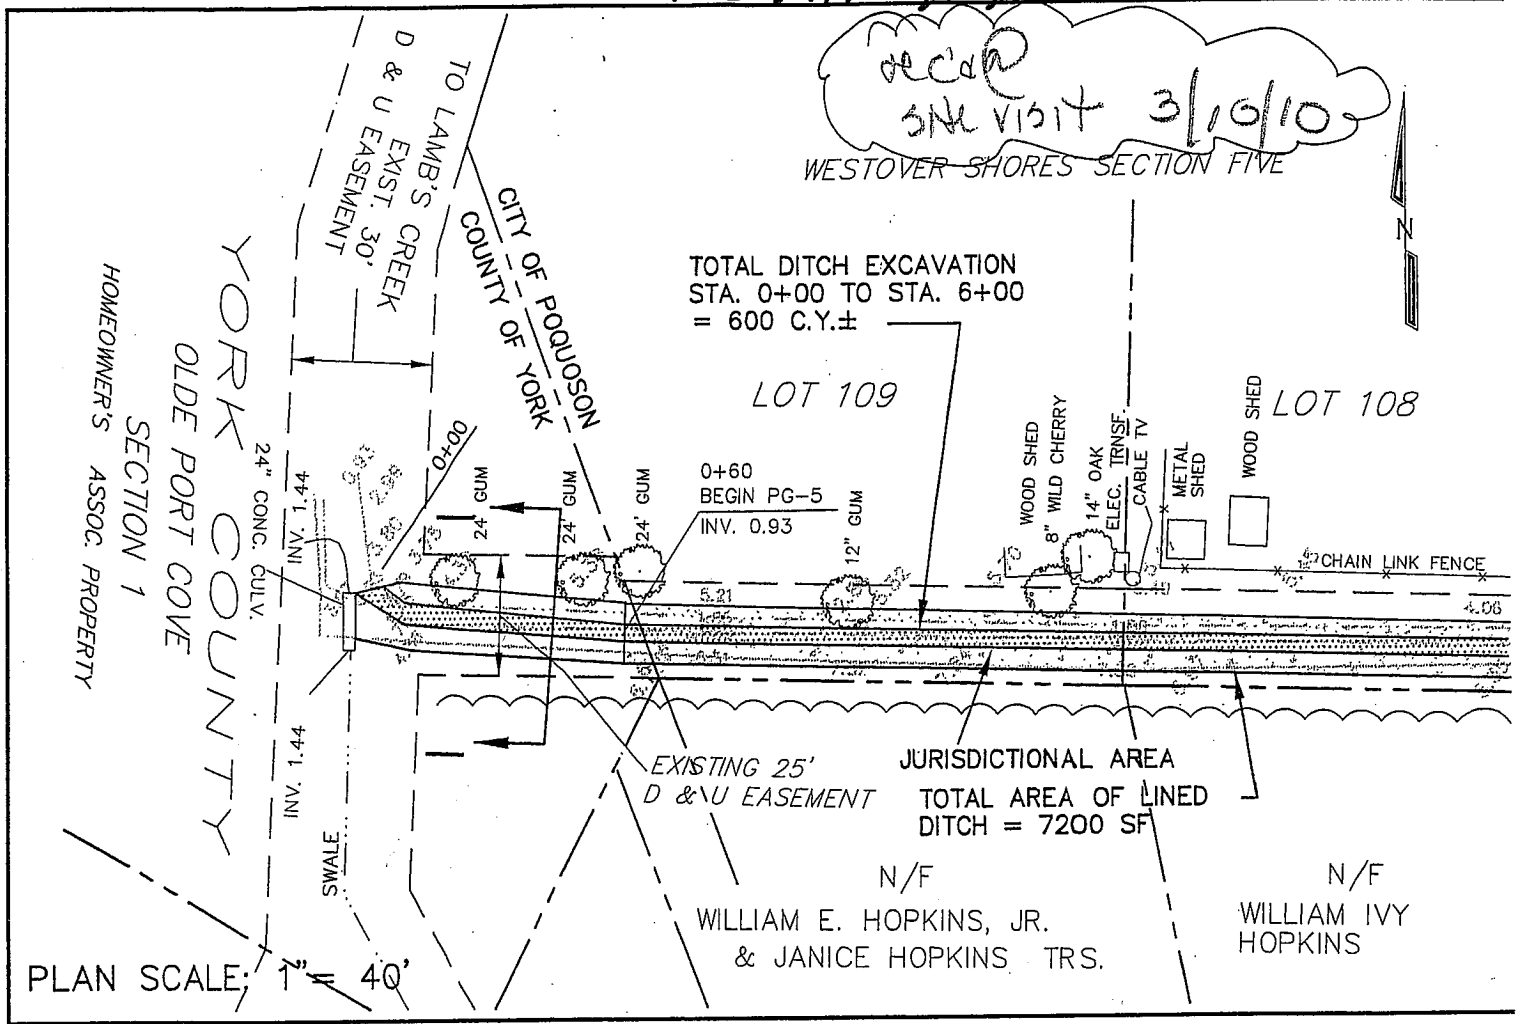


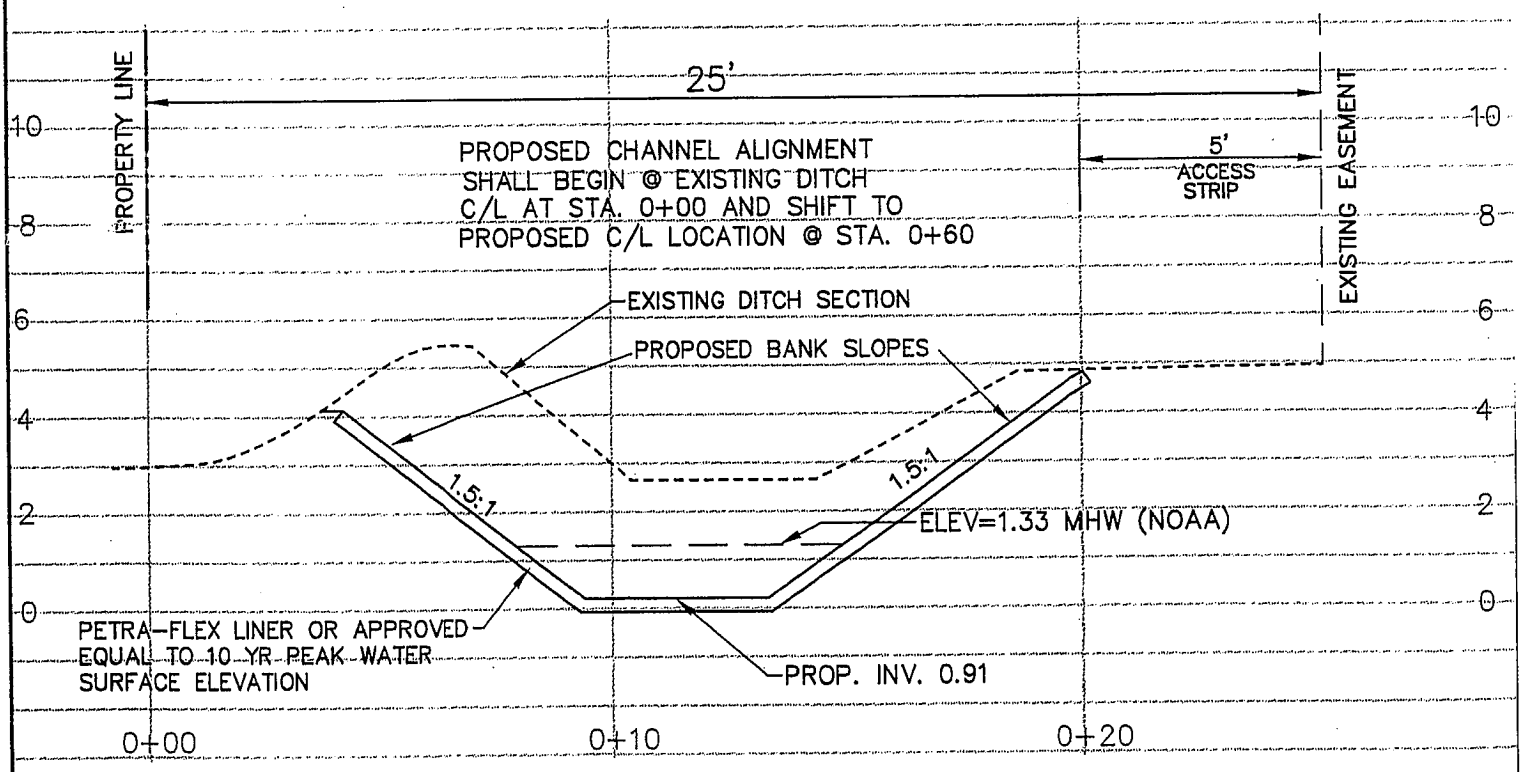


DITCH SECTION
@ STA. 0+45

**SECTION I–I**

TYPICAL INSTALLATION
ROCK LINED CHANNEL

PROFILE
SCALE: HOR. 1" = 4'
VERT. 1" = 4'

APPLICANT: OAKMOORE PARTNERS
WATERWAY: N/A
CITY: POQUOSON
NUMBER OF SHEET: 1 OF 1
DATE: OCTOBER 15, 2008