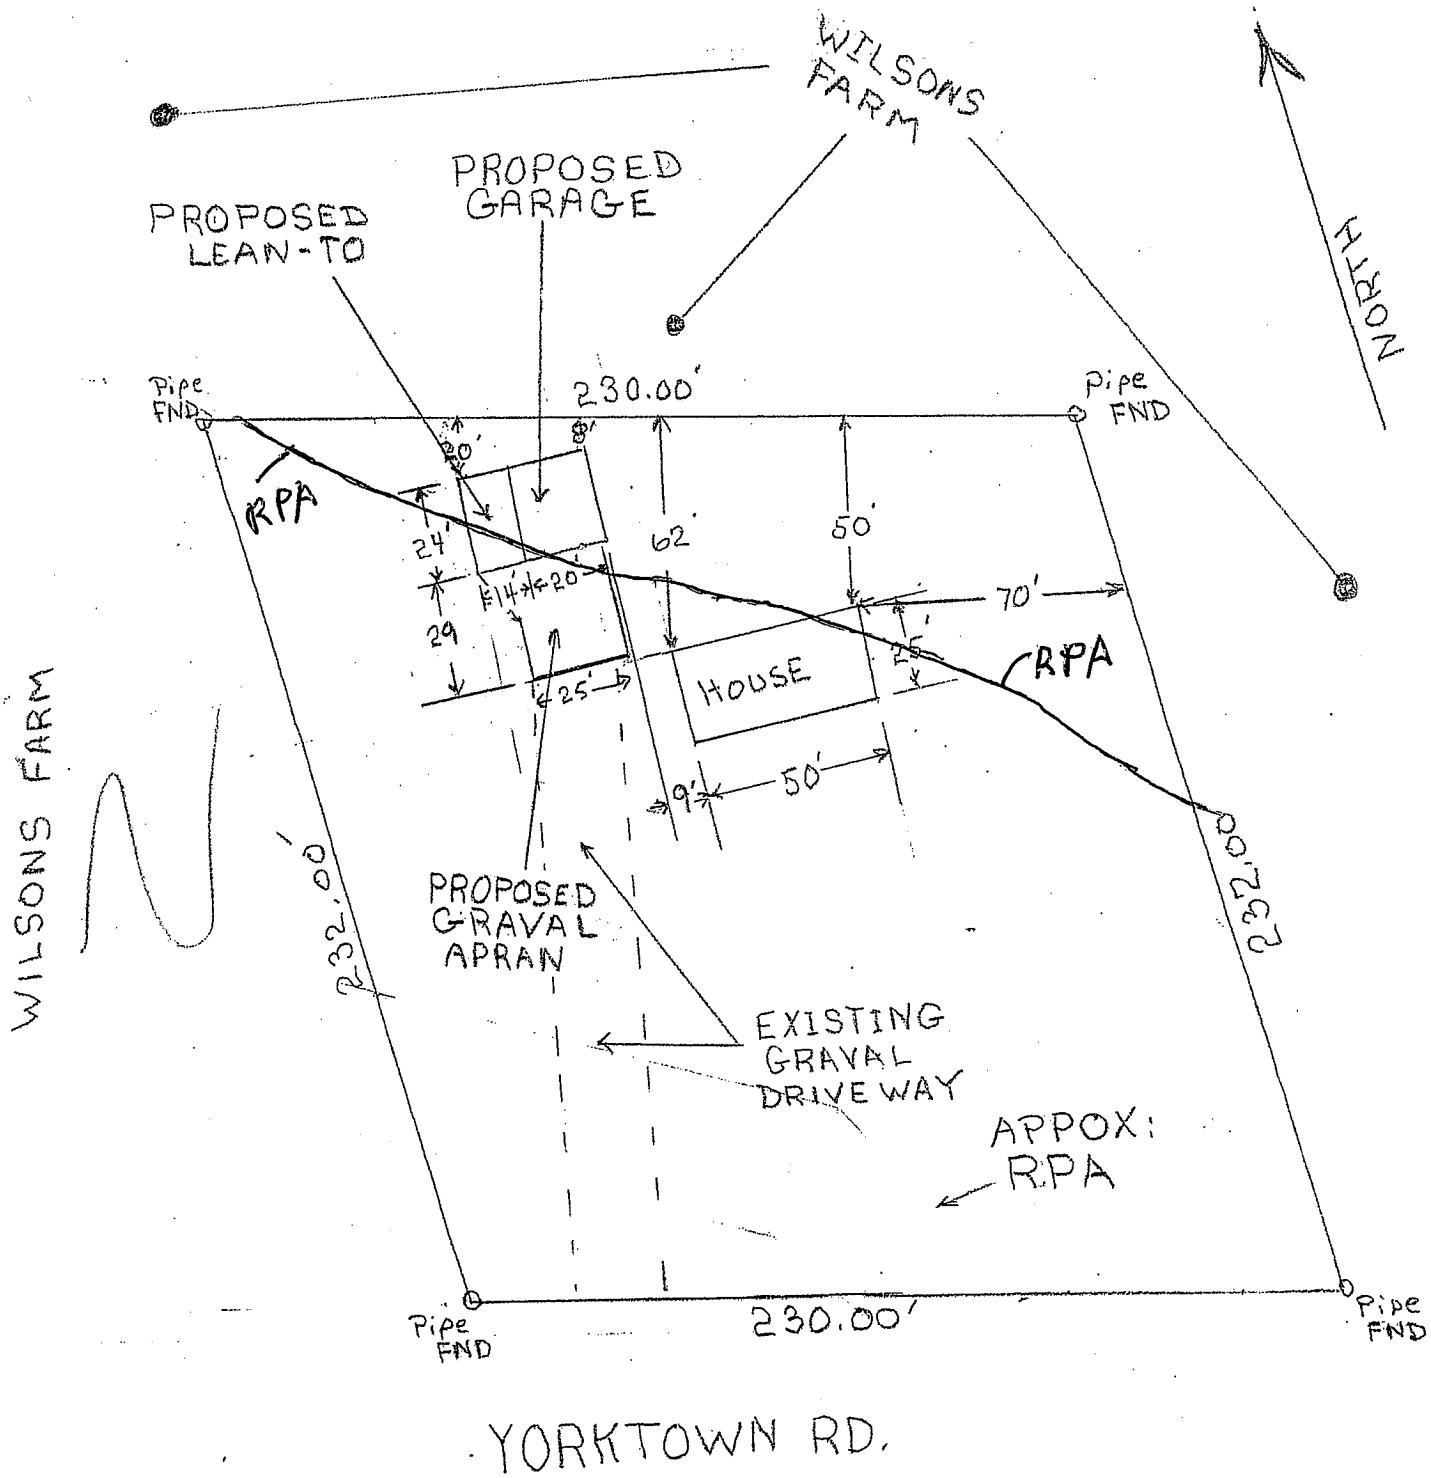

SCALE 1" = 50'

• PROPOSED-GARAGE, LEAN-TO & APRAN FOR 1925 YORKTOWN RD.

THIS SITE PLAN OF PROPERTY OWNED BY TREY PHAUP

DEC. 2009

RECEIVED
YORK COUNTY
FEB 25 2010
ENVIRONMENTAL & DEVELOPMENT SERVICES