WETLANDS BOARD
REVISED
PERMIT # 09-64
DATE 1-19-10
VMRC 09-1784
3 of 3

EXISTING

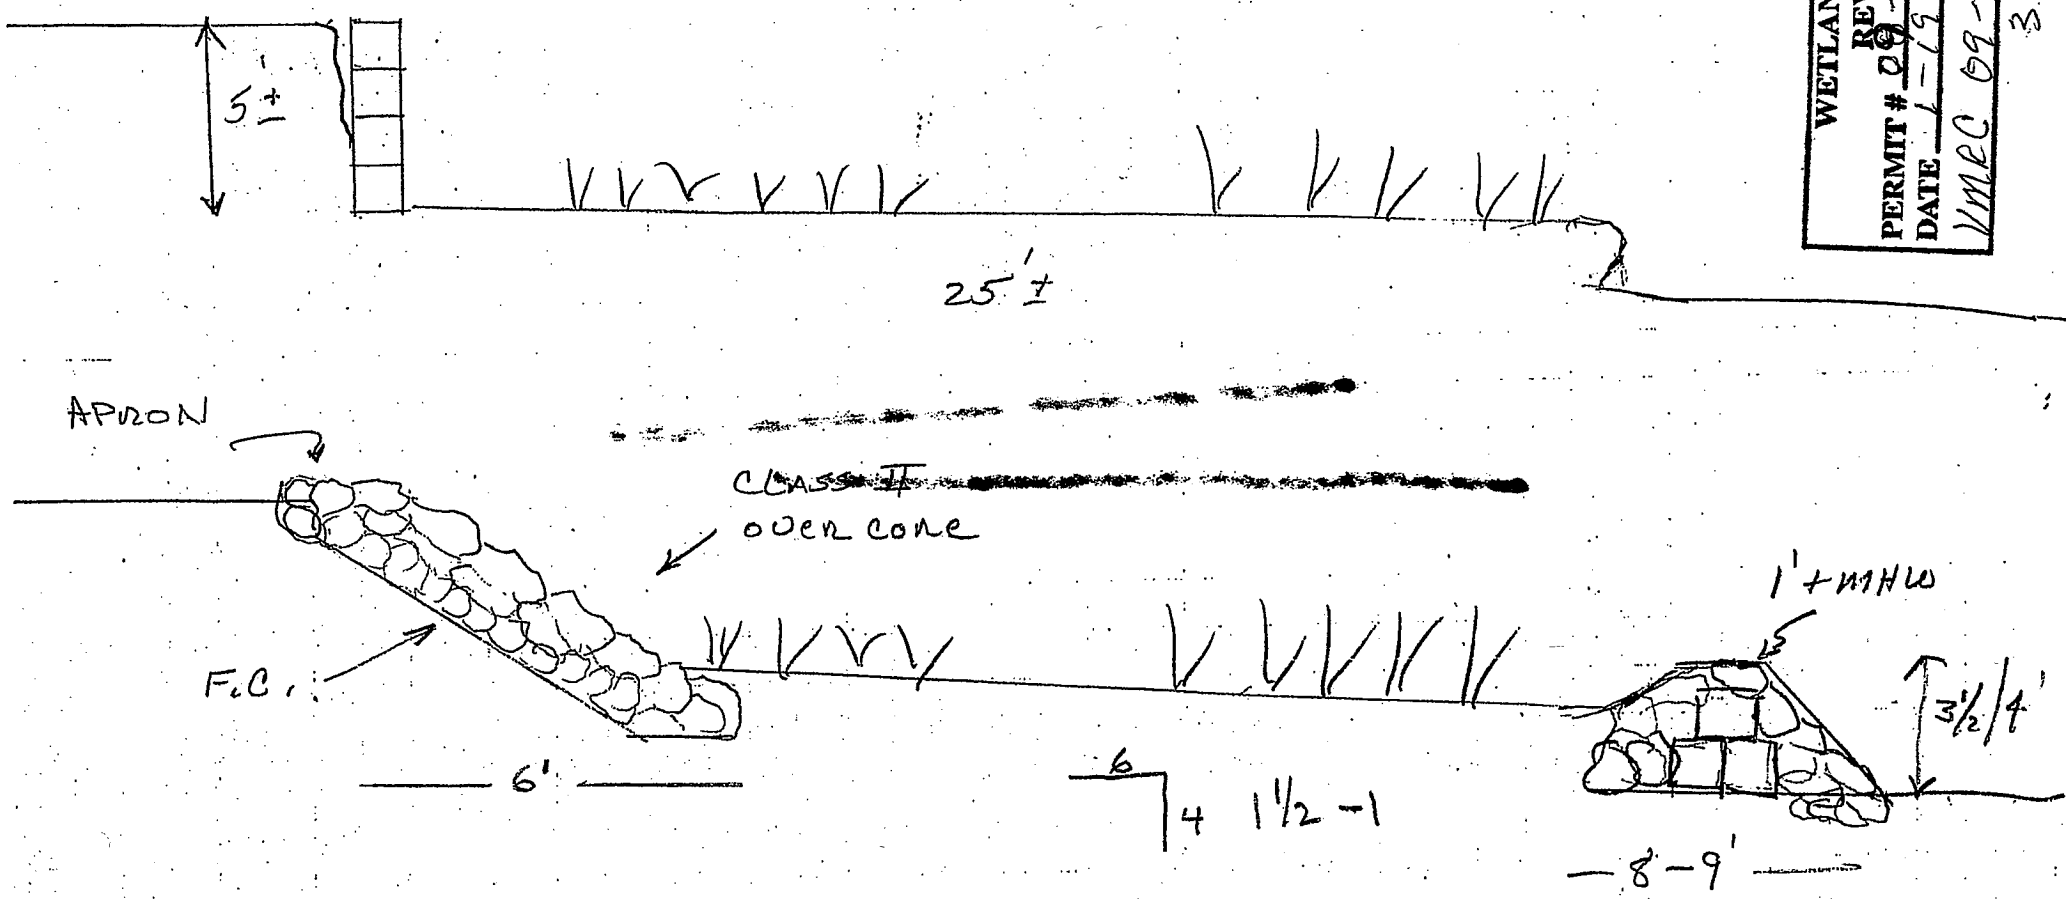

Revised
1-18-10
Wetlands 09-64
VMRC 09-1784

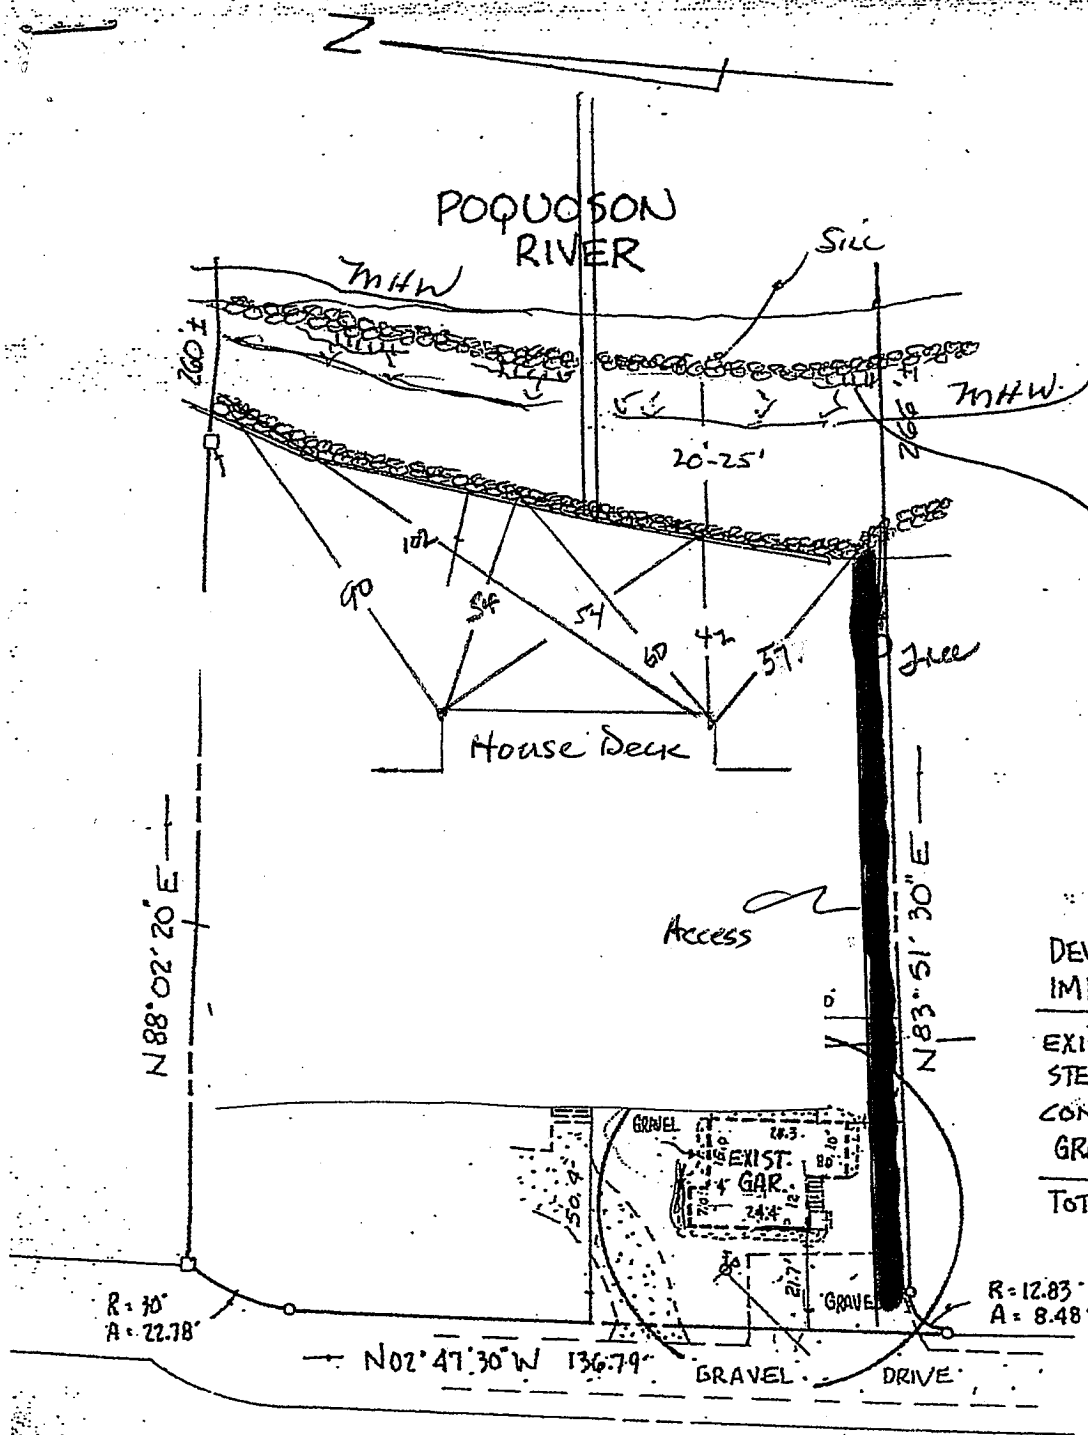

1" = 40'

Benchmarks For Backshore Revetment
Revised 1-18-10
Wetlands 09-64
VMRC 09-1784

DEVELOPMENT AREA
IMPERVIOUS COVERAGE

EXISTING GARAGE : 560 S.F.
STEPS : 40 S.F.
CONC : 143 S.F.
GRAVEL @ 50% : 700 S.F./2 = 350 S.F
TOTAL : 1093 S.F.

WETLANDS BOARD
REVISED
PERMIT # 09-64
DATE 1-19-10
VMRC 09-1784

1 of 3

DAVID A. & DIANE B. CARNEY
1405 DARE ROAD
YORKTOWN, VA 23692

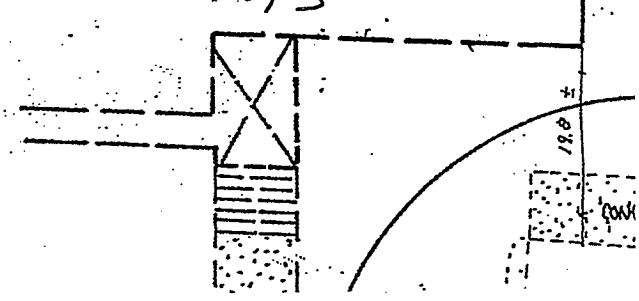

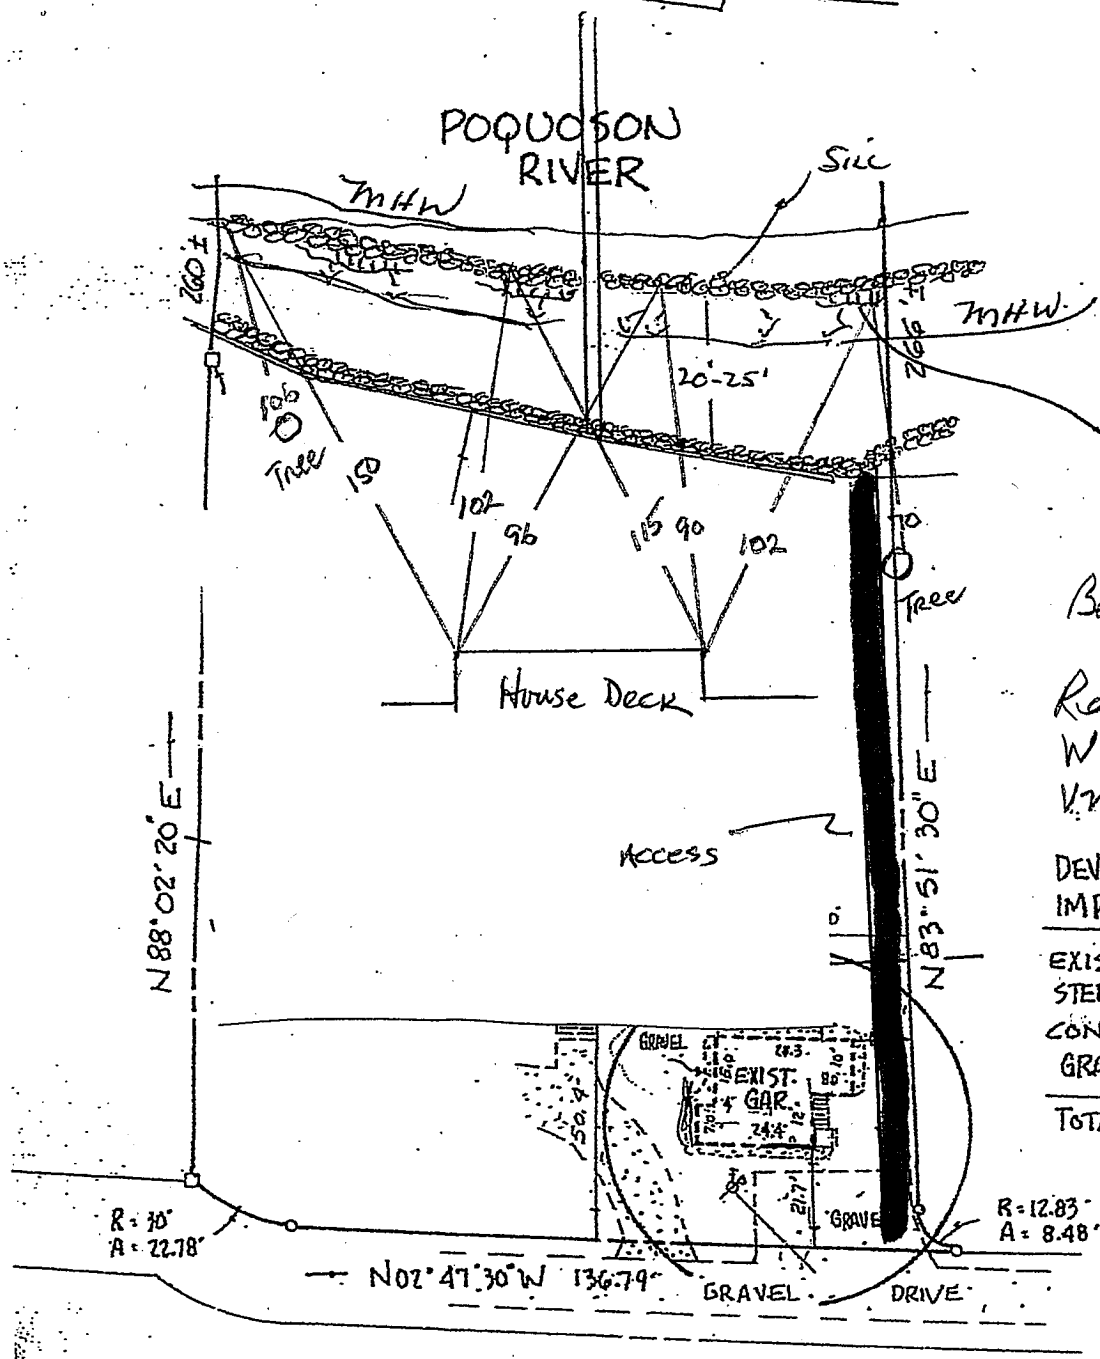

1" = 40'

Benchmarks for Silt

Revised 1-18-10
Wetland 09-64
VMRC 09-1784

DEVELOPMENT AREA IMPERVIOUS COVERAGE

EXISTING GARAGE : 560 S.F.
STEPS : 40 S.F.
CONC : 143 S.F.
GRAVEL @ 50% : 700 S.F./2 = 350 S.F

TOTAL : 1093 S.F.

WETLANDS BOARD
REVISED
PERMIT # 09-64
DATE 1-19-10
VMRC 09-1784

2.093
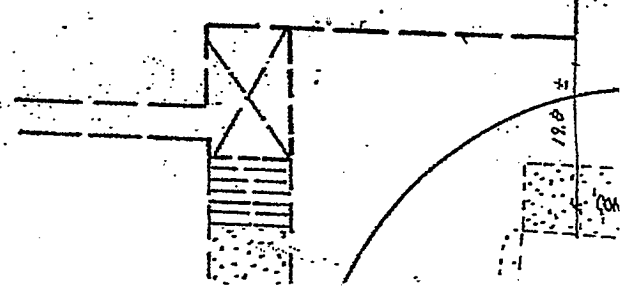
DAVID A. & DIANE B. CARNEY
1405 DARE ROAD
YORKTOWN, VA 23692