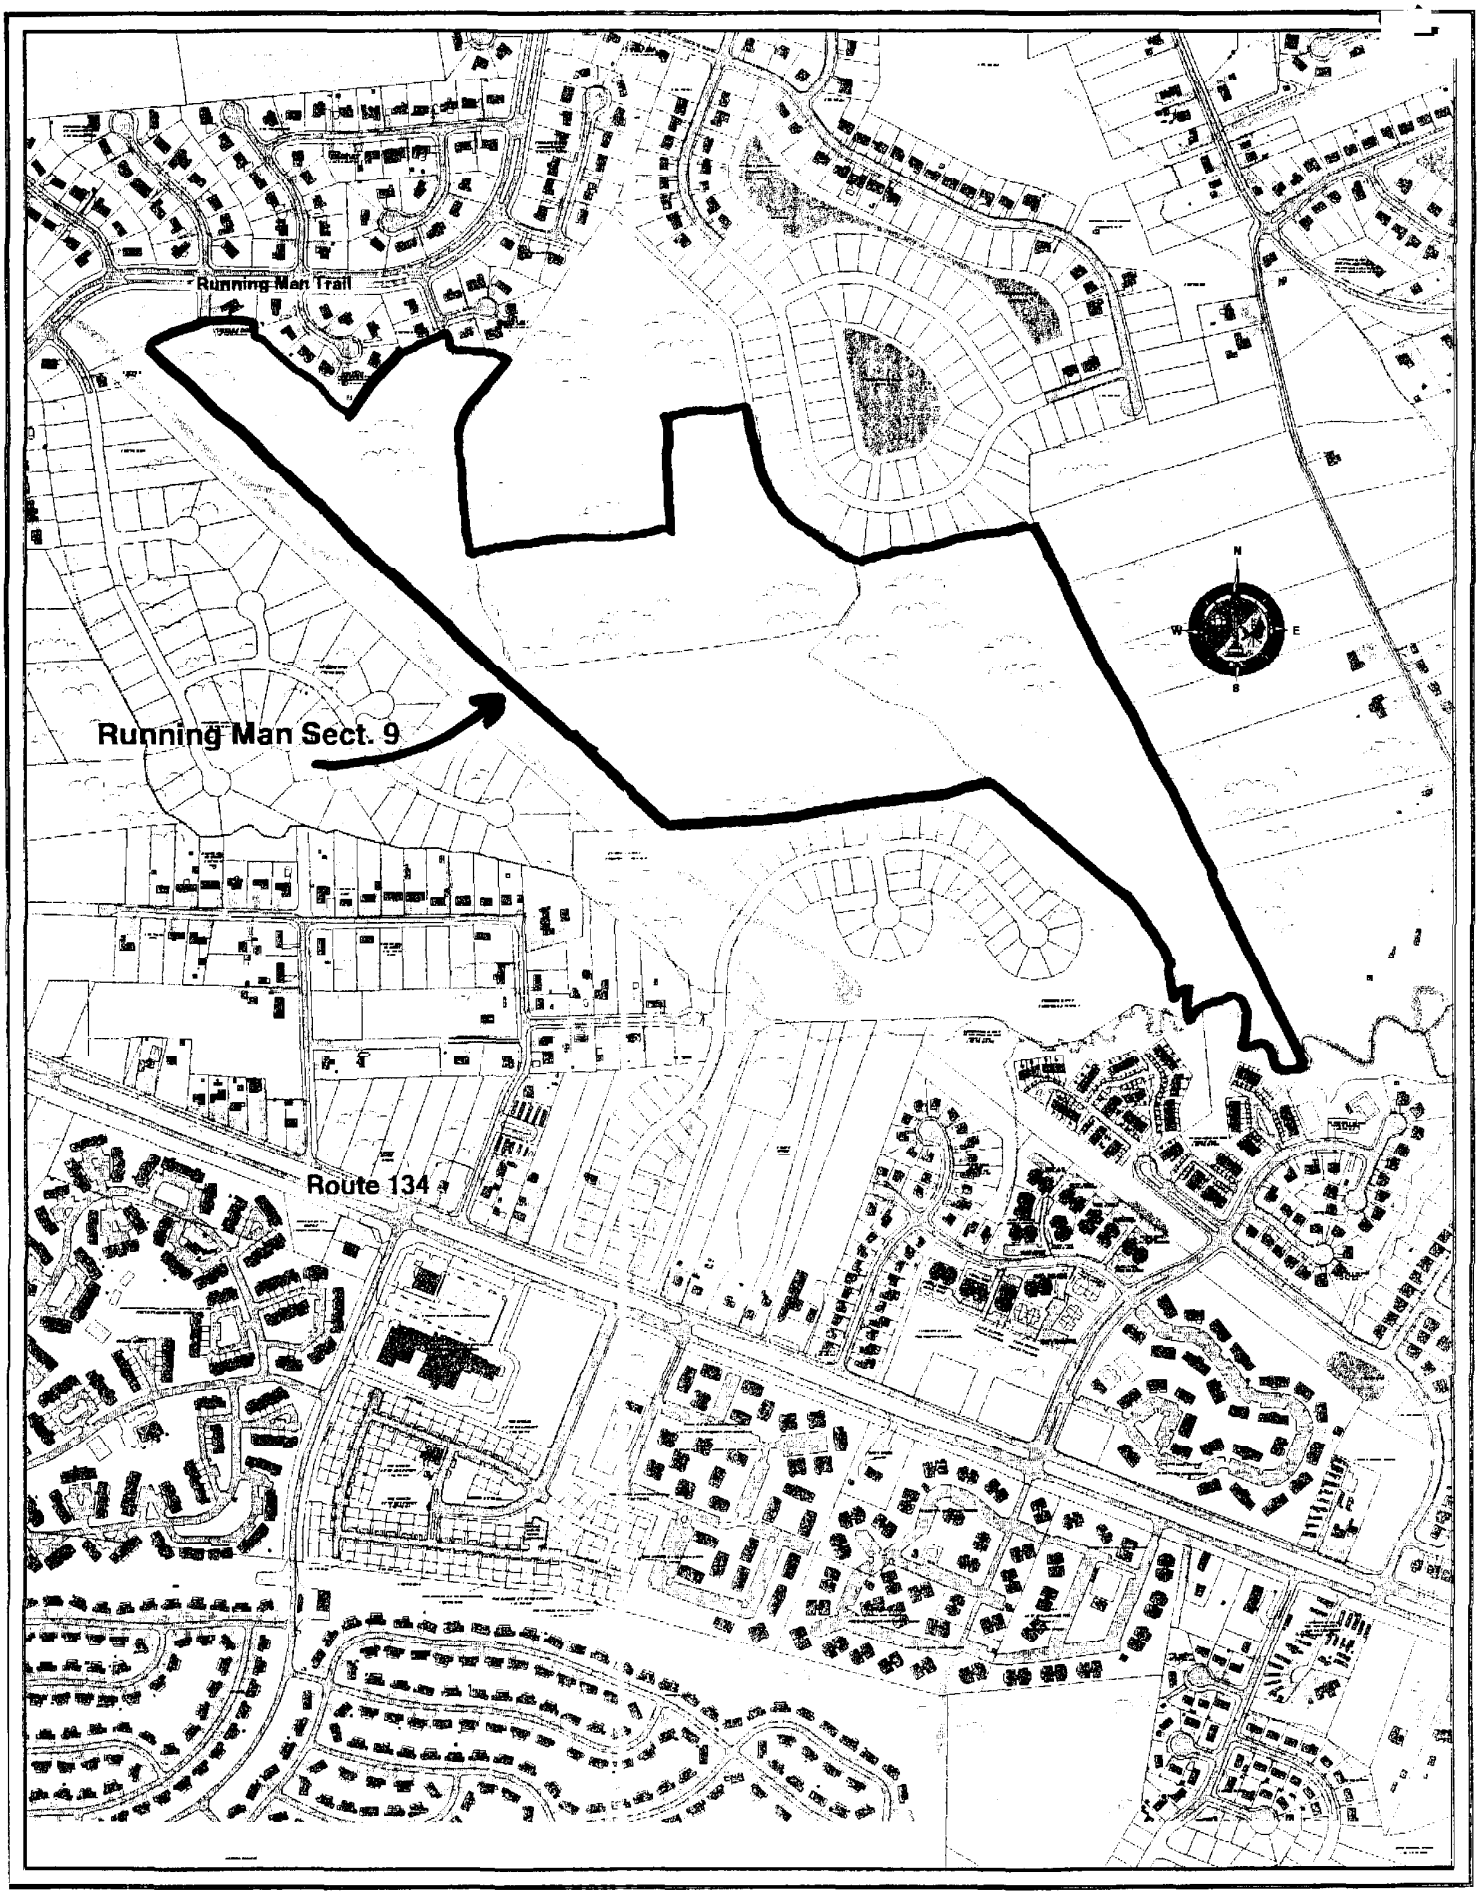
Running Man Trail
Running Man Sect. 9
Route 134
N
W
E
S