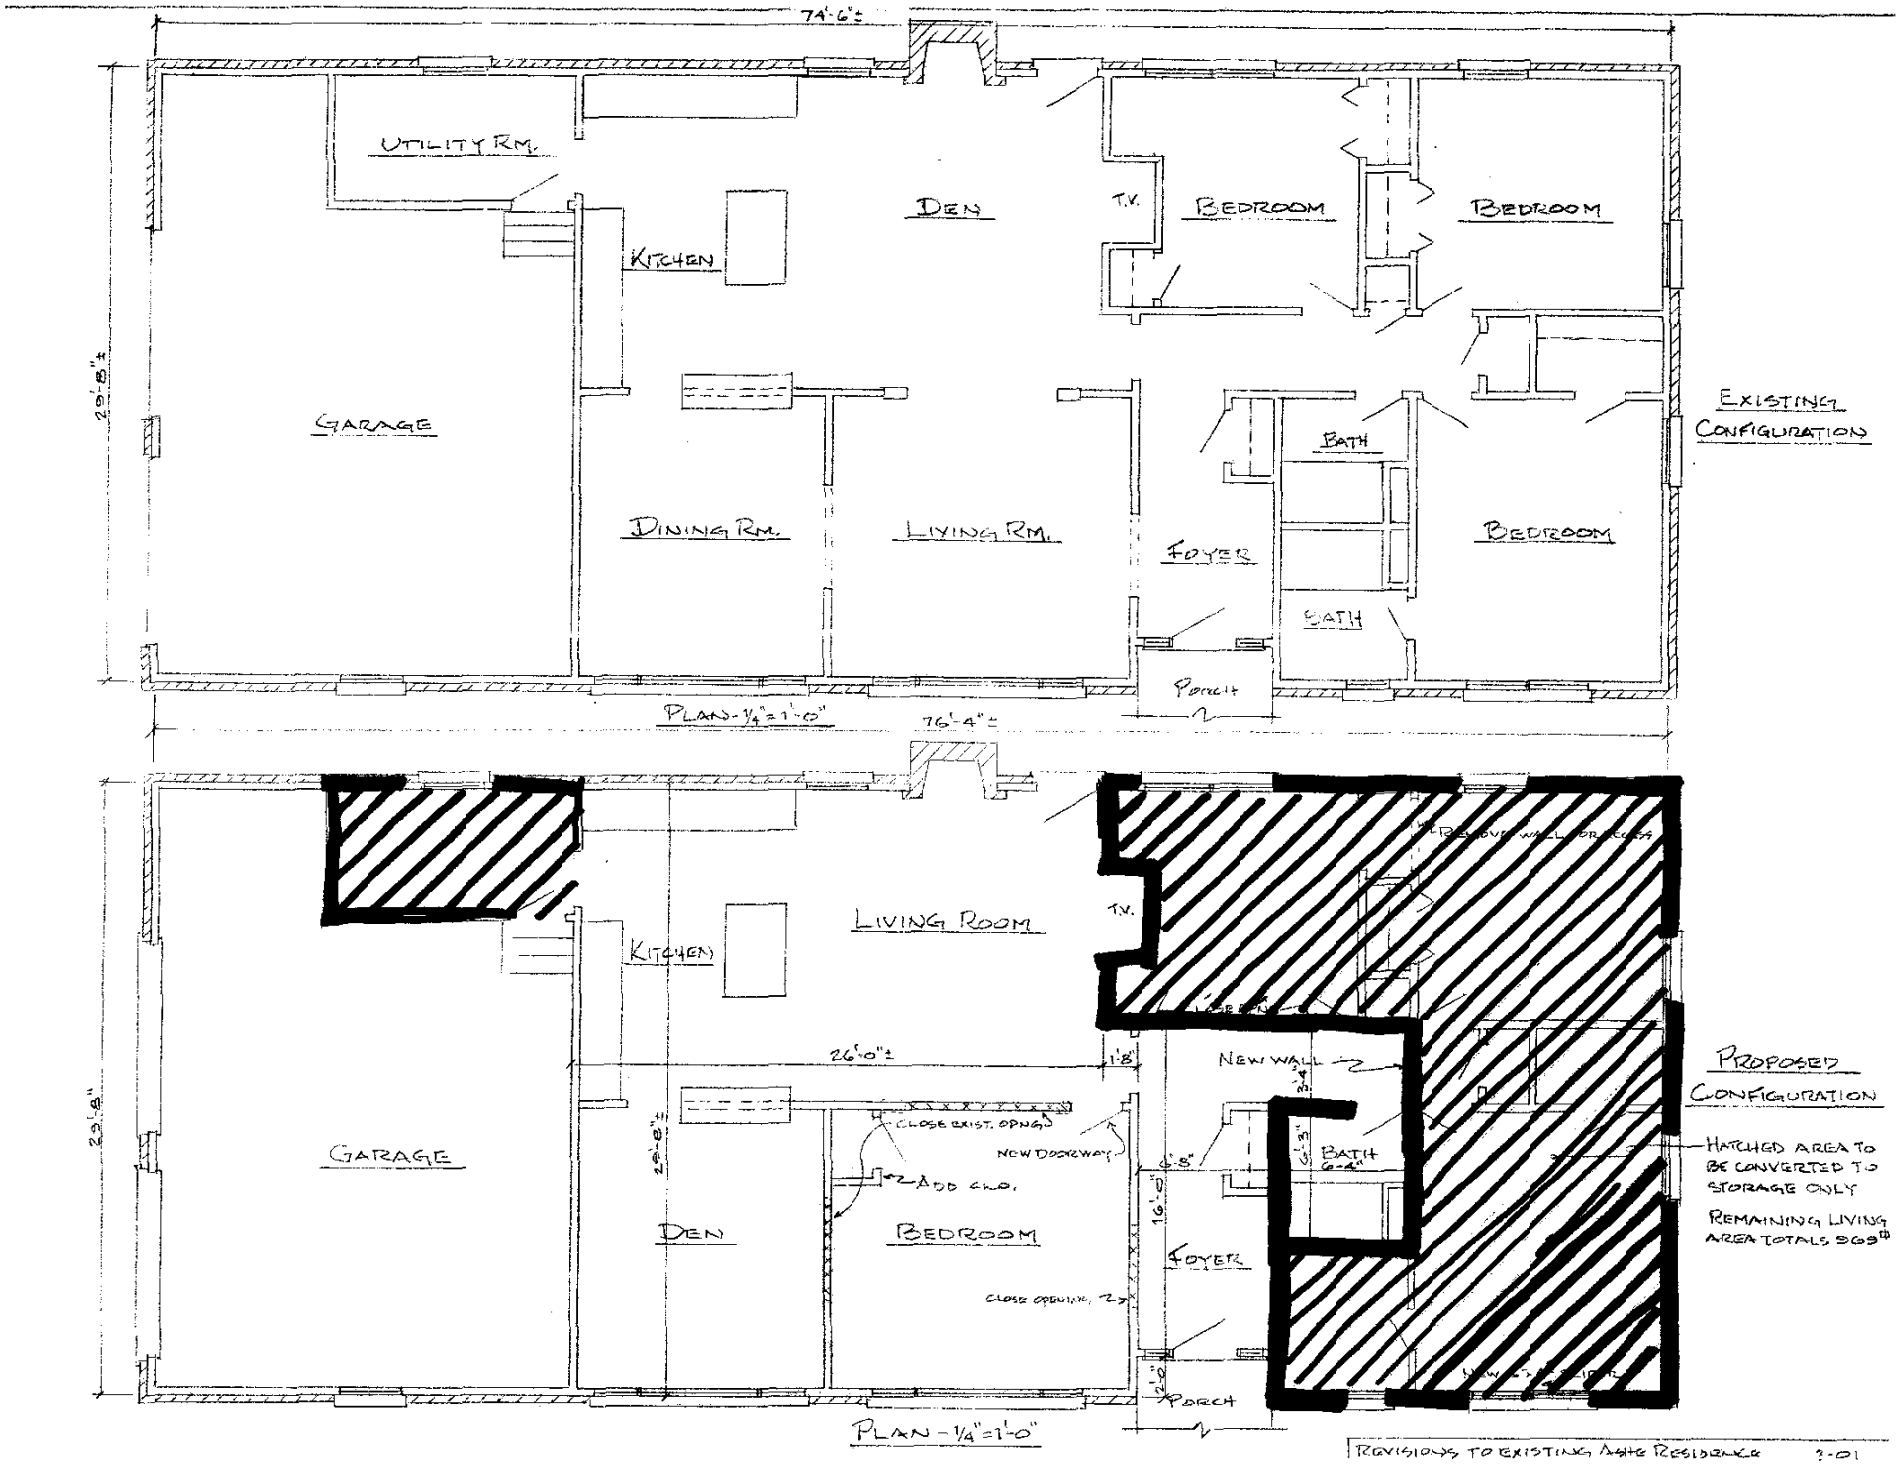
74'-6"±
UTILITY RM.
KITCHEN
DEN
T.V.
BEDROOM
BEDROOM
GARAGE
DINING RM.
LIVING RM.
FOYER
BATH
BATH
BEDROOM
PORCH
29'-8"±
EXISTING CONFIGURATION
PLAN-1/4"=1'-0"
76'-4"±
LIVING ROOM
KITCHEN
T.V.
26'-0"±
1'-8"
NEW WALL
PROPOSED CONFIGURATION
CLOSE EXIST. OPNG
NEW DOORWAY
ADD CLO.
GARAGE
DEN
BEDROOM
FOYER
BATH
6'-4"
6'-8"
16'-0"
CLOSE OPENING
PORCH
29'-8"
HATCHED AREA TO BE CONVERTED TO STORAGE ONLY
REMAINING LIVING AREA TOTALS 969#
PLAN-1/4"=1'-0"
REVISIONS TO EXISTING ASHE RESIDENCE
3-01