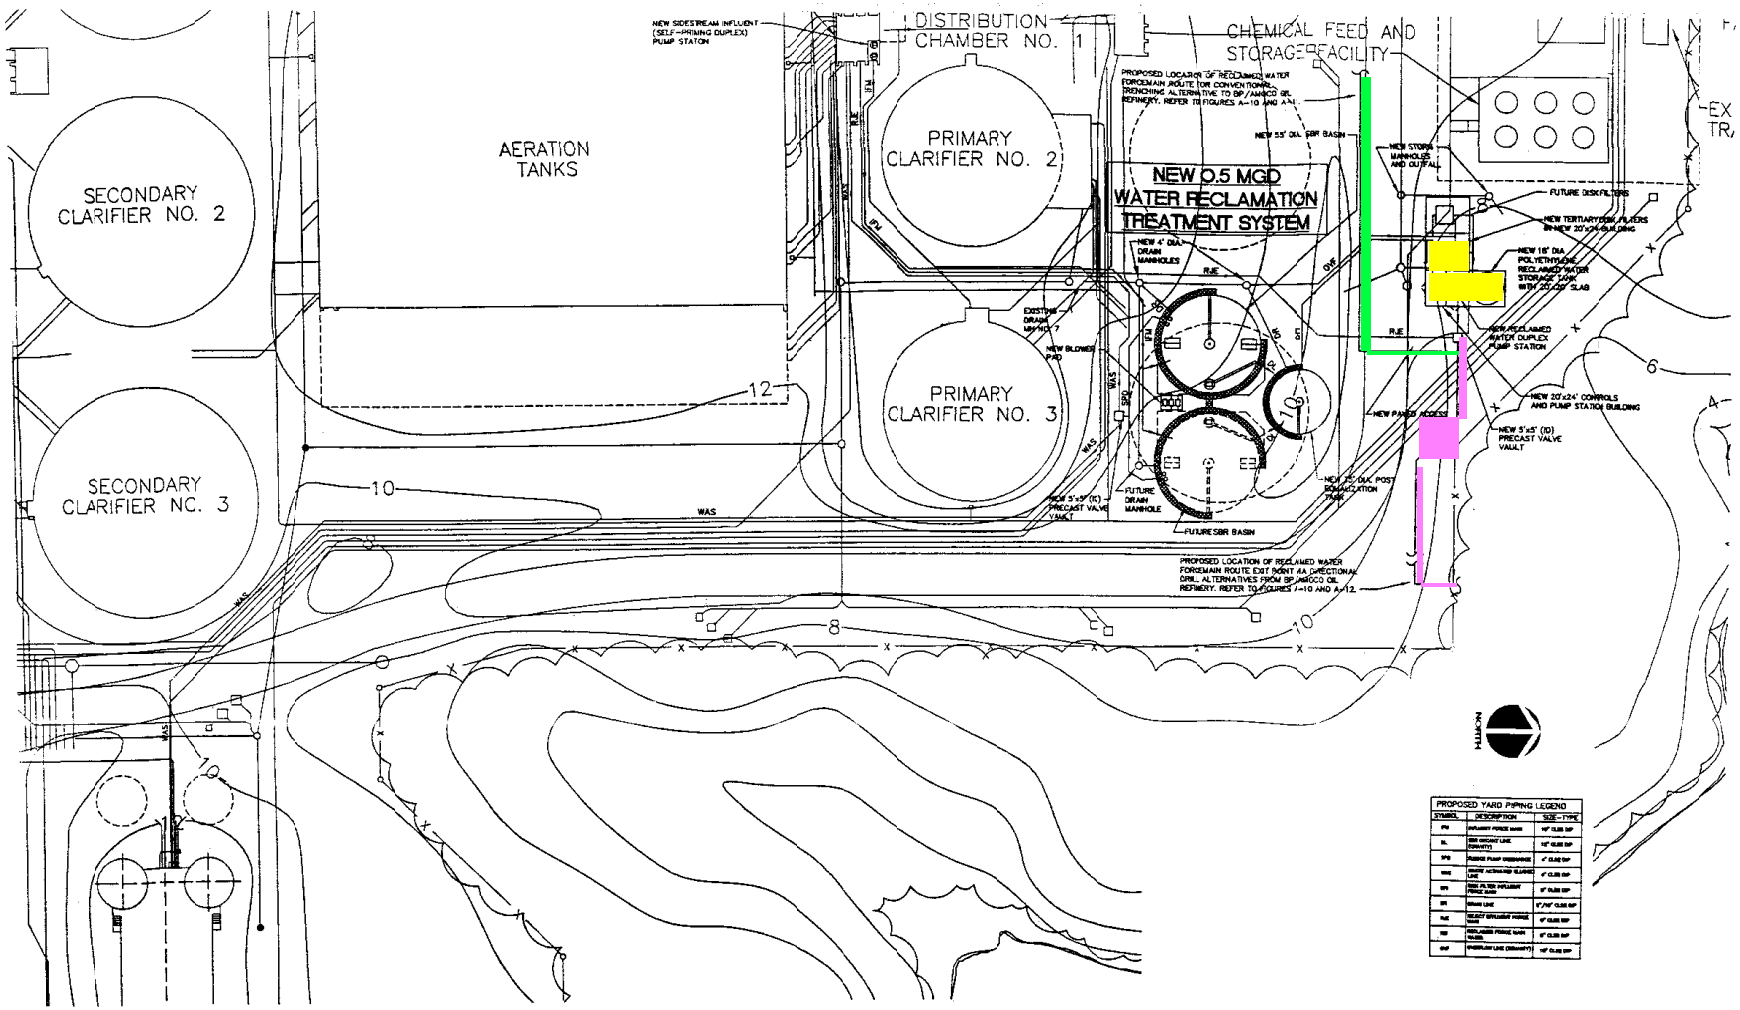

HAMPTON ROADS SANITATION DISTRICT

RECOMMENDED SITE PLAN FOR WATER RECLAMATION TREATMENT SYSTEM
YORK RIVER TREATMENT PLANT
WATER RECLAMATION PROJECT

McKIM&CREED

FIGURE A-13

[redacted]

PROJECT NO. - [redacted]

DRAWN BY KAK | DATE MAY [redacted]

NEW BUILDING - SEE A-12

DIRECTIONAL DRILL FORCEMAIN ROUTE

CONVENTIONAL TRENCHING FORCEMAIN