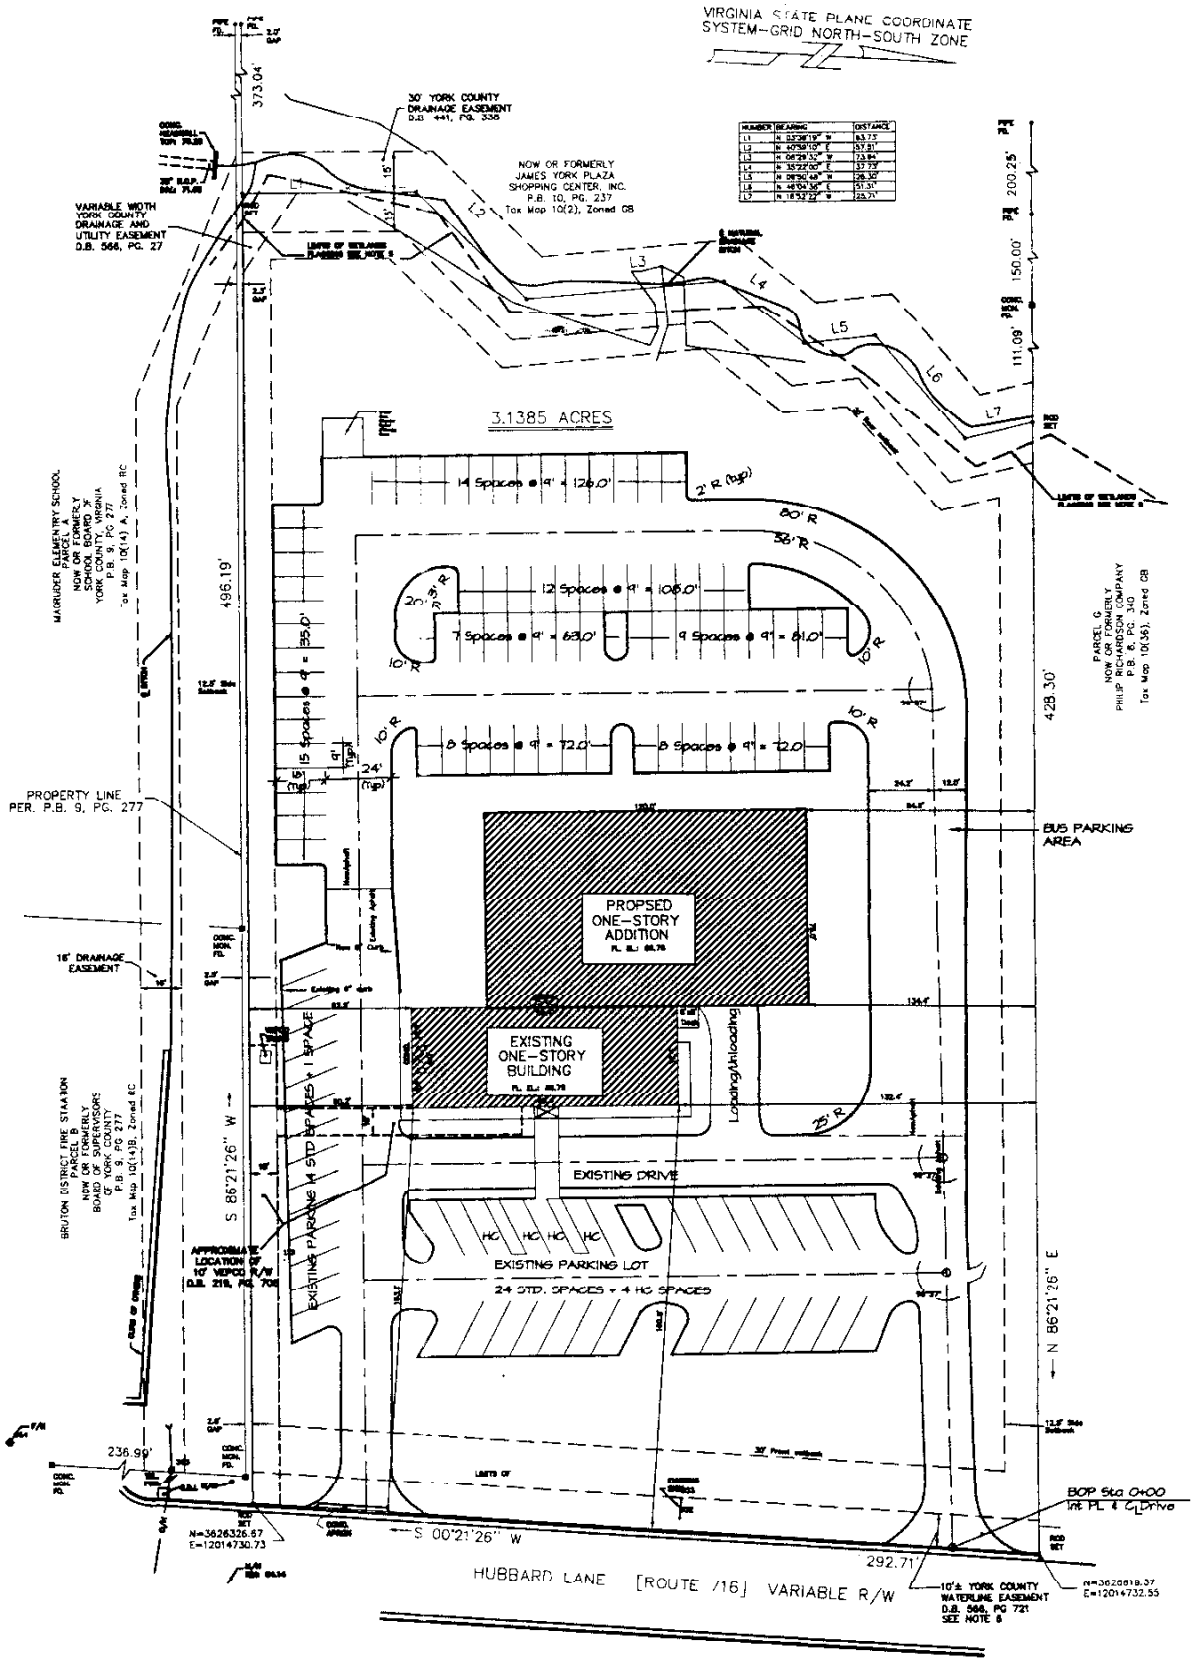

NUMBER	BEARING	DISTANCE
L1	N 03°36'19" W	63.73'
L2	N 40°59'10" E	37.91'
L3	N 06°29'32" W	73.94'
L4	N 35°22'00" E	37.79'
L5	N 28°30'48" W	28.30'
L6	N 46°04'36" E	51.31'
L7	N 18°37'22" W	25.71'

Proposed Site Development Plan

SCALE: NTS.

Sheet	CONCEPTUAL PLAN				Project #: YA0404A
C1	ADDITIONS & RENOVATIONS TO THE WILLIAMSBURG PLAYERS 200 HUBBARD LANE				Date: 07/02/01
					Drawn by: KJC
					Designed by: DHM

The Structures Group, Inc.
212 North Henry Street • Williamsburg, VA 23185