EXHIBIT A

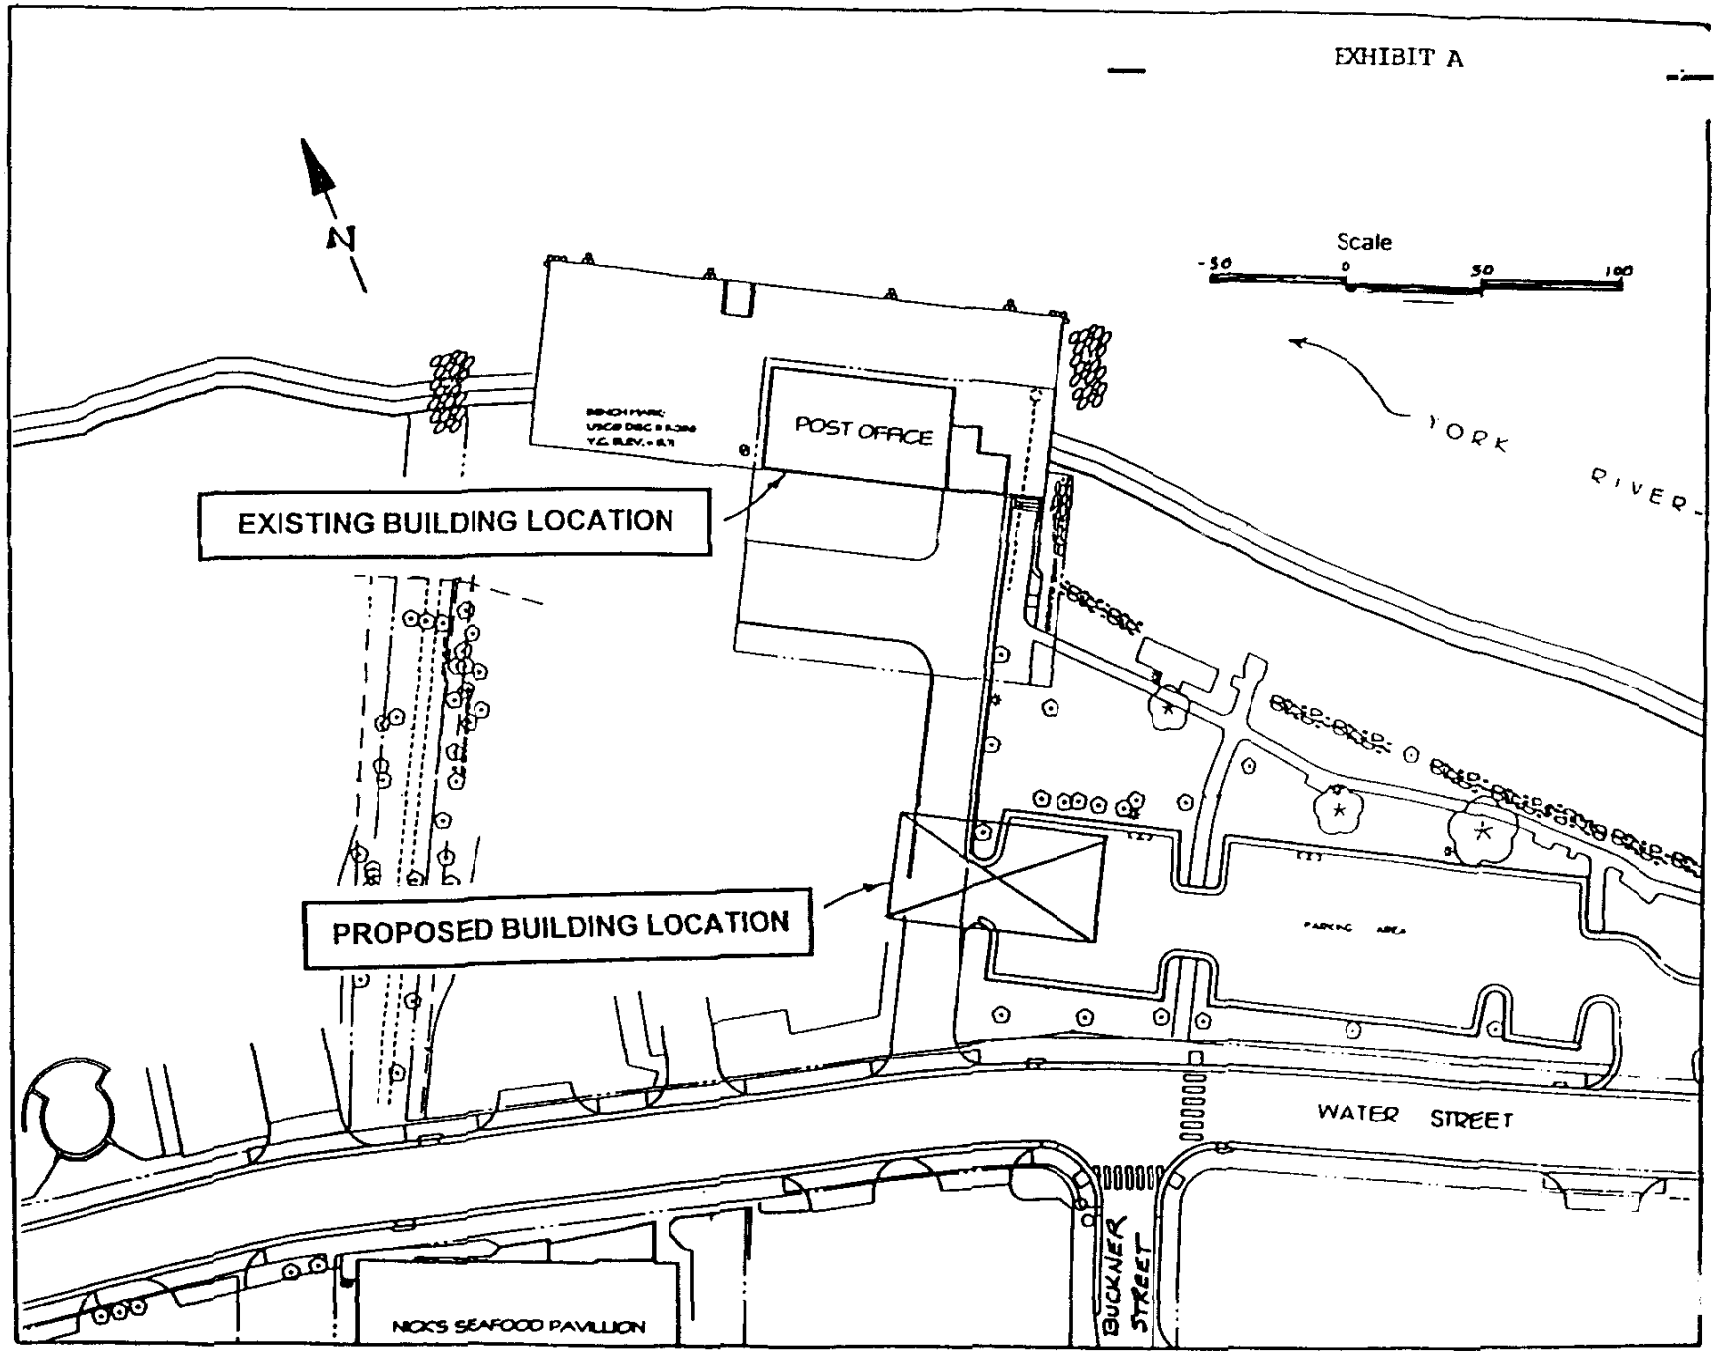
N
Scale
-50
0
50
100
POST OFFICE
EXISTING BUILDING LOCATION
PROPOSED BUILDING LOCATION
YORK
RIVER
WATER STREET
BUCKNER STREET
NICK'S SEAFOOD PAVILLION

EXHIBIT B

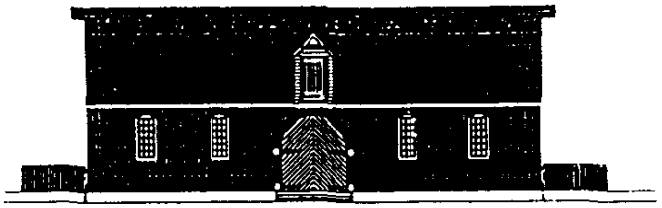

SOUTH ELEVATION

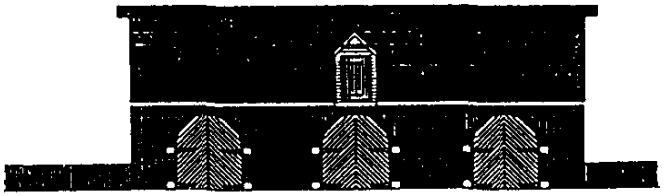

NORTH ELEVATION

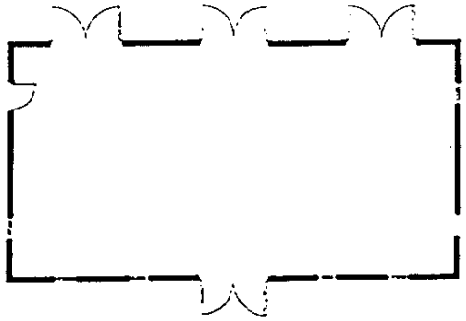

FLOOR PLAN

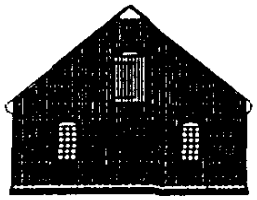

EAST ELEVATION

WEST ELEVATION