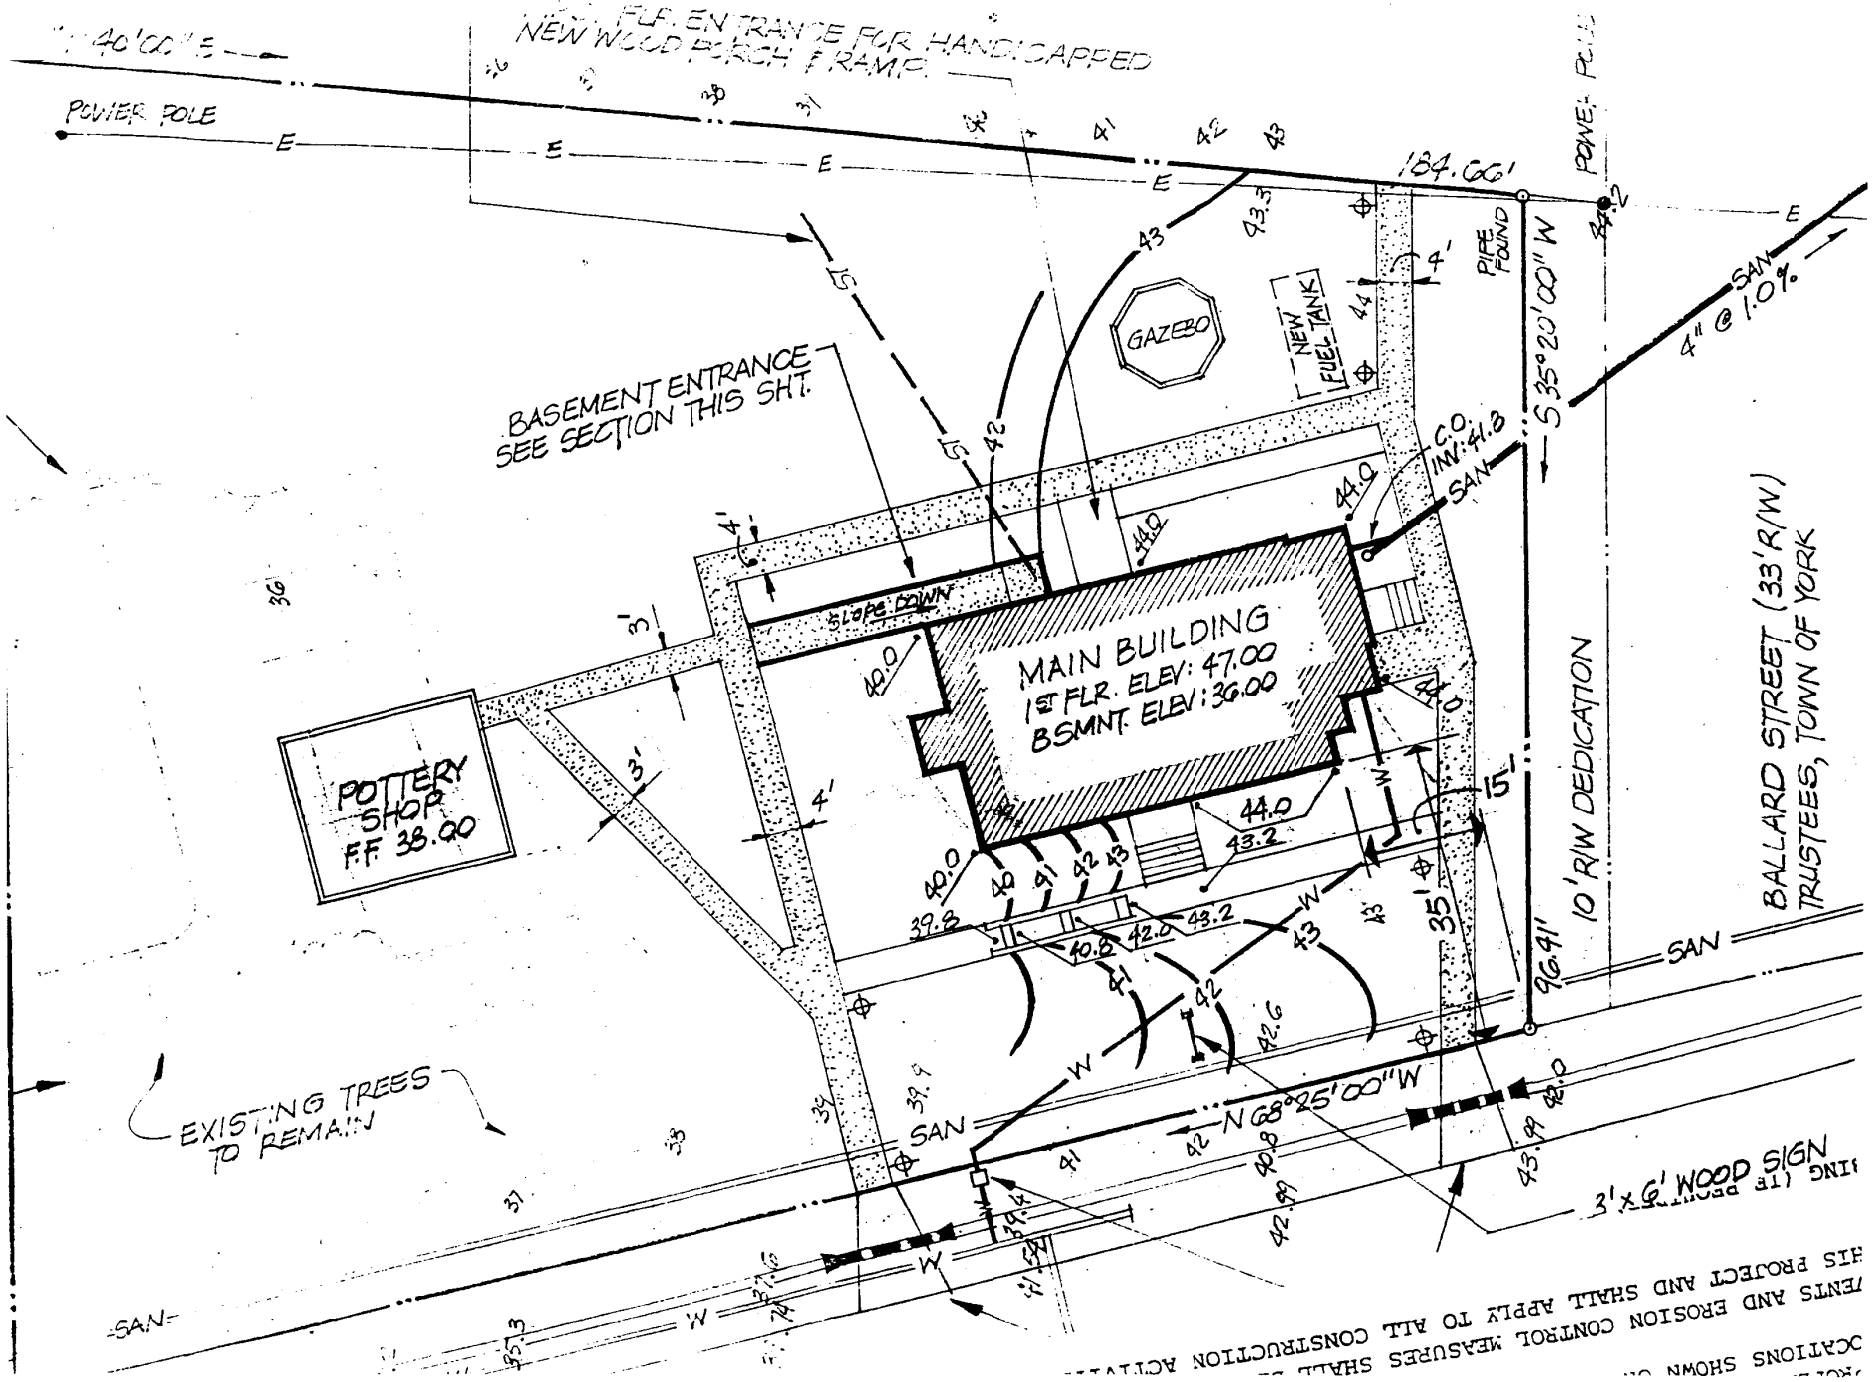
NEW WOOD PORCH FRAMING
POWER POLE
184.66'
GAZEBO
NEW FUEL TANK
PIPE FOUND
S 35°20'00" W
4" @ 1.0%
SAN
BASEMENT ENTRANCE
SEE SECTION THIS SHT.
C.O.
INV: 41.8
SLOPE DOWN
MAIN BUILDING
1ST FLR. ELEV: 47.00
BSMNT. ELEV: 36.00
POTTERY SHOP
F.F. 38.00
10' R/W DEDICATION
BALLARD STREET (33' R/W)
TRUSTEES, TOWN OF YORK
96.41'
N 68°25'00" W
EXISTING TREES
TO REMAIN
3'x6' WOOD SIGN