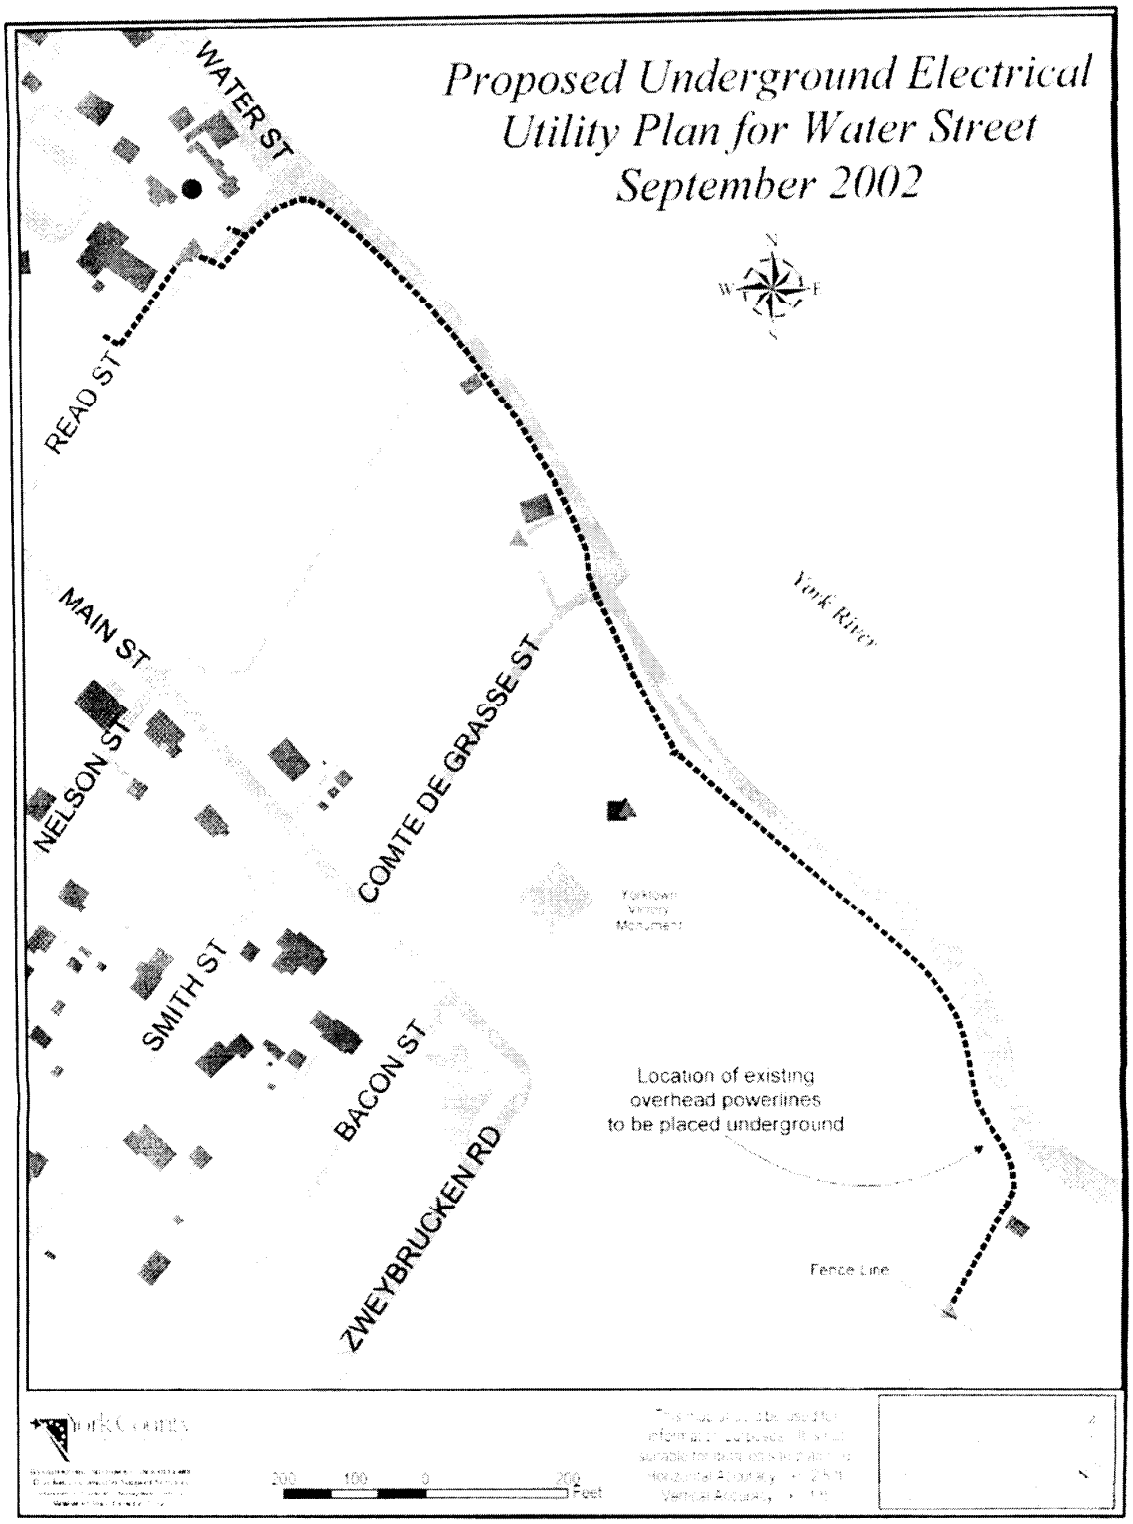
Proposed Underground Electrical
Utility Plan for Water Street
September 2002
WATER ST
READ ST
MAIN ST
NELSON ST
COMTE DE GRASSE ST
SMITH ST
BACON ST
ZWEYBRUCKEN RD
York River
Yorktown
Victory
Monument
Location of existing
overhead powerlines
to be placed underground
Fence Line
200 100 0 200
Feet