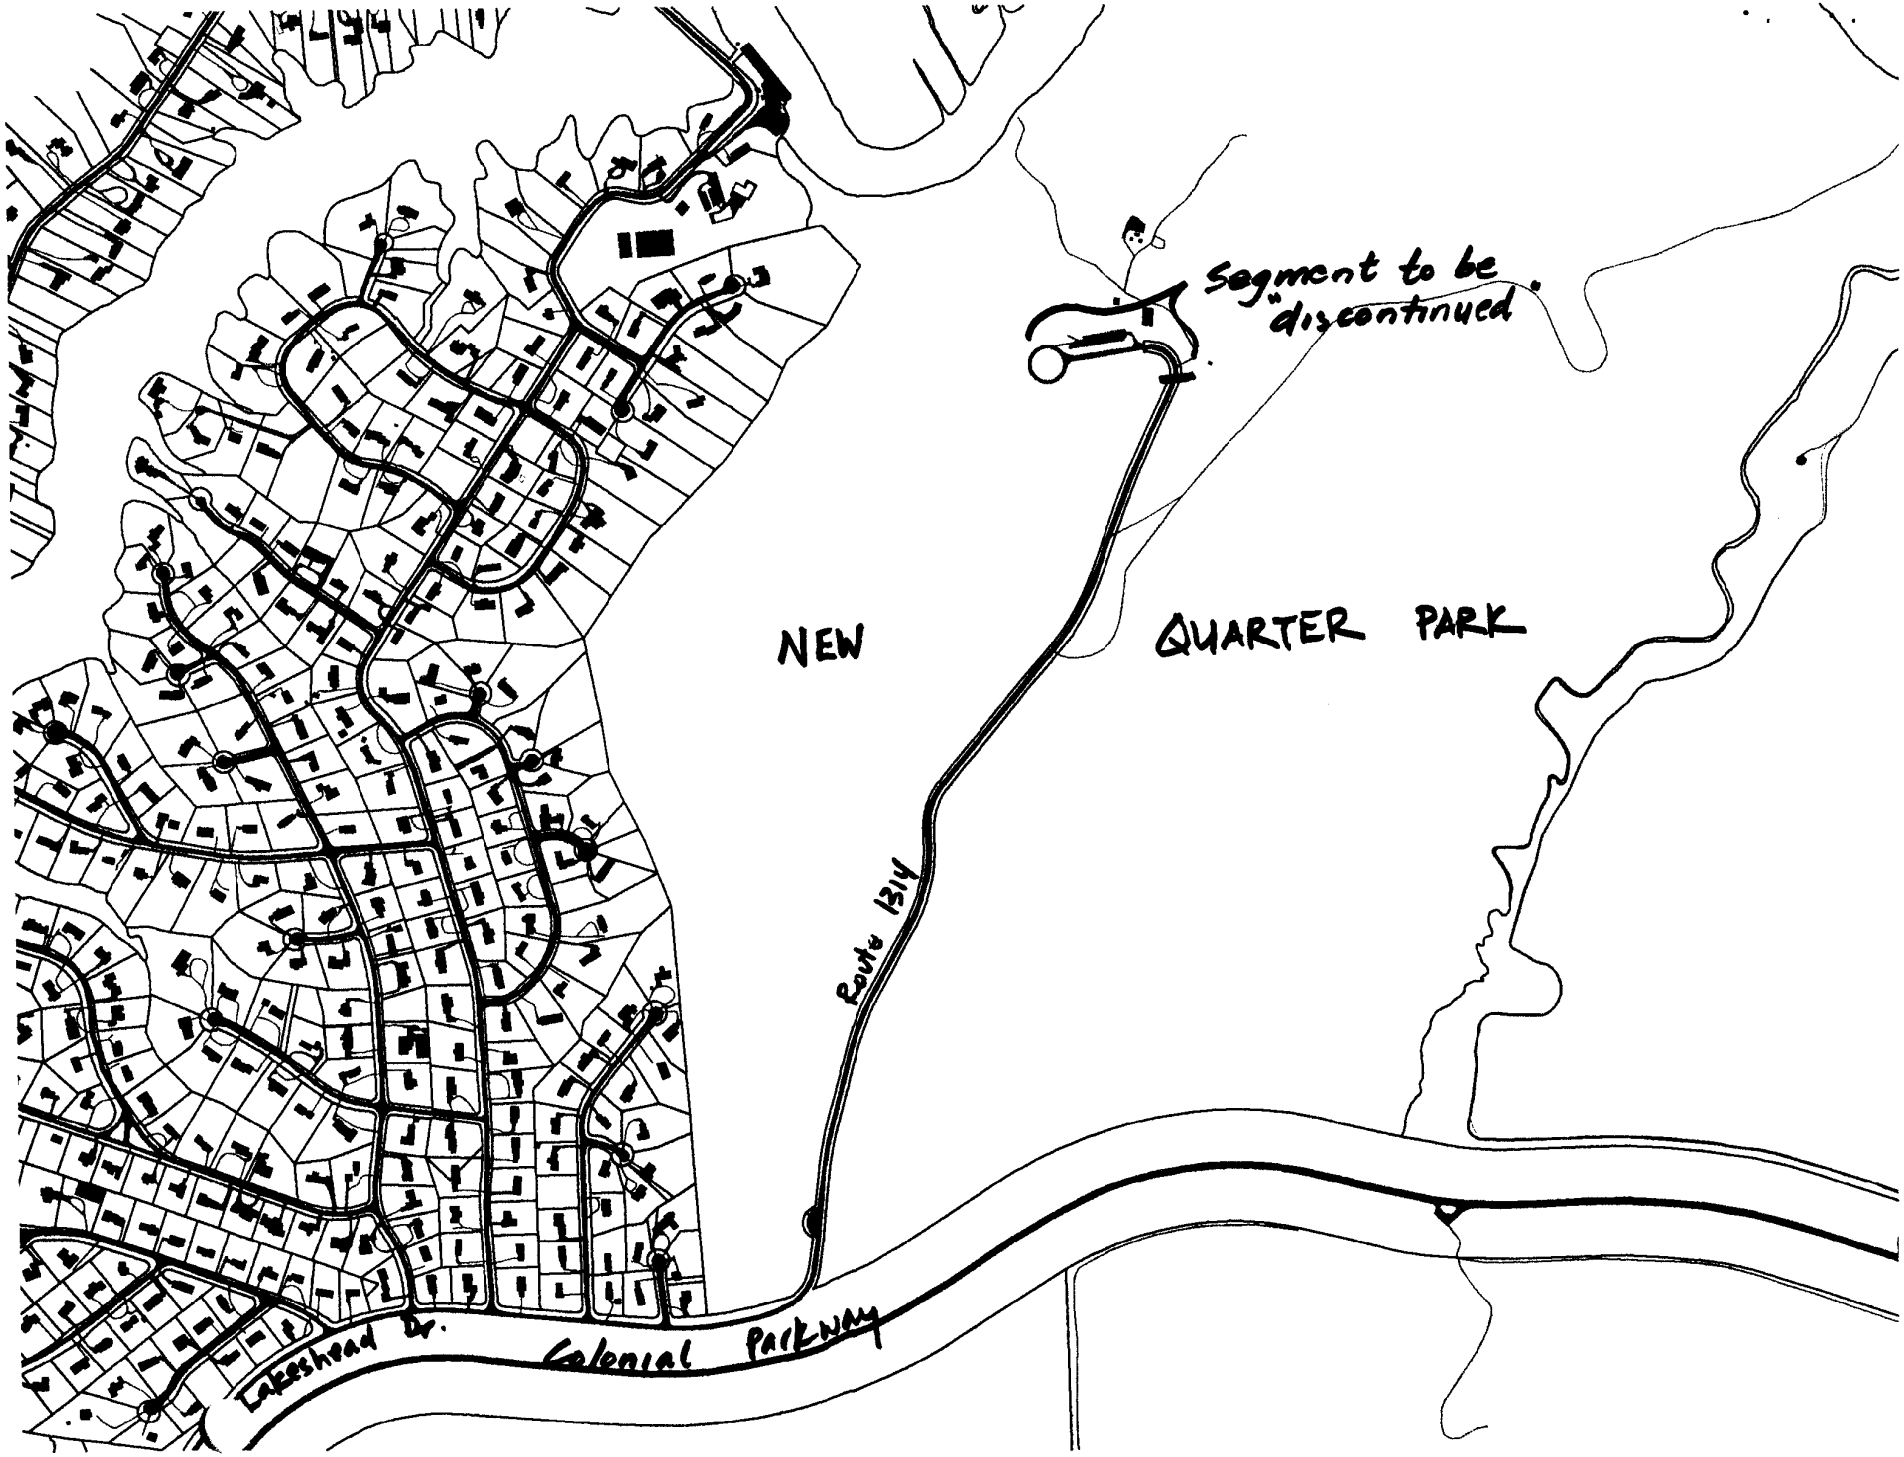
segment to be discontinued
NEW
QUARTER PARK
Route 1314
Colonial Parkway
Lakeshead Dr.

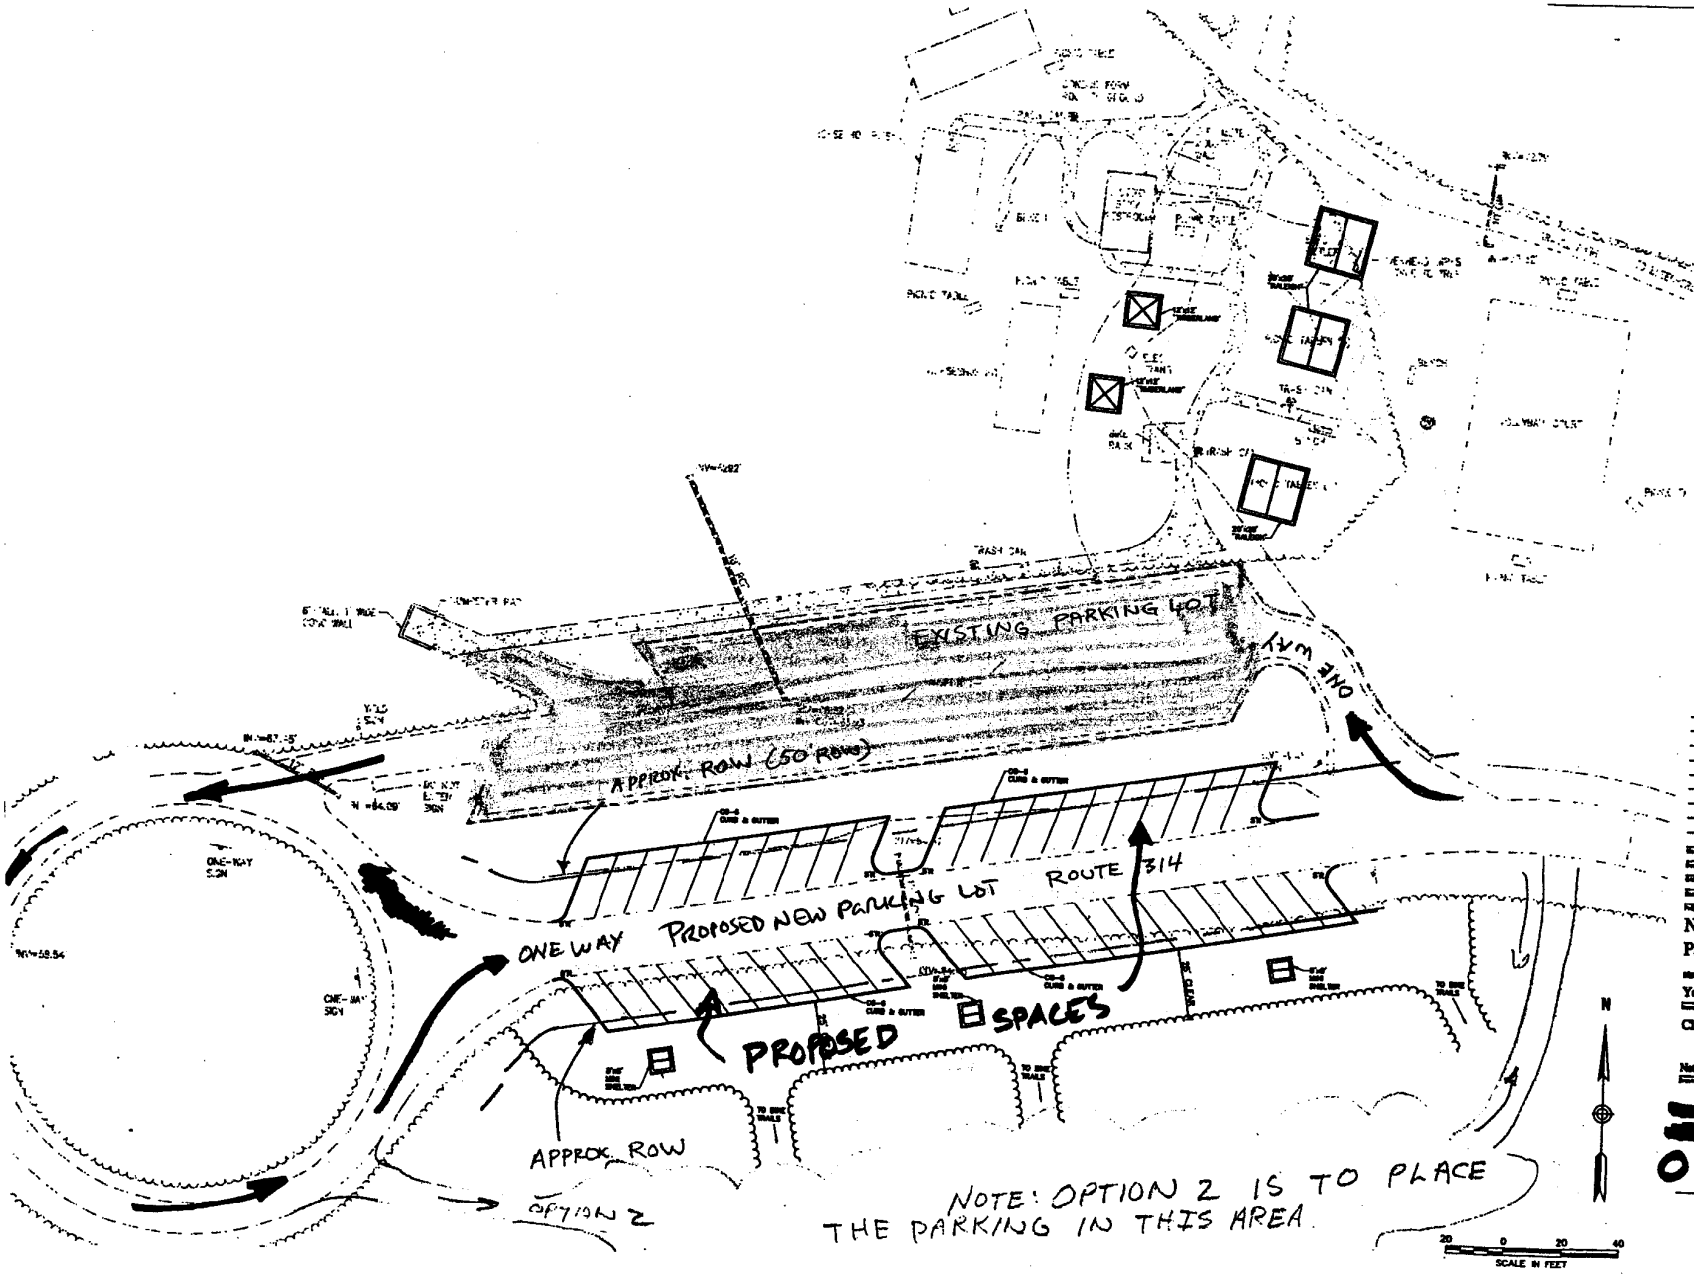

VHB
Vanasse Hangen Brustlin, Inc.
Transportation
Land Development
Environmental Services
477 McLaws Circle, Suite 1
Williamsburg, Virginia 23185
757-220-0500 • FAX 757-220-8544

New Quarter
Park Improvements
street
York County, Virginia
Client Review

Not Approved for Construction

[redacted]

OPTION "1"

C-2

REVISED	FHWA REGION	STATE	FEDERAL AID PROJECT	STATE ROUTE	STATE PROJECT	SHEET NO.
	3	VA.		1314	1314-099-151, M-501	4

DESIGN FEATURES RELATING TO CONSTRUCTION OR TO REGULATION AND CONTROL OF TRAFFIC MAY BE SUBJECT TO CHANGE AS DEEMED NECESSARY BY THE DEPARTMENT.

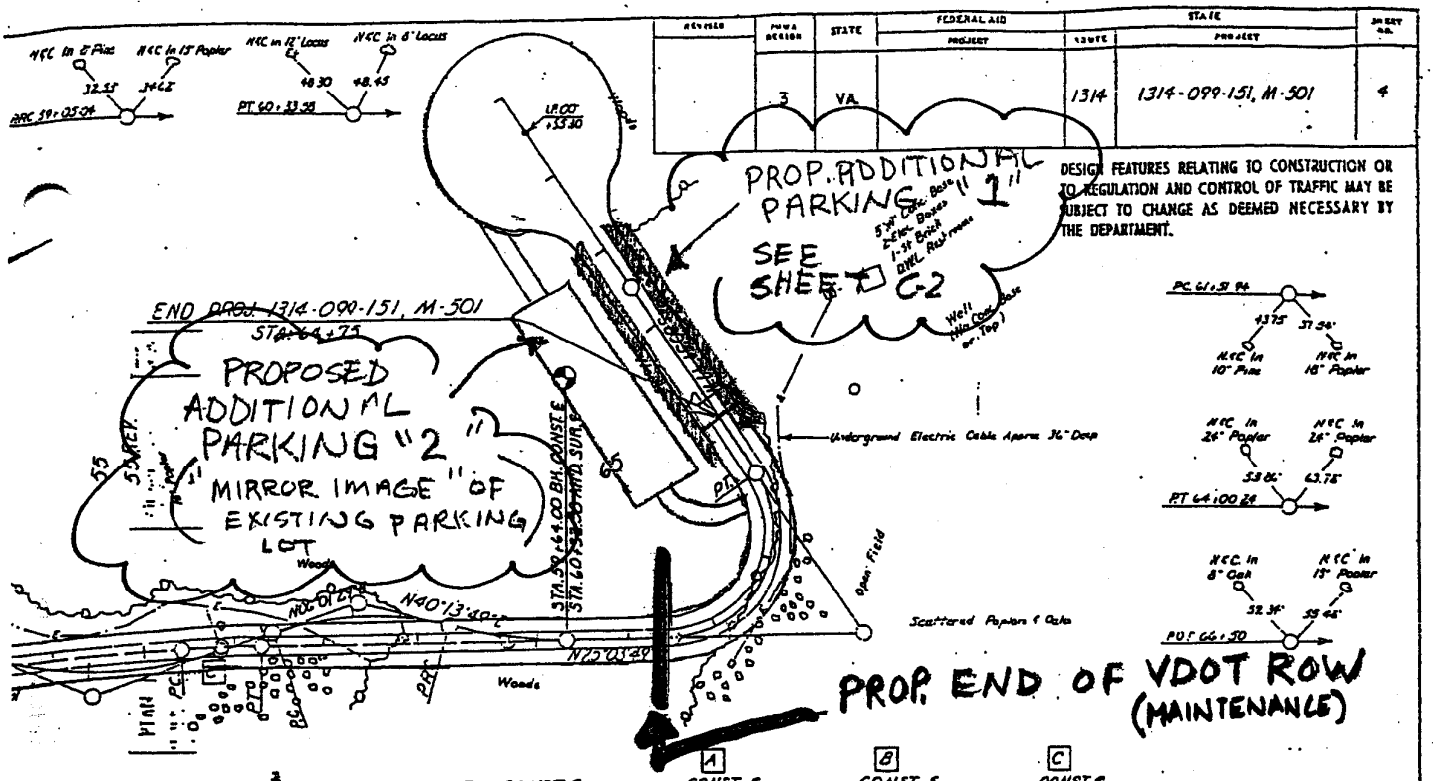

SUR. ℄	SUR ℄	SUR. & CONST ℄	A CONST. ℄	B CONST. ℄	C CONST. ℄
·12'20"Rt	Δ = 15°10'Lt.	Δ = 124°09'Lt.	Δ = 44°37'00 RT.	Δ = 20°09'09" LT.	Δ = 4°28'29" RT.
62.95'	D = 11°79'87"	D = 50°	D = 17°02'59"	D = 5°	D = 5°
2.00'	T = 64.85'	T = 216.19'	T = 137.88'	T = 203.63'	T = 44.77'
4.02'	L = 128.54'	L = 248.30'	L = 261.68'	L = 403.05'	L = 89.49
5.00'	R = 48.61'	R = 114.59'	R = 336.05'	R = 1145.92'	R = 1145.92'
·11.02	P.R.C. 59+05.04	P.C. 61+51.94	P.R.C. 37+05.91	P.C. 47+48.25	P.C. 55+43.26
·11.02	P.I. 59+69.69	P.I. 63+68.13	P.I. 38+43.79	P.I. 49+51.88	P.I. 55+88.03
59+05.04	P.T. 60+33.58	P.T. 64+00.24	P.T. 39+67.59	P.T. 51+51.30	P.T. 56+32.75
		L.S. = 160'	L.S. = 160'	L.S. = 100'	

SCALE 0 100' 200'

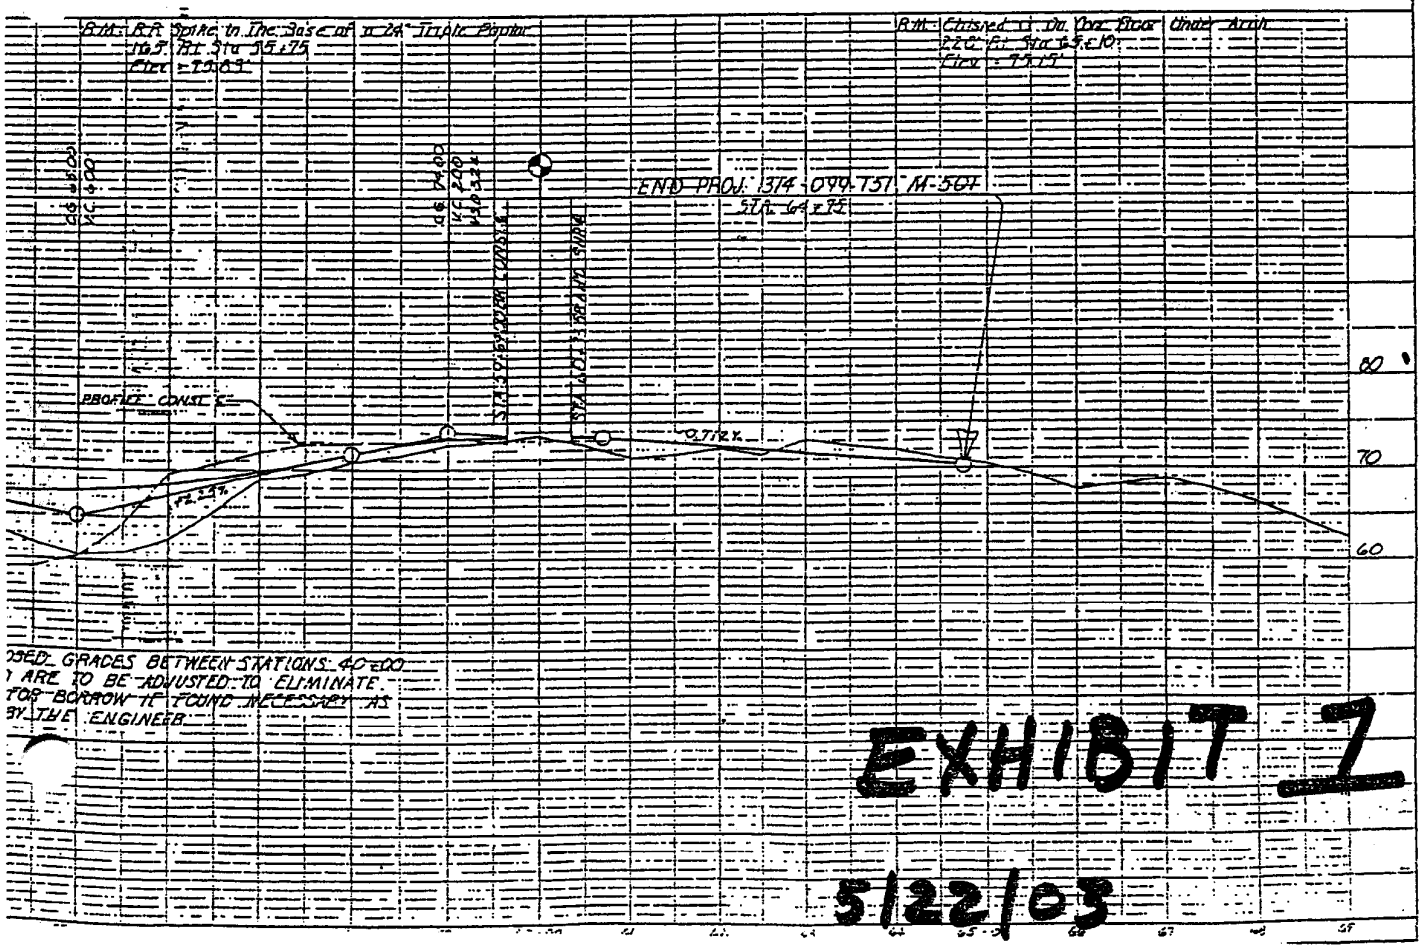

...OSED GRADES BETWEEN STATIONS 40+00 ...ARE TO BE ADJUSTED TO ELIMINATE ...FOR BORROW IF FOUND NECESSARY AS ...BY THE ENGINEER.

EXHIBIT 1

5/22/03