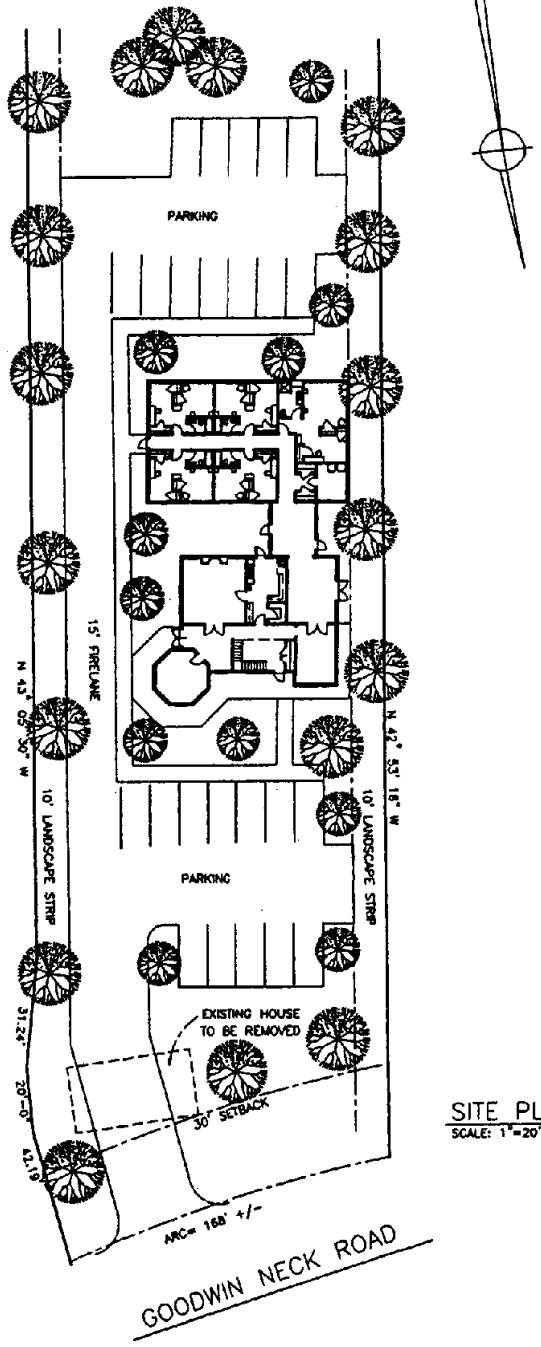

SITE PLAN
SCALE: 1"=20'-0"

REVISI

DATE

DRAWN BY: LKS
CHECKED BY: LKS
COMM. NO.: 04/03
ISSUE DATE: 19SEP03

NATASHA HOUSE
YORK COUNTY, VIRGINIA

leon k. smith
architect
post office box 1686
newport news,
virginia 23601

REVISED SITE PLAN

sheet 1 of

A2