SIDE ELEVATION

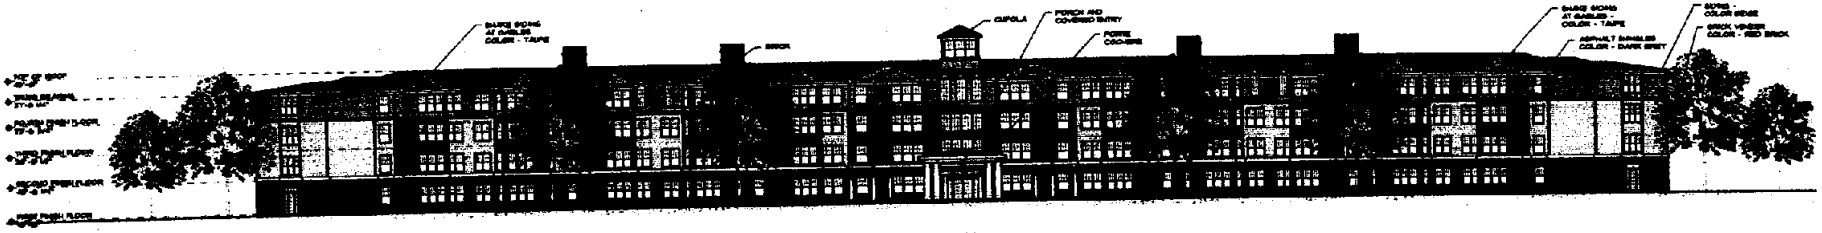

FRONT ELEVATION

REAR ELEVATION

EDWARD H. WINKS
JAMES D. SNOWA
ARCHITECTS P.C.

COMMONS WAY SENIOR HOUSING COMMUNITY

YORK COUNTY, VIRGINIA

SHEET TITLE

DATE 11 24

REVISIONS

JOB NO.