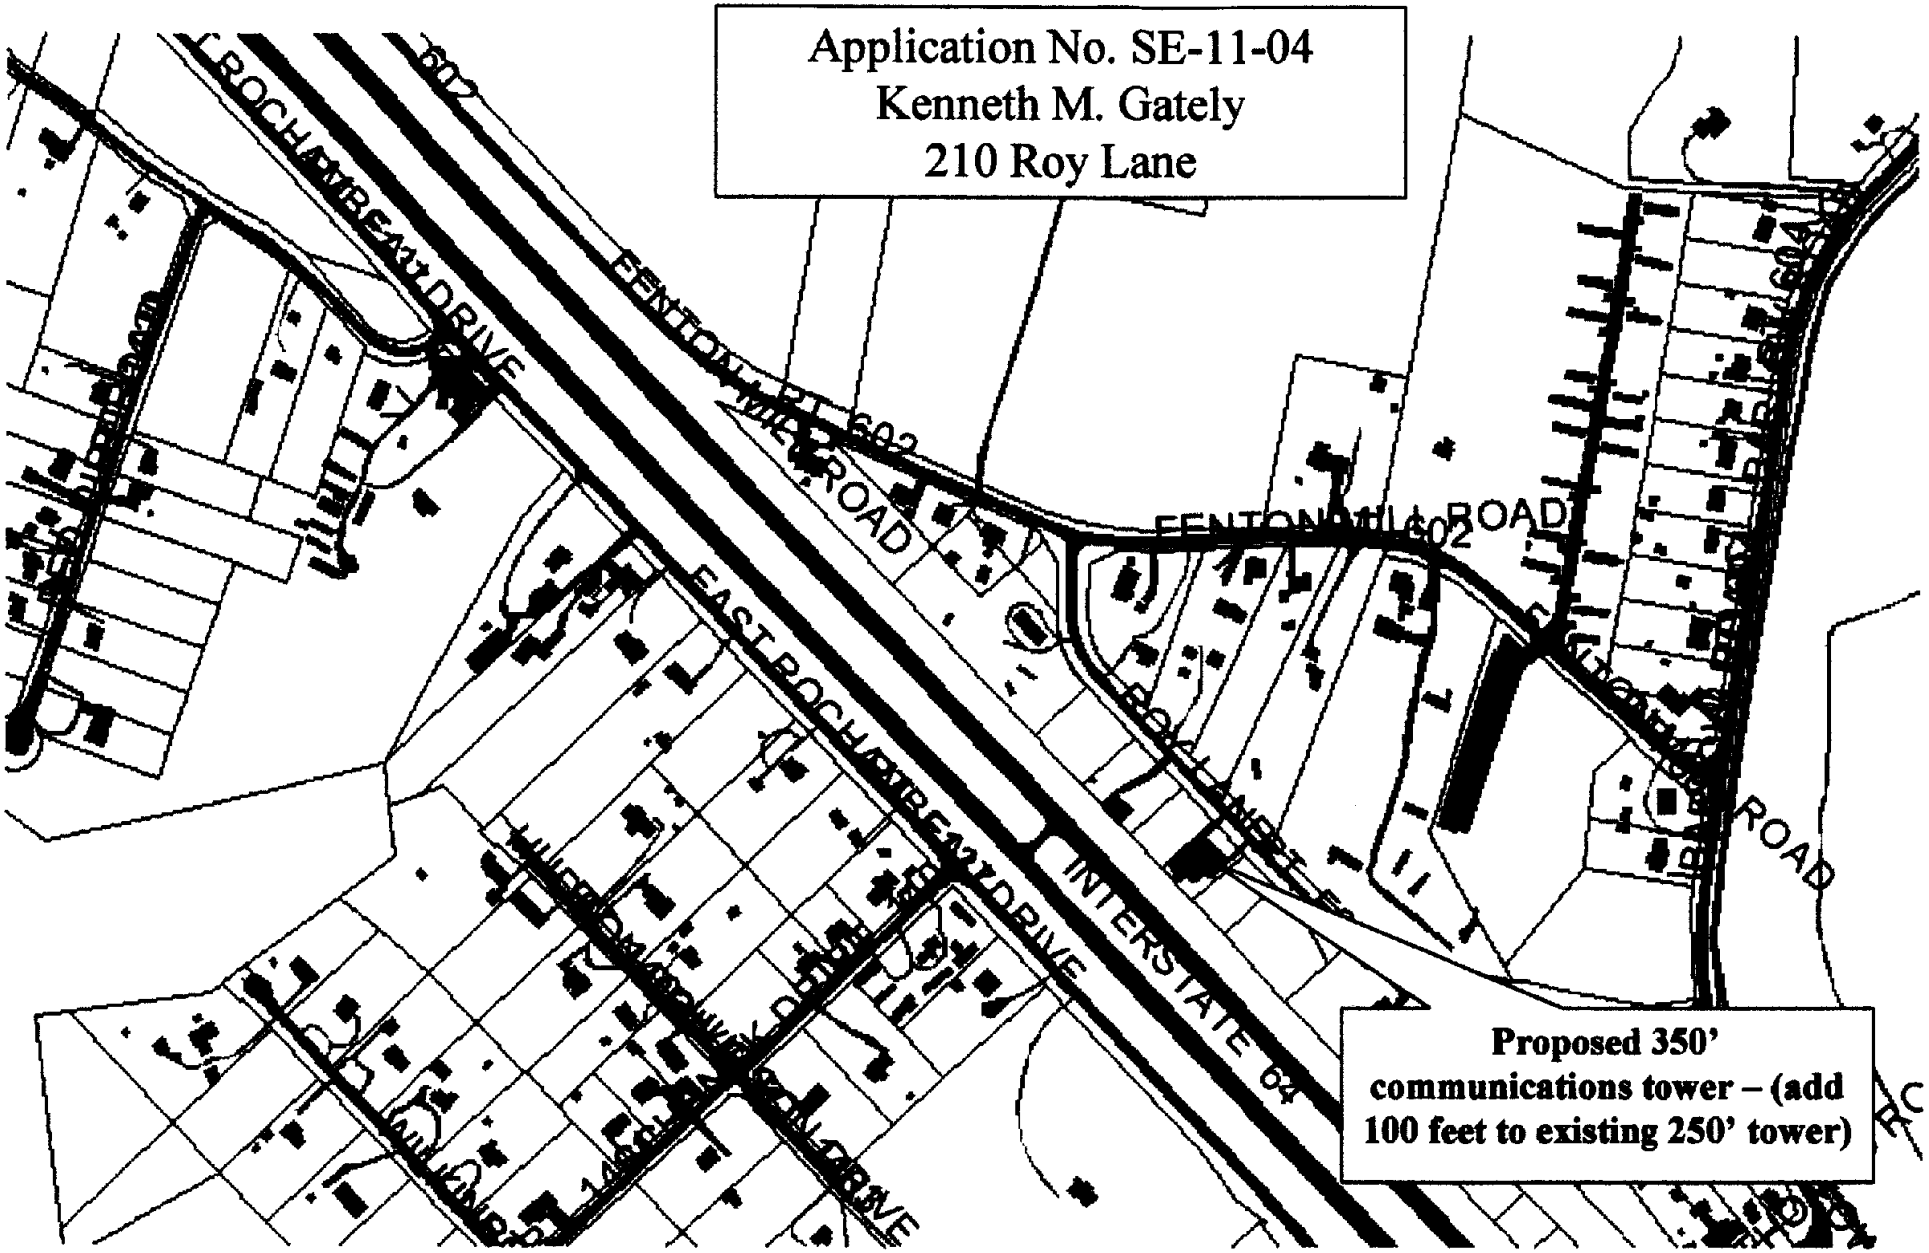
Application No. SE-11-04
Kenneth M. Gately
210 Roy Lane
EAST ROCHAMBEAU DRIVE
FENTON MILL ROAD
ROY LANE
INTERSTATE 64
ROAD
Proposed 350' communications tower – (add 100 feet to existing 250' tower)

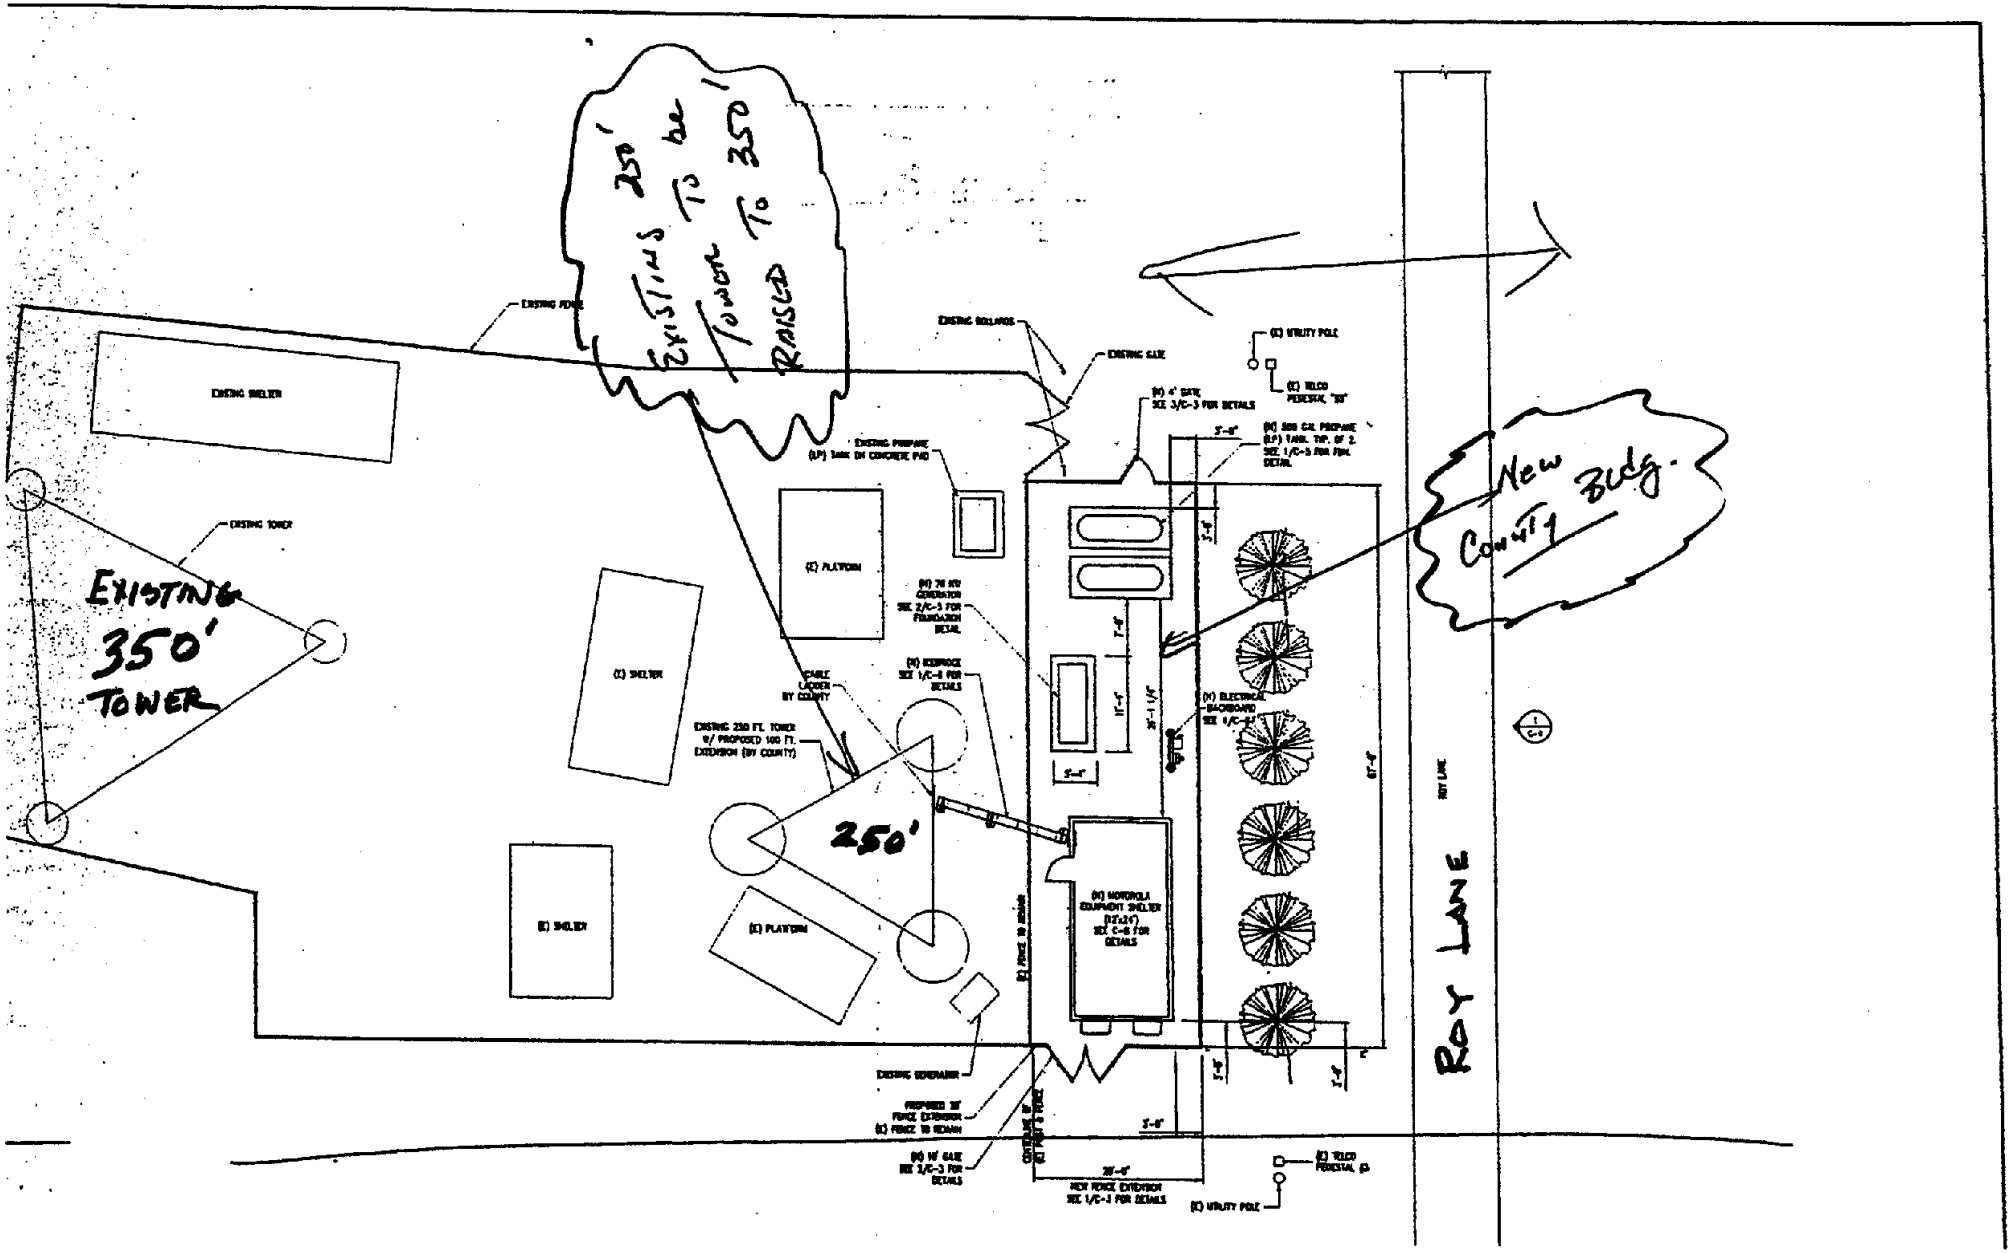
Existing 250' Tower To be Raised To 350'
New County Bldg.
Existing 350' Tower
250'
Roy Lane
Existing Shelter
Existing Tower
(E) Shelter
(E) Platform
Existing Bollards
Existing Gate
(E) Utility Pole
Existing Propane (LP) Tank On Concrete Pad
Existing 230 Ft. Tower W/ Proposed 100 Ft. Extension (By County)
Cable Locker By County
Existing Generator
Proposed 30' Fence Extension
(E) Fence To Remain
Hex Fence Extension
(E) Telco Pedestal
Roy Line