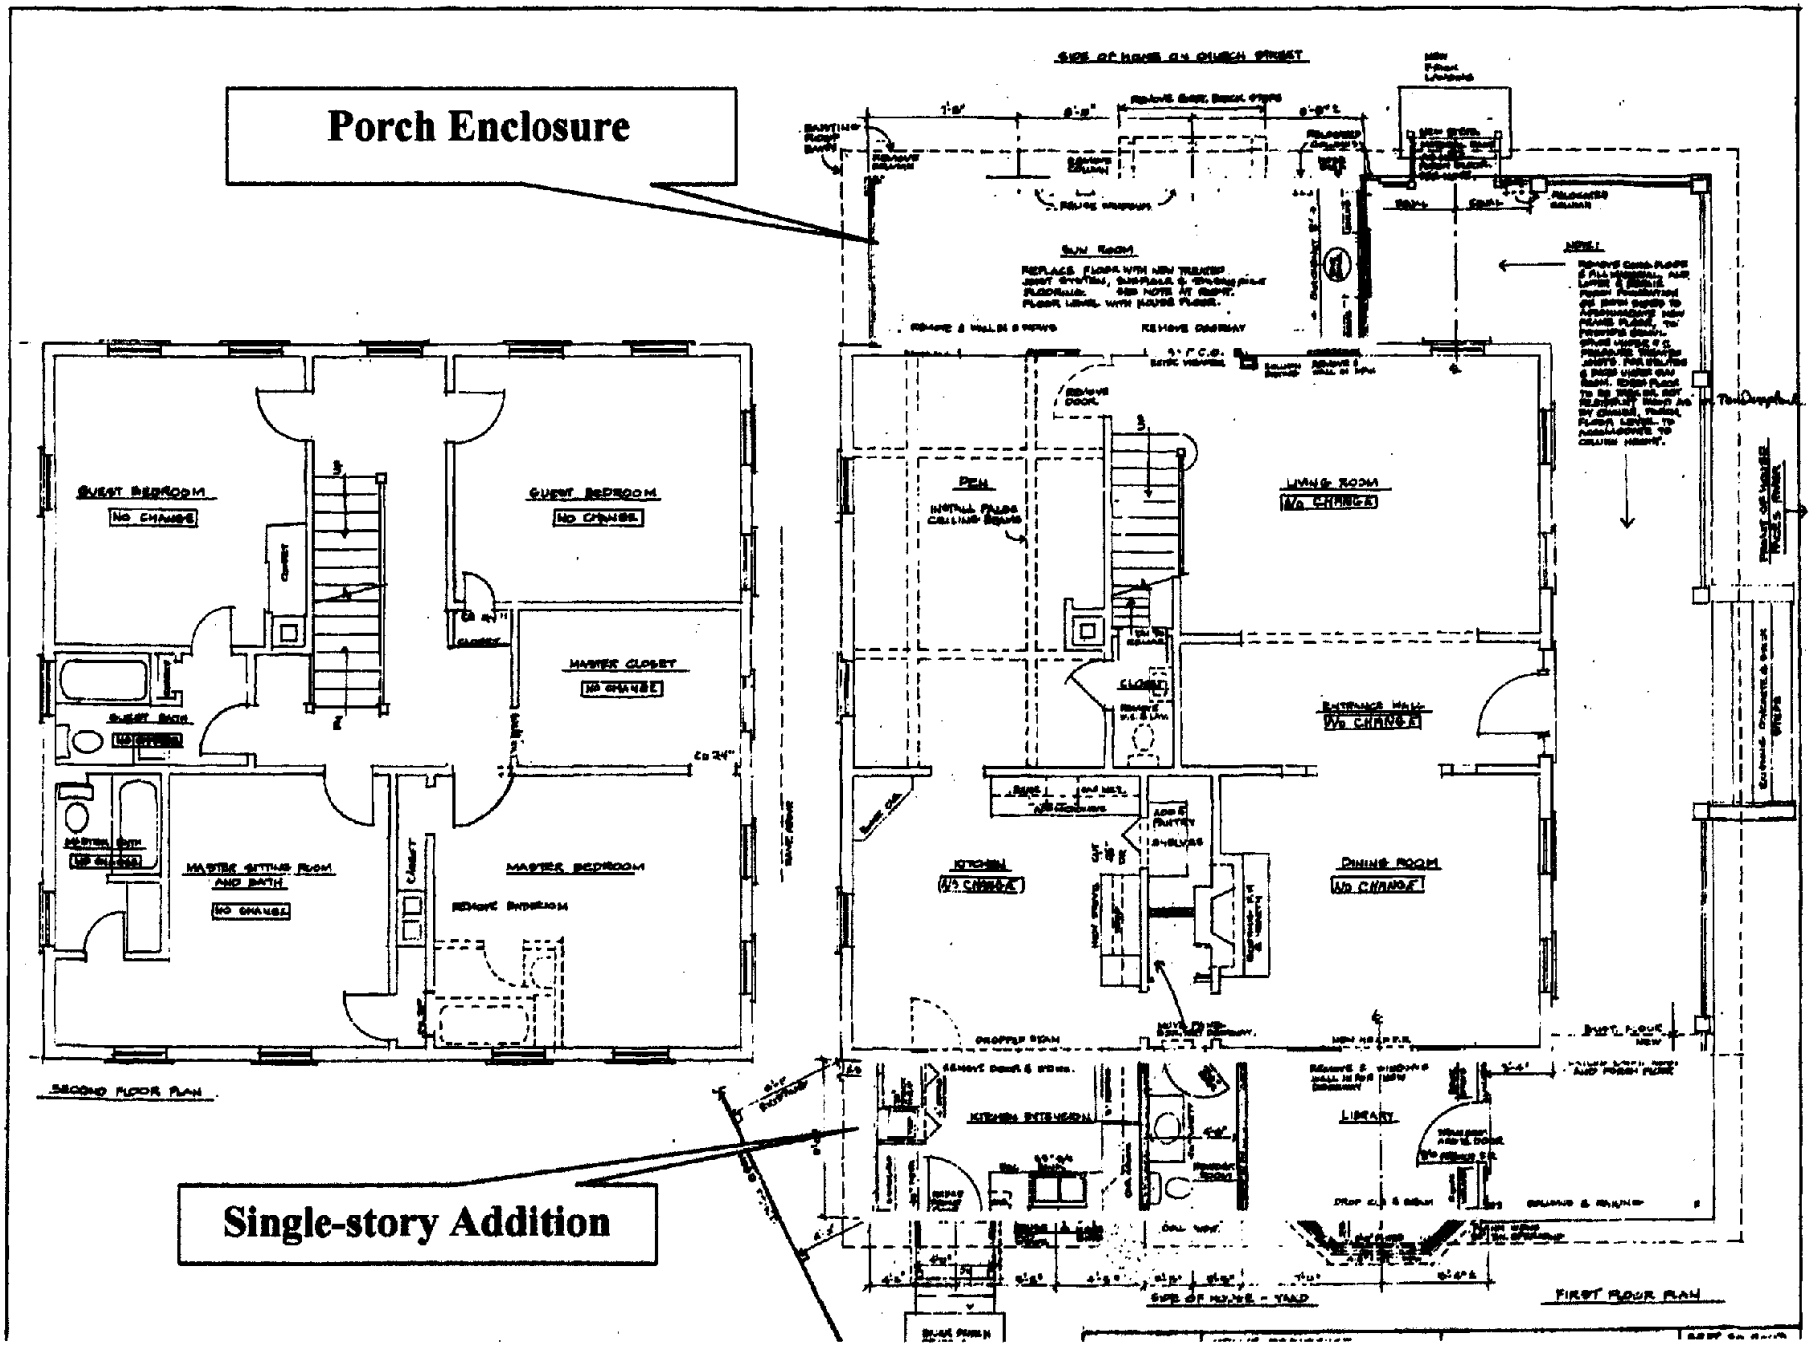
Porch Enclosure
Single-story Addition
SECOND FLOOR PLAN
FIRST FLOOR PLAN
GUEST BEDROOM
NO CHANGE
GUEST BATH
MASTER CLOSET
MASTER SITTING ROOM AND BATH
MASTER BEDROOM
SUN ROOM
DEN
LIVING ROOM
W/O CHANGE
CLOSET
ENTRANCE HALL
KITCHEN
DINING ROOM
LIBRARY
KITCHEN EXTENSION

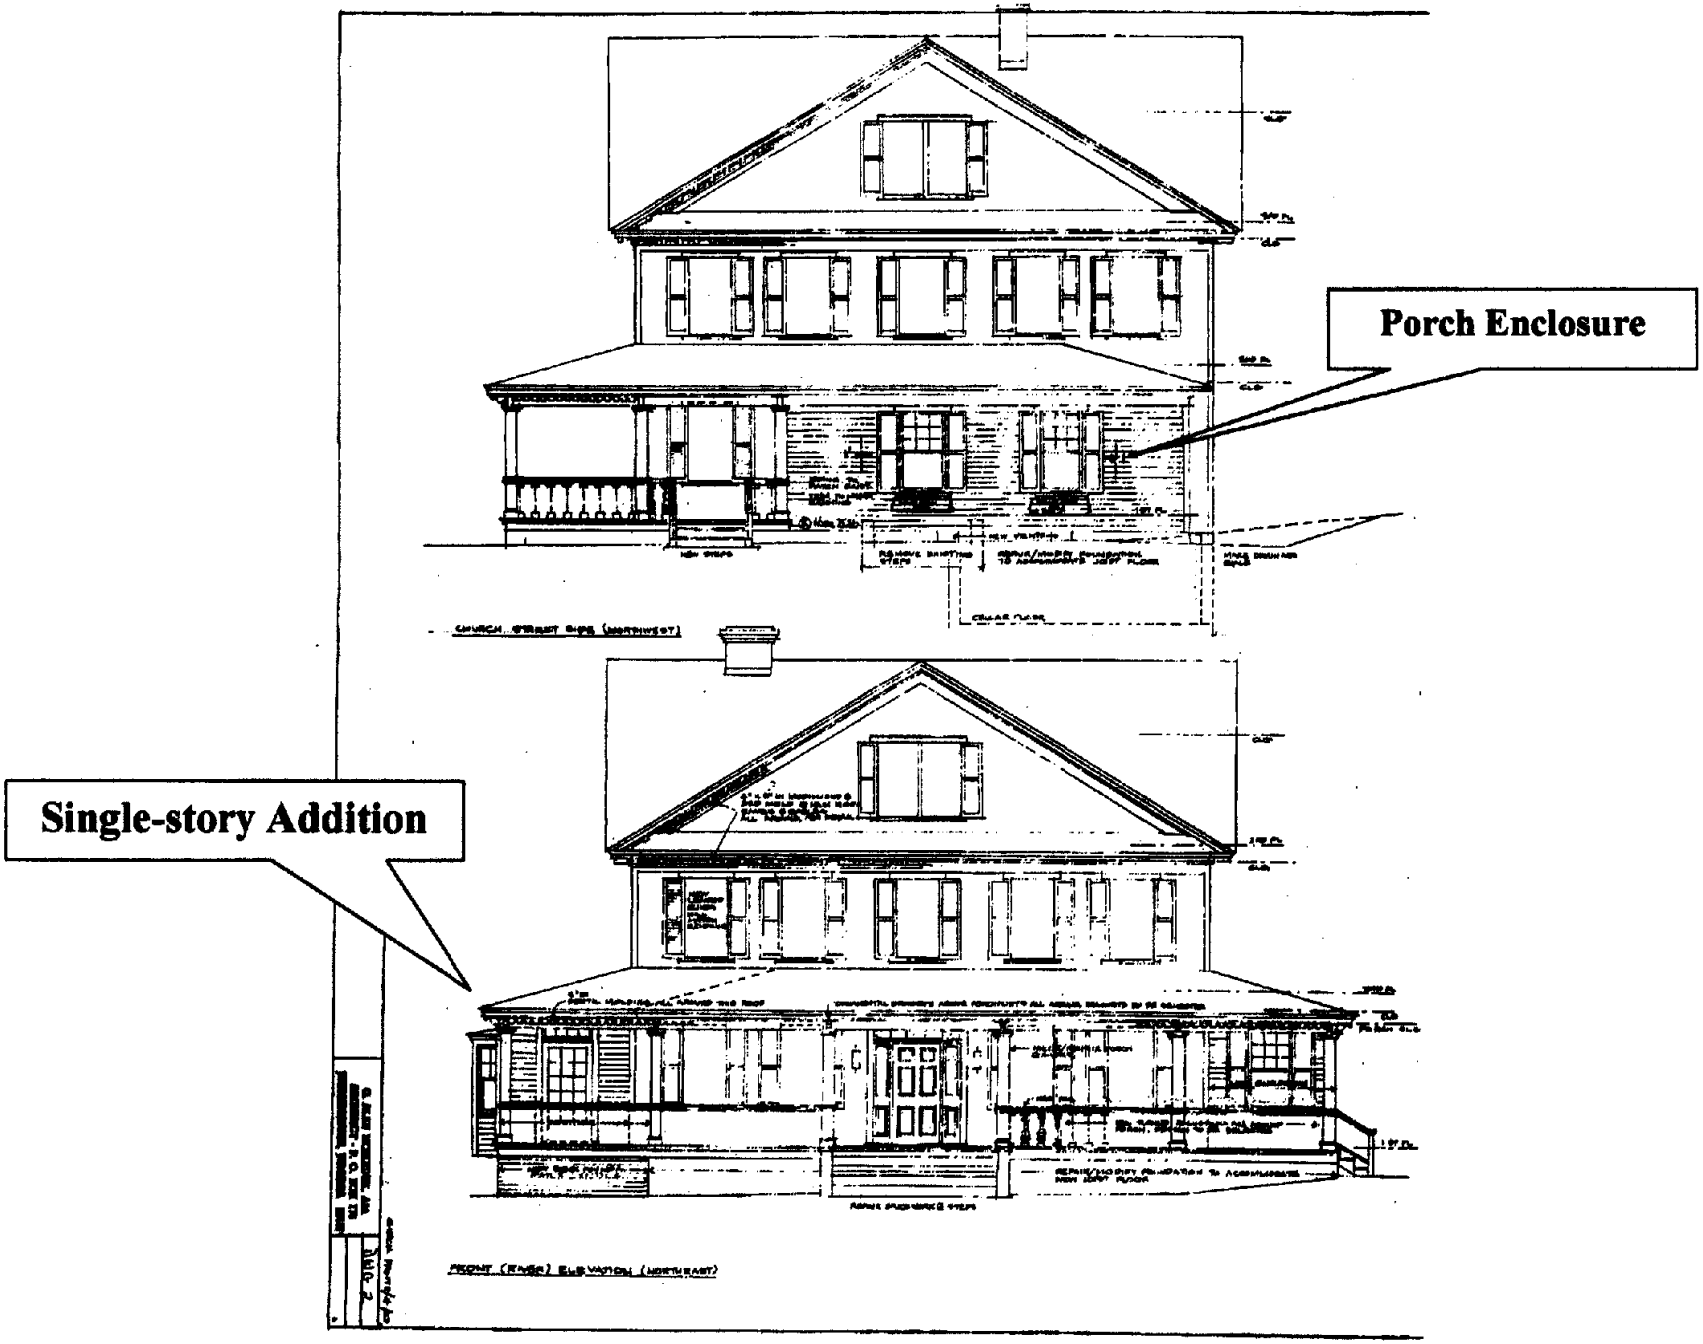
Porch Enclosure
Single-story Addition

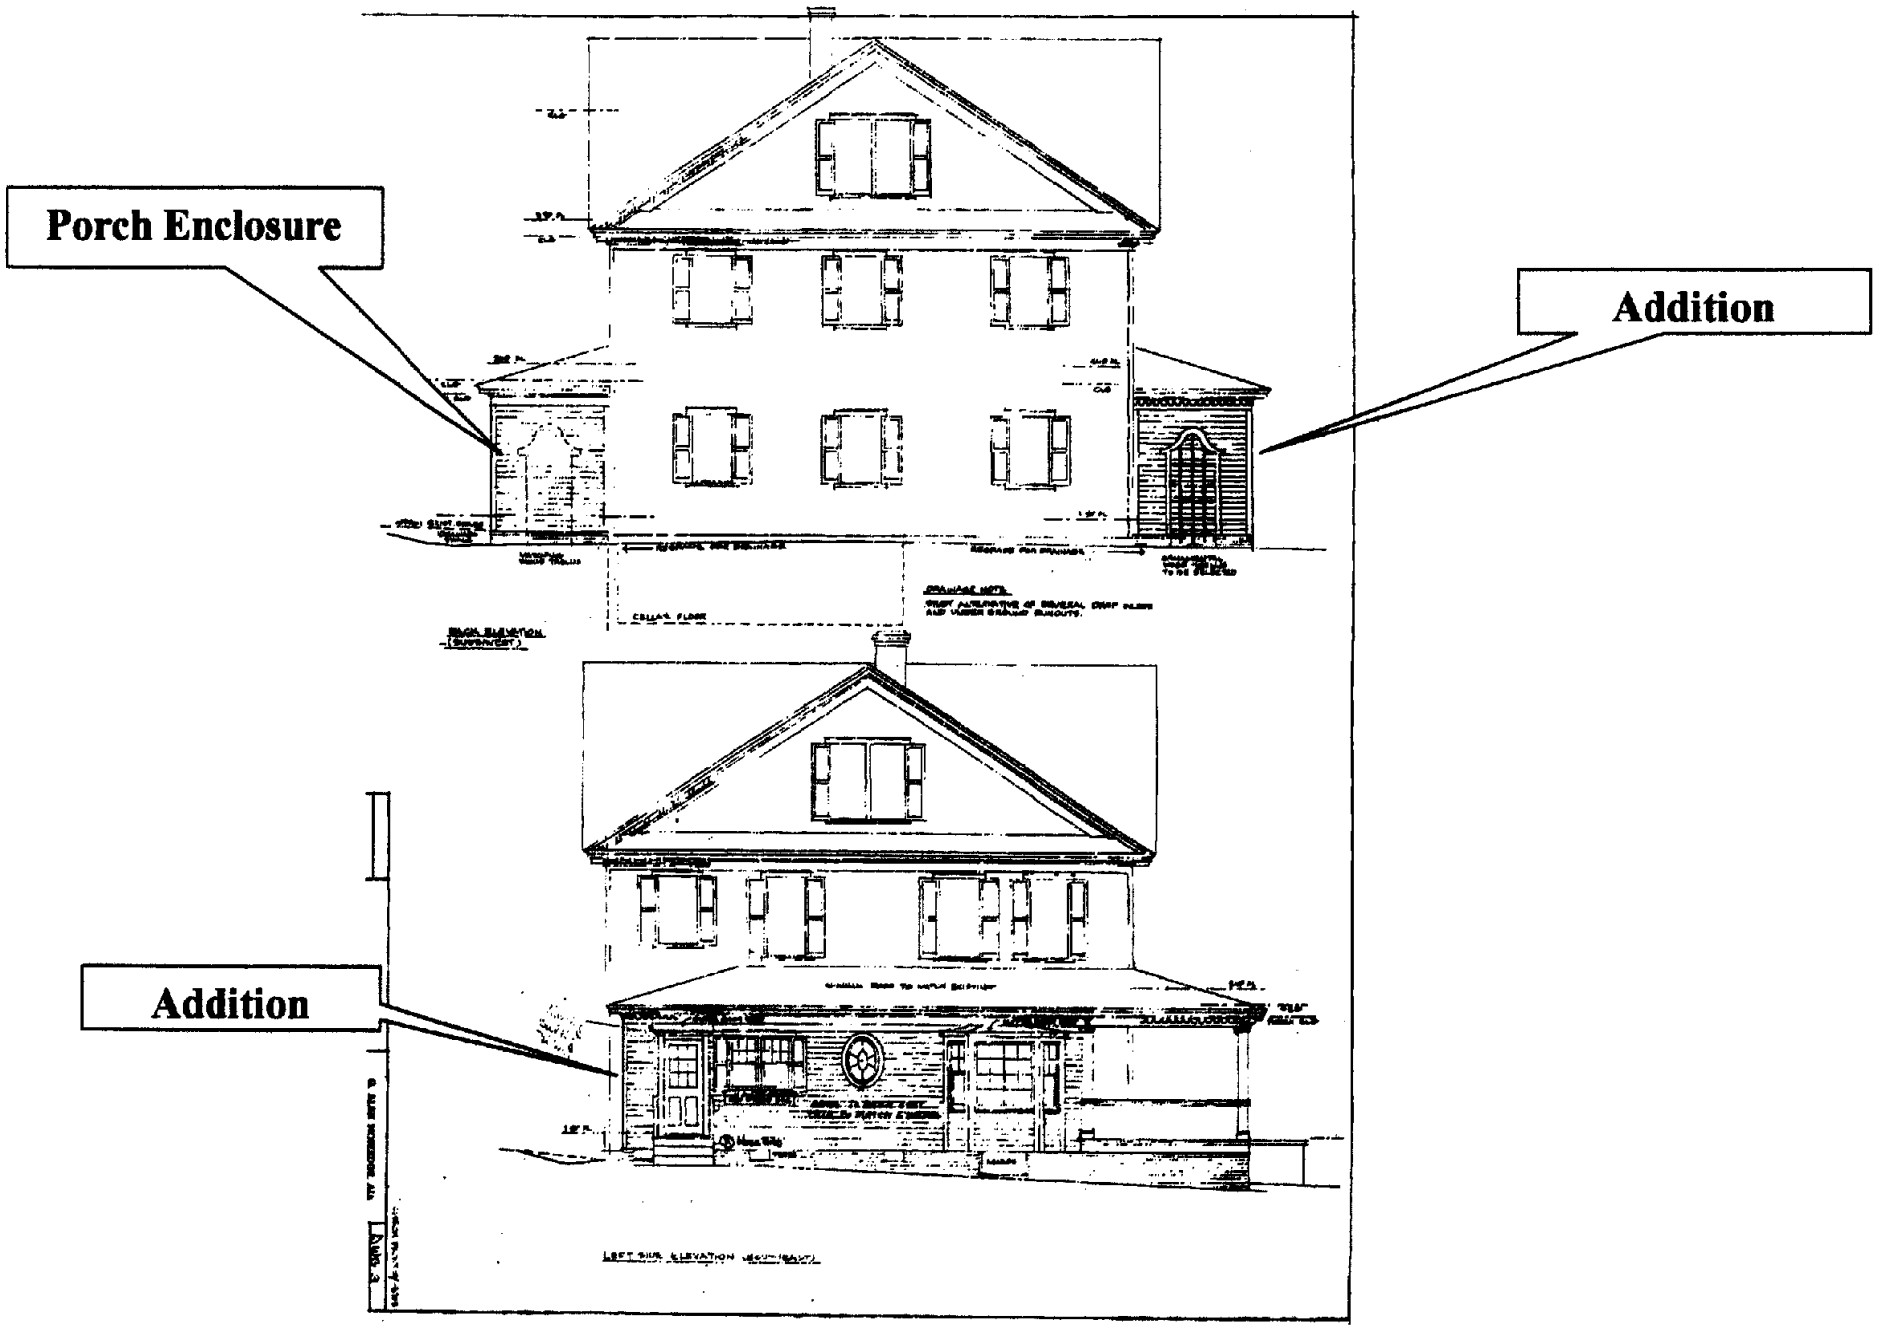
Porch Enclosure
Addition
Addition