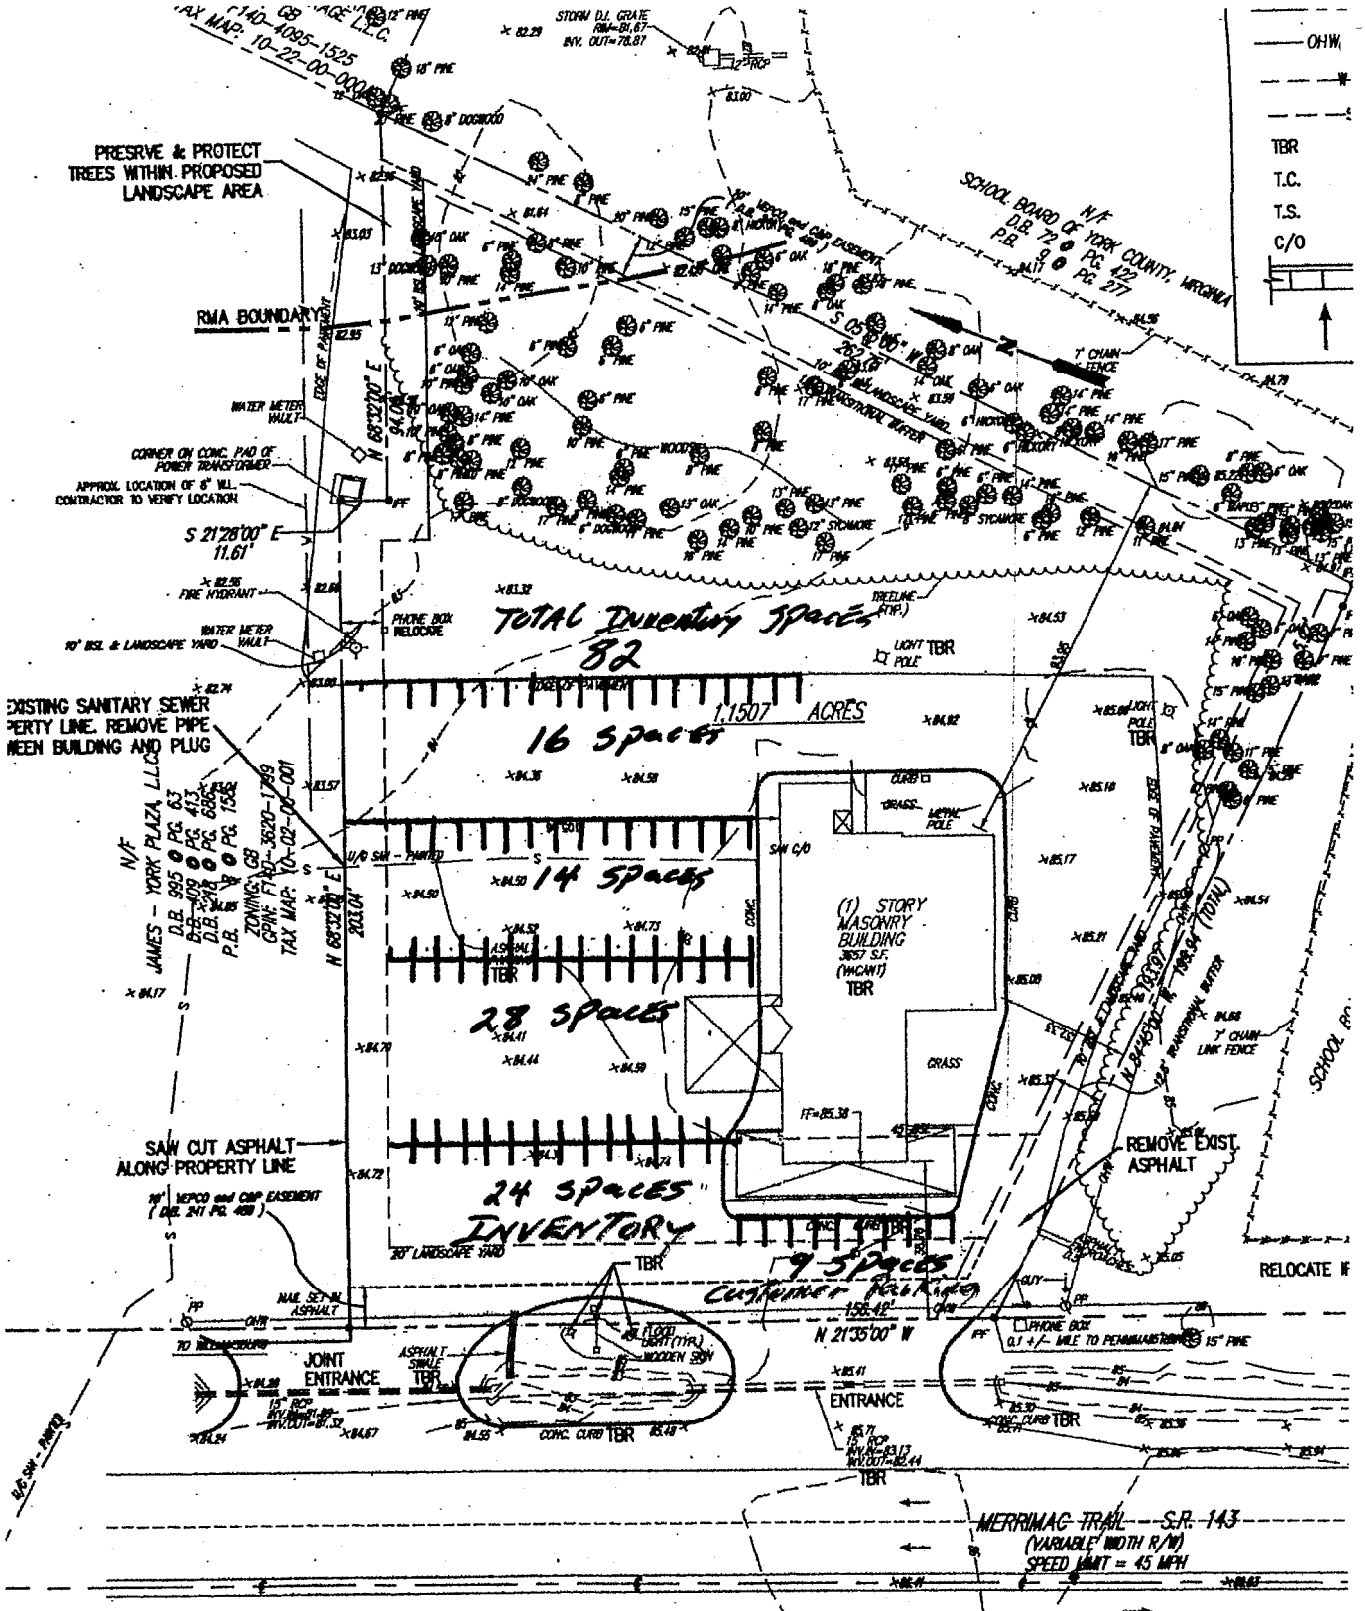

RDINATE UTILITY DEMOLITION/RELOCATION/REMOVAL WITH ALL
/ICE PROVIDERS.

R TO THE START OF DEMOLITION CONTRACTOR SHALL VERIFY
T WATER SERVICE TO THE PROPERTY HAS BEEN SHUT OFF.

EXISTING SITE & DEMOLITION PLAN

SCALE: 1" = 30'