APPLICANT
Apple Door Systems
To authorize a contractor's shop with outdoor storage
1625 MERRIMAC TRL

ZONING MAP

APPLICATION NUMBER: UP-654-05

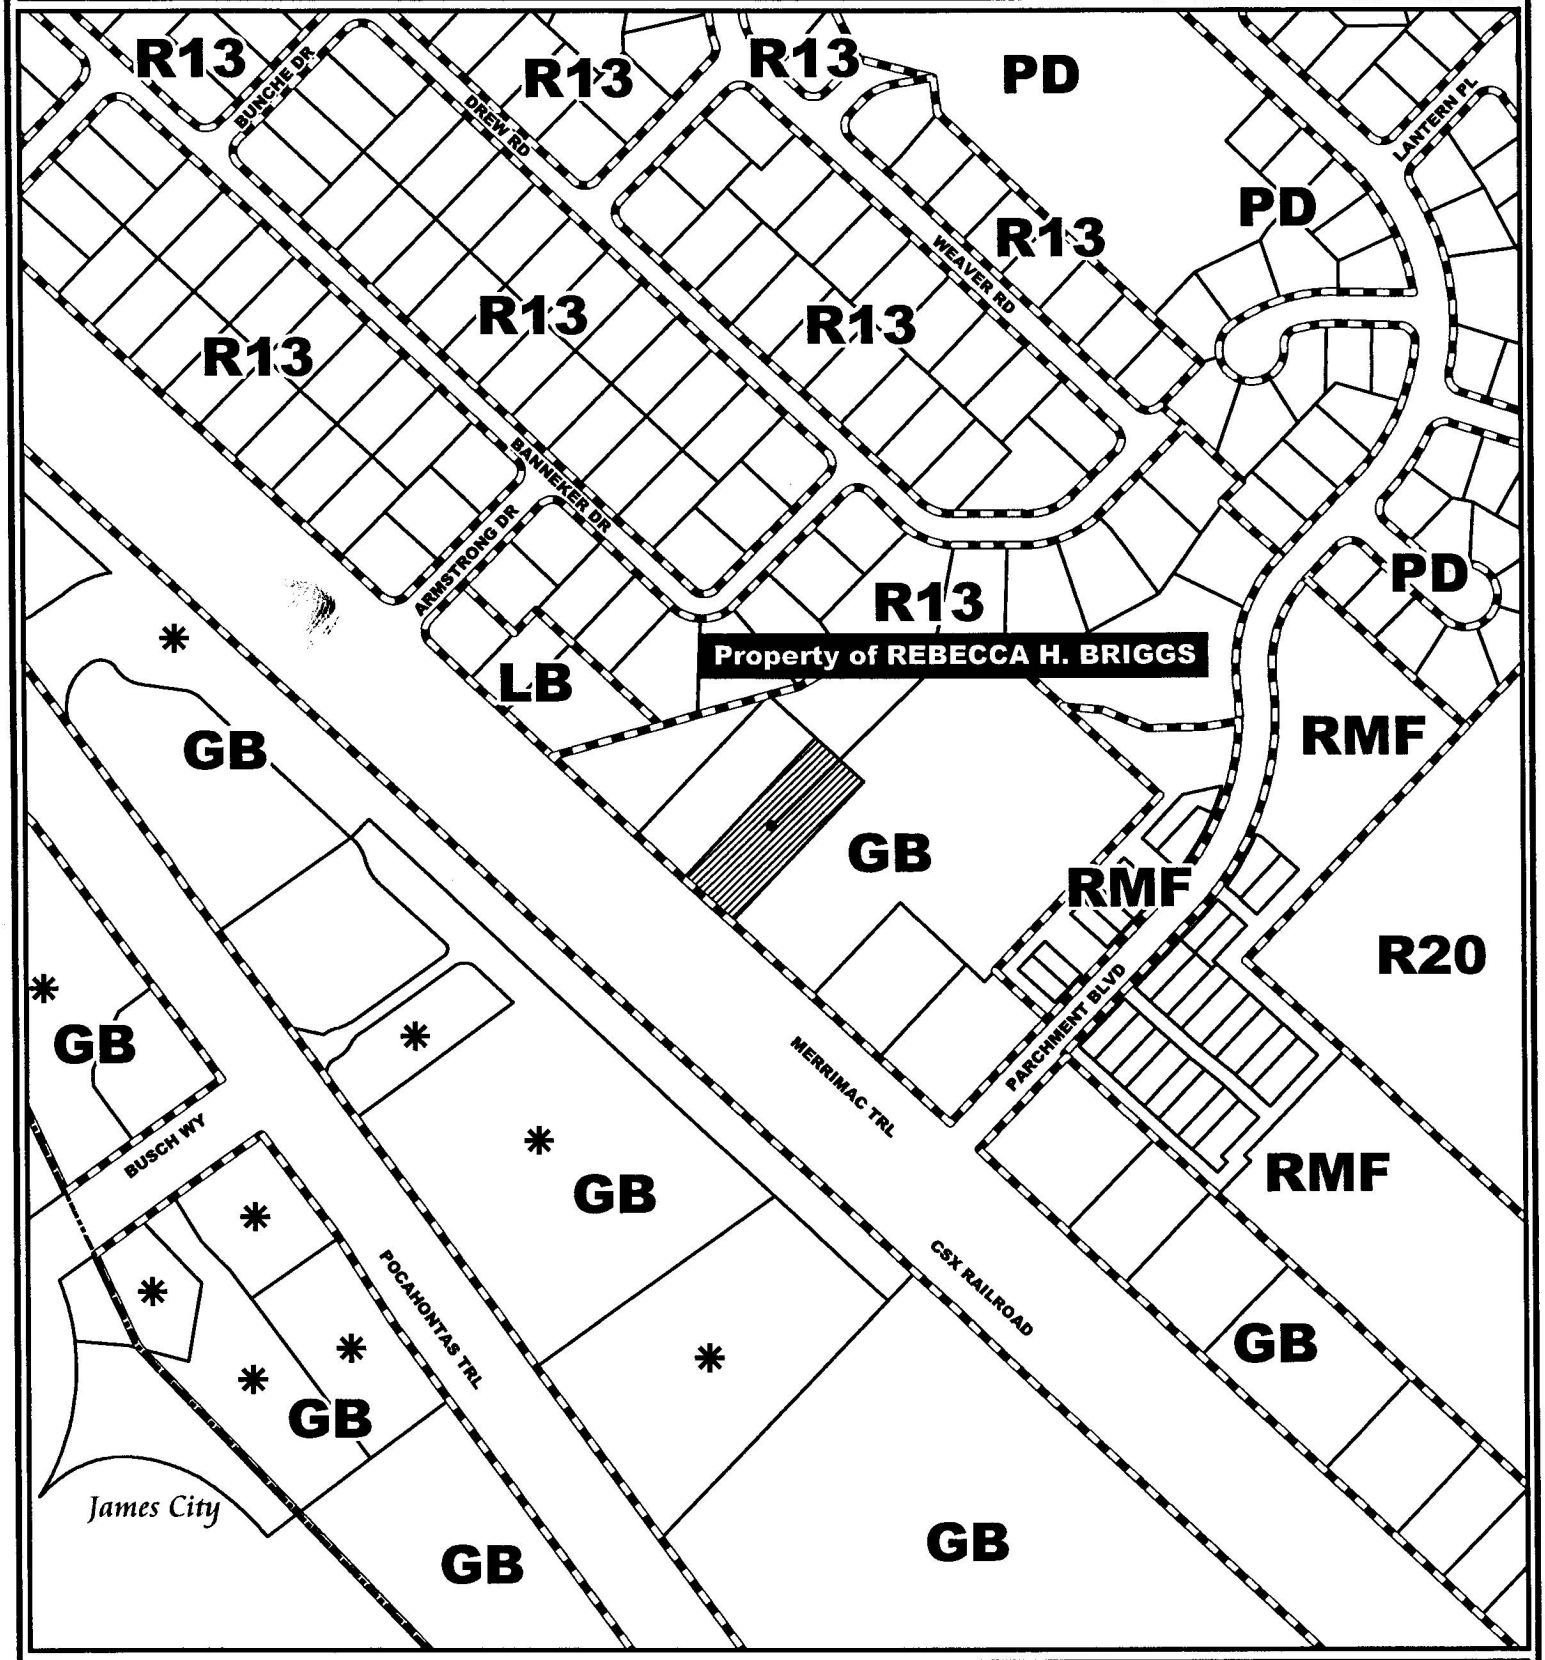

✱ = Conditional Zoning

0 150 300 600 Feet

Printed on December 20, 2004

N W E S

LIBRARY TILE NUMBER: **Lr007**

SOURCE: YORK COUNTY GIS PARCEL DATA and ZONING COVERAGE

THIS IS NOT A LEGAL PLAT. This map should be used for information purposes only. It is not suitable for detailed site planning.

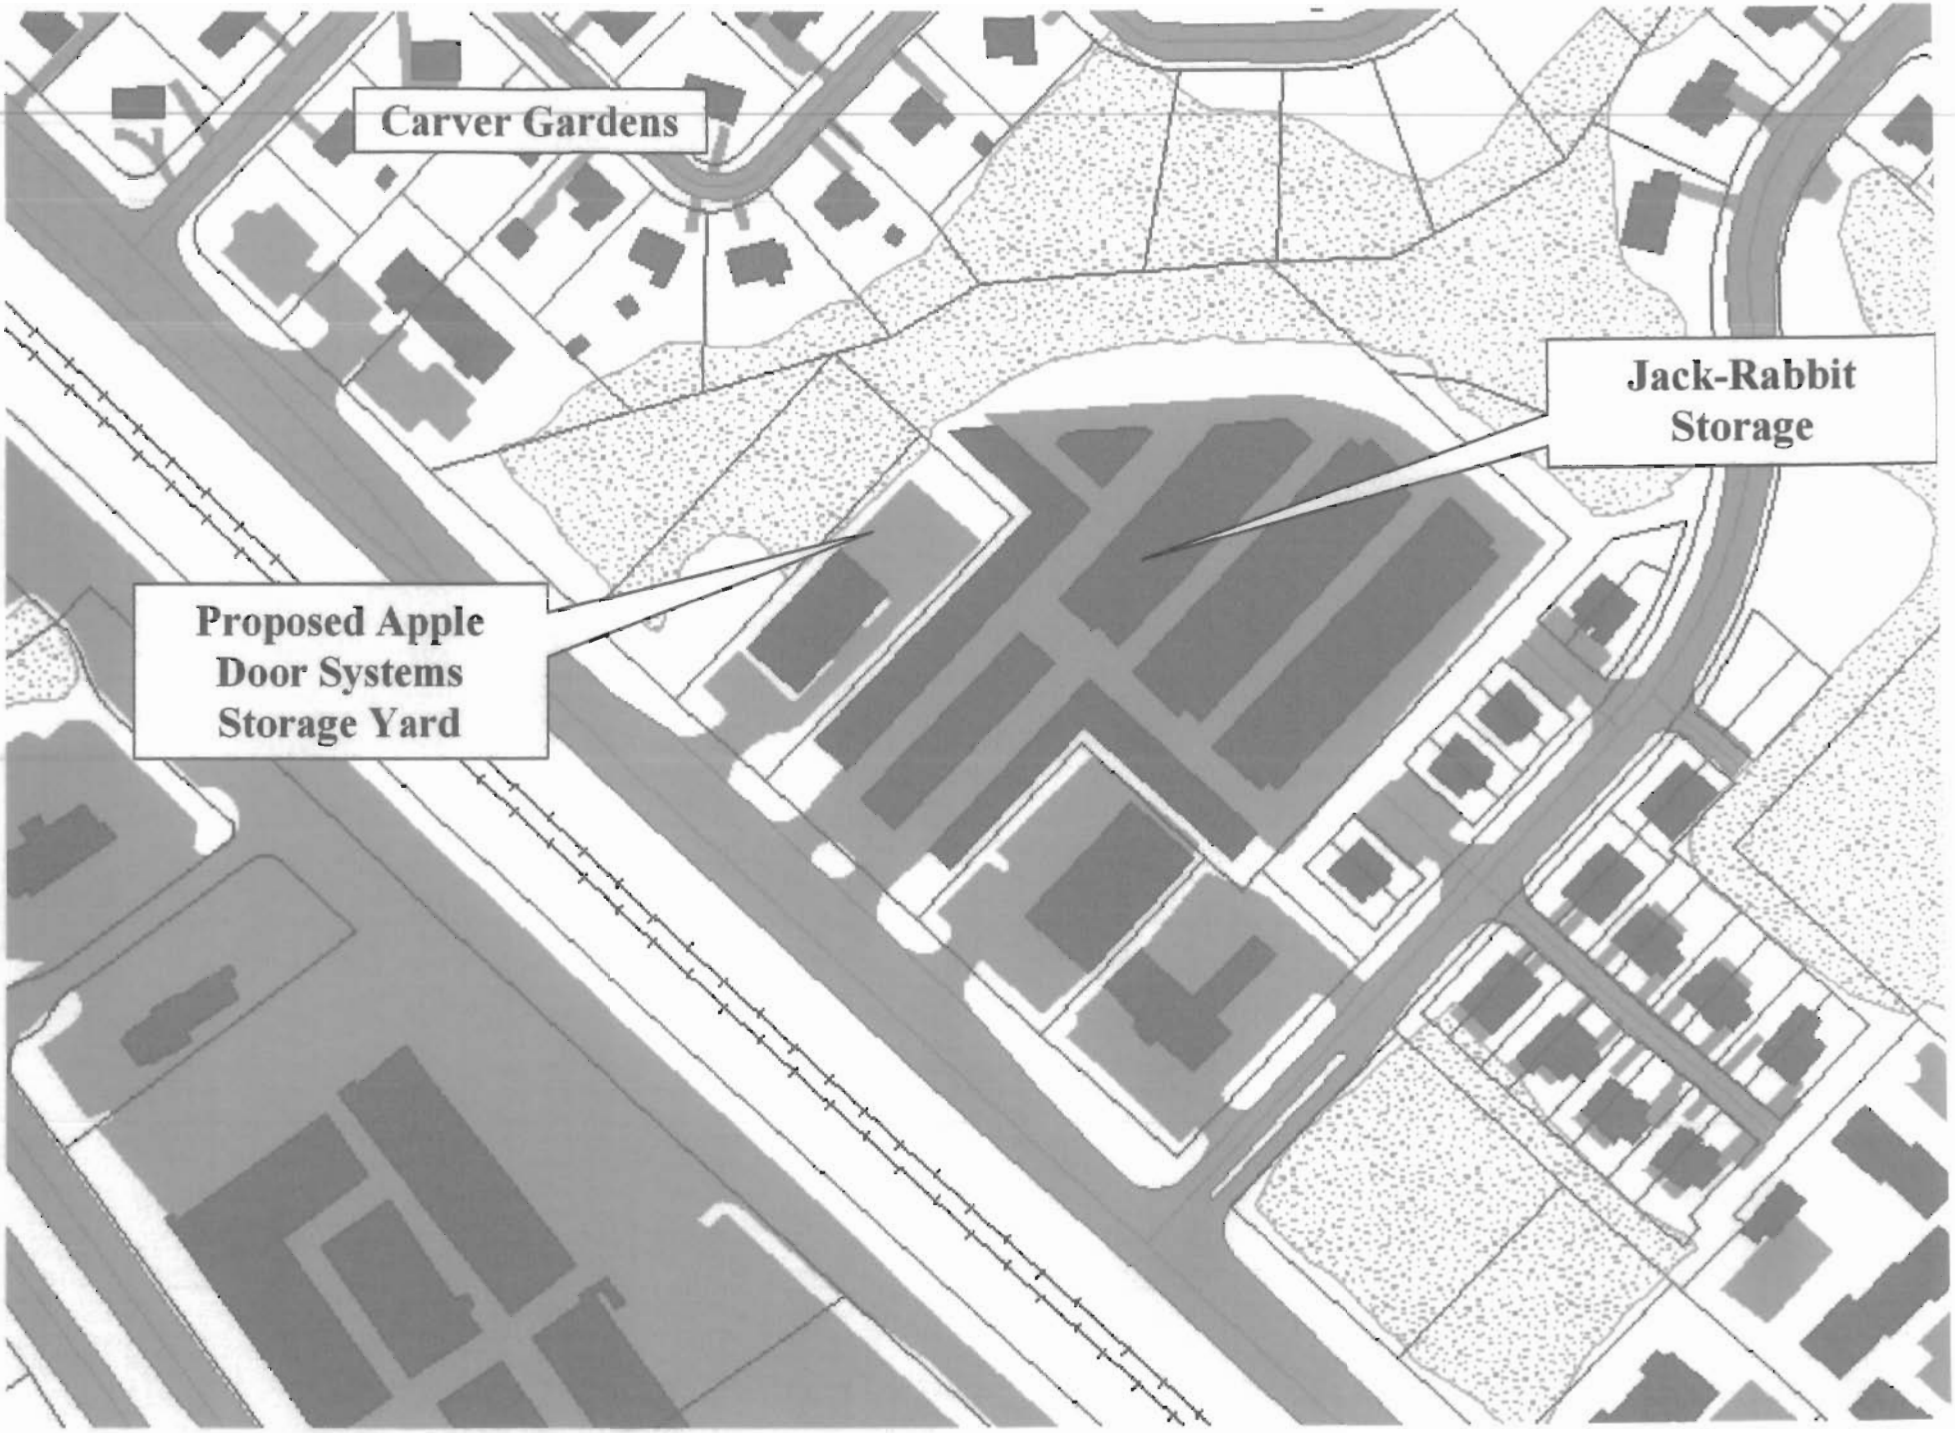
Carver Gardens
Jack-Rabbit Storage
Proposed Apple Door Systems Storage Yard