APPLE DOOR S.U.P.

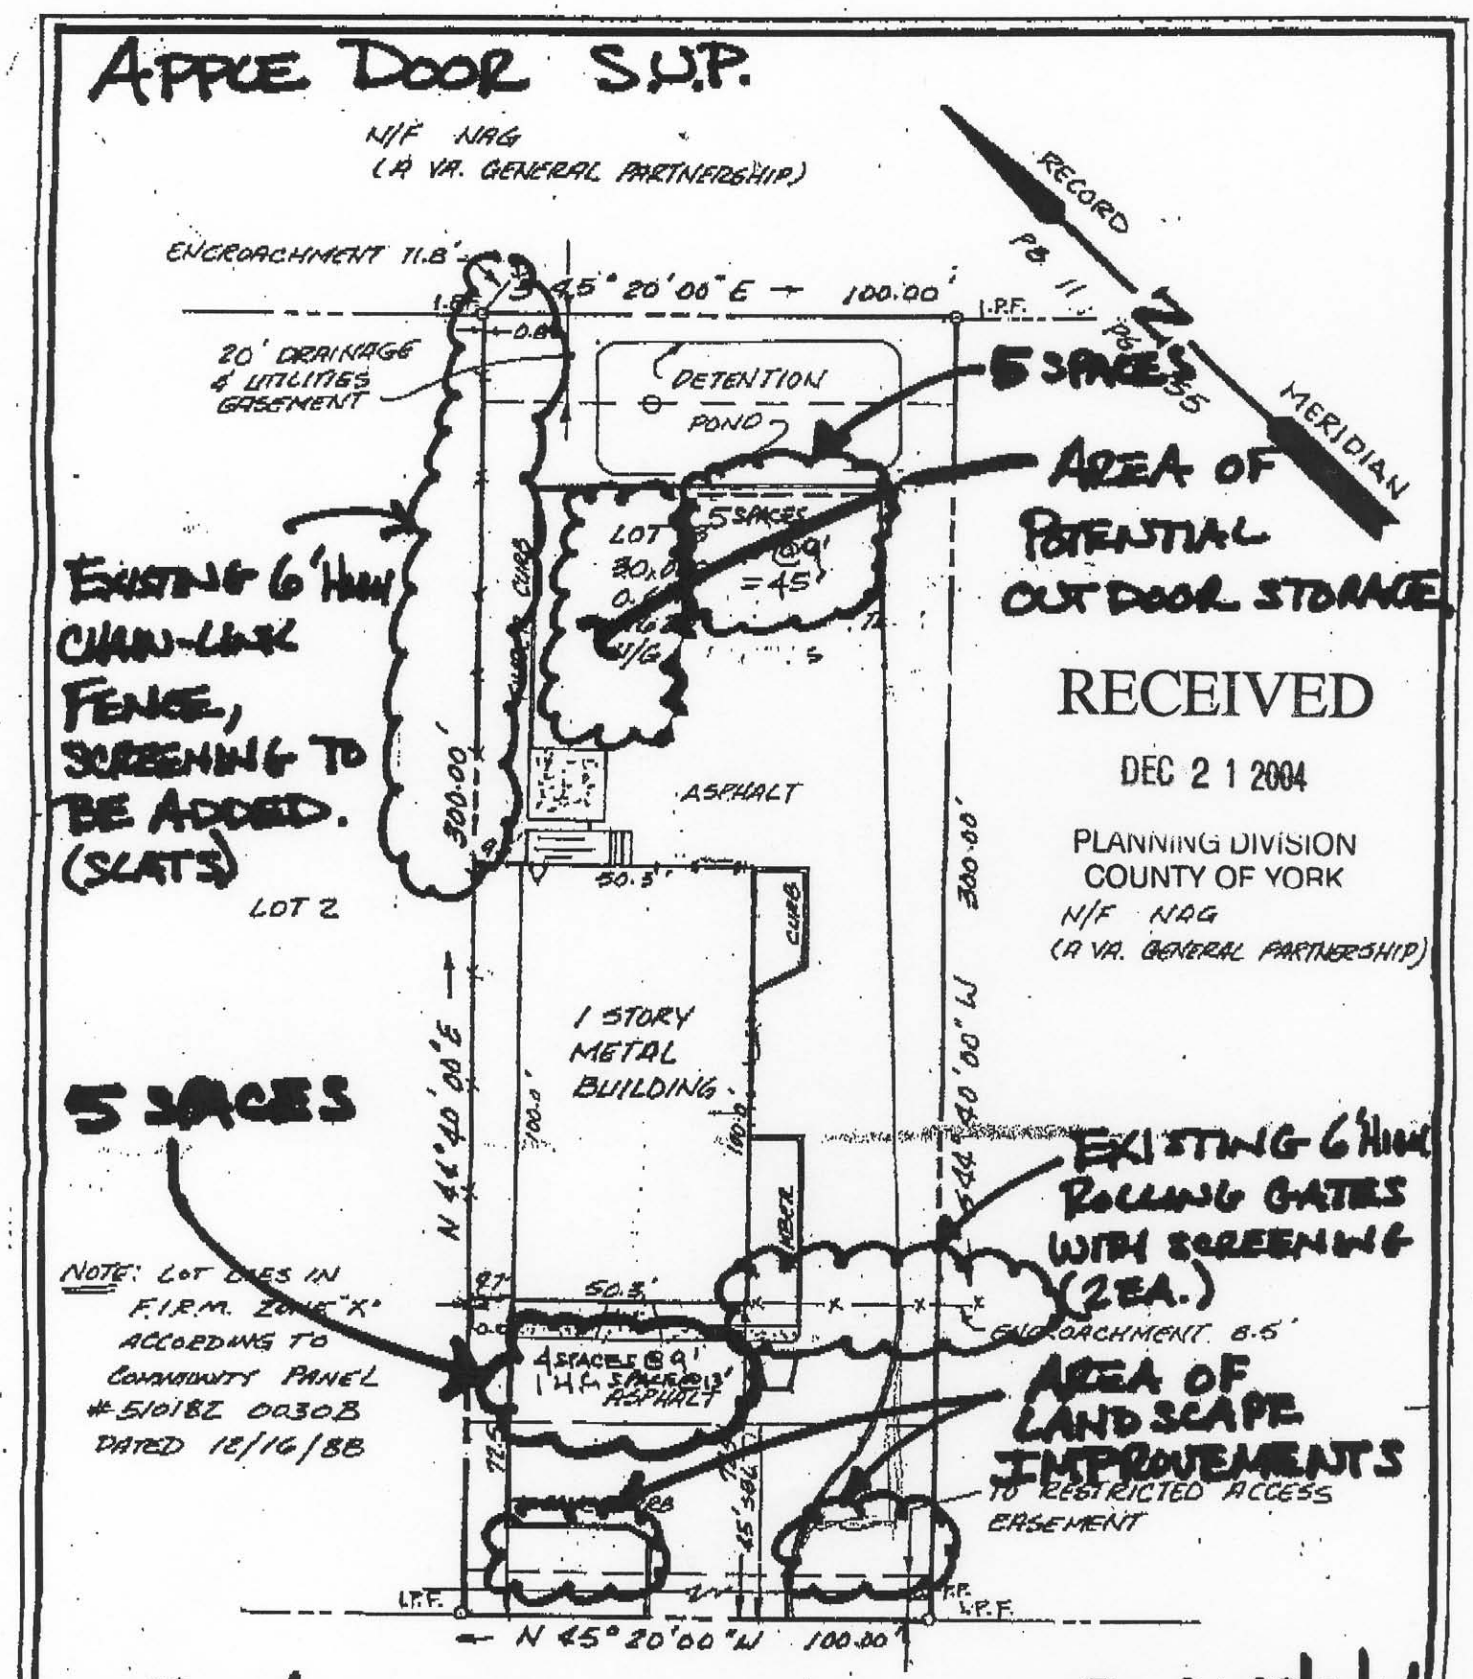

RECEIVED
DEC 2 1 2004
PLANNING DIVISION
COUNTY OF YORK

10246-04 MERRIMAC TRAIL S.R. 143 REV 1. 12/21/04

TAM CONSULTANTS INC. SKETCH PLAN 11-29-04