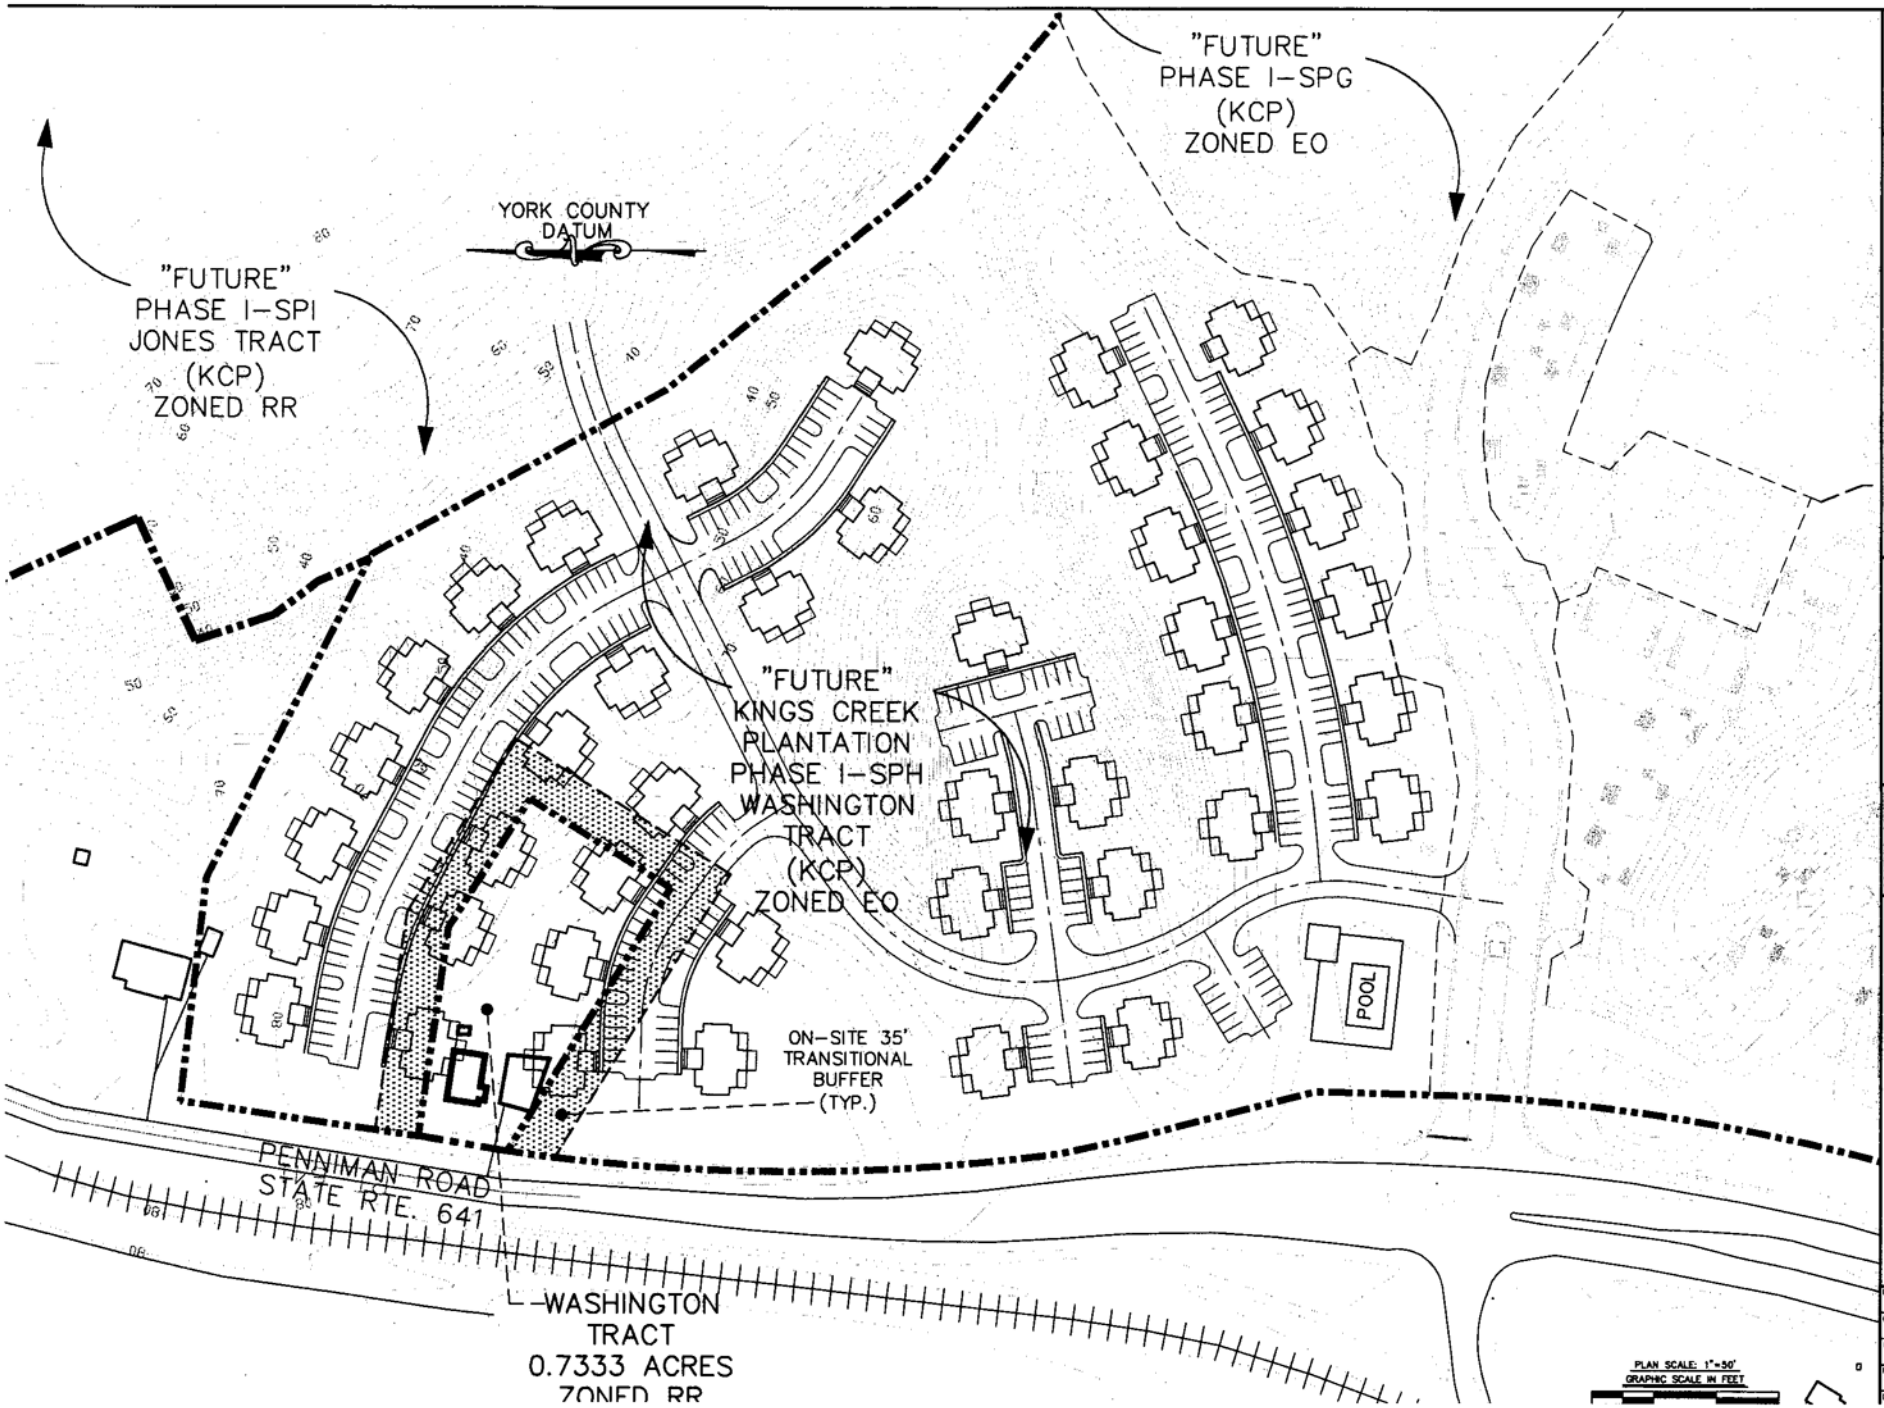

LANDMARK DESIGN GROUP

PROGRESS PRINT

NOT FOR CONSTRUCTION

01/06/05

SPH & WASHINGTON TRACT EXHIBIT

KING'S CREEK PLANTATION

BRUTON MAGISTERIAL DISTRICT, YORK COUNTY, VIRGINIA

KING'S CREEK PLANTATION, L.L.C.

Designed: CRO	Date: 01/06/05
Checked: CRO	Scale: 1"=50'
File Mgr./Drawn: BBG	CADD File name: Sph-Exhibit.dwg
Project Number: 1970000-009.01	Dwg. File No.: 18880 W
Drawing Number:	