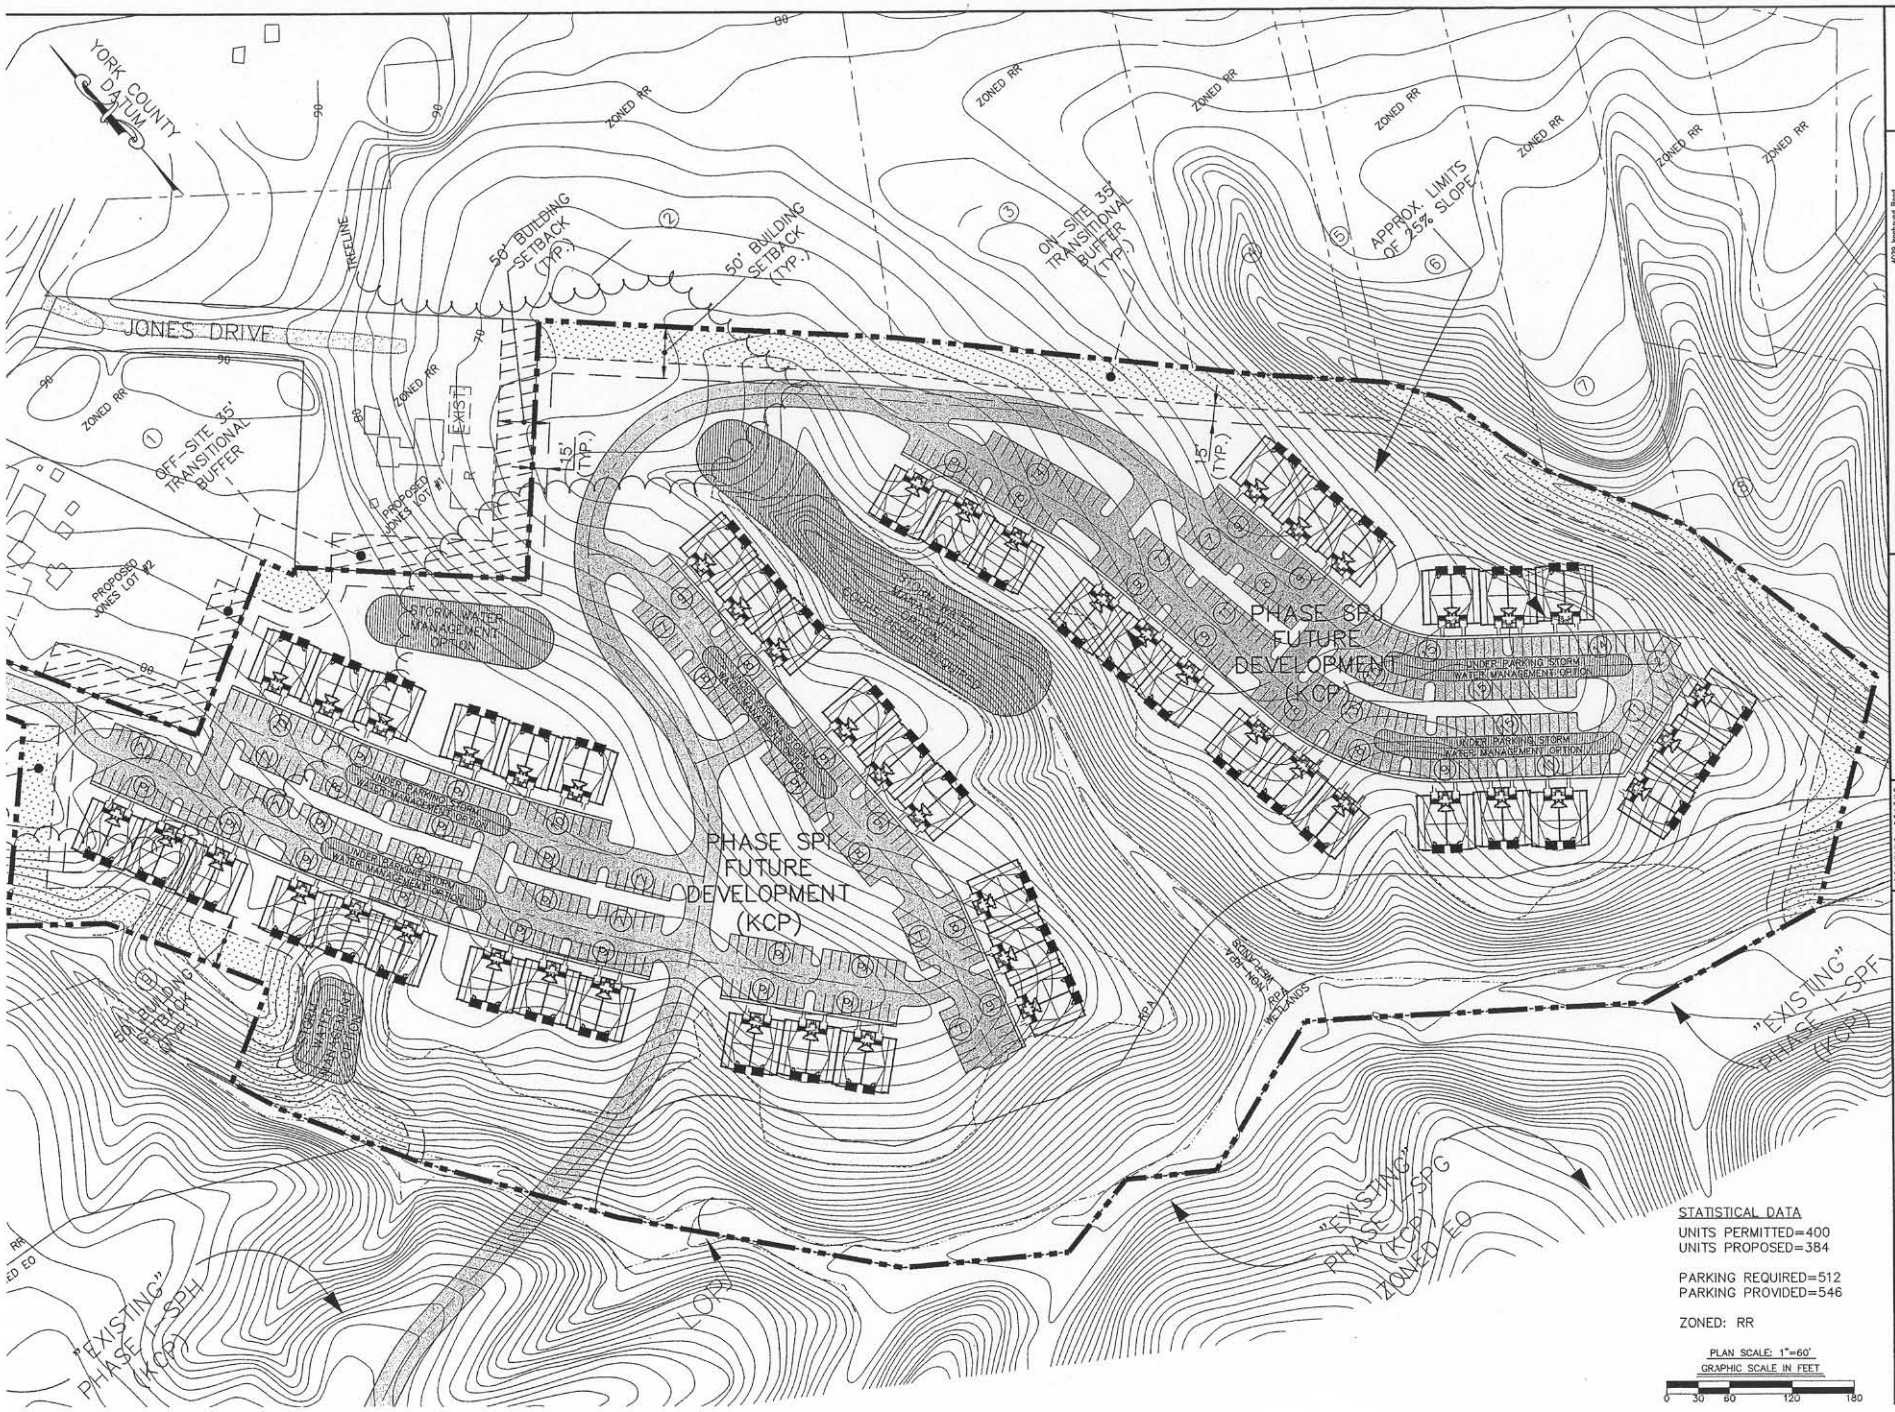

LANDMARK DESIGN GROUP
Engineers • Planners • Surveyors
Landscape Architects • Environmental Scientists

4029 Ironbound Road
Suite 100
Williamsburg, VA 23188
Tel: (757) 253-2975
Fax: (757) 229-0049
Email: lmdg@landmarkdg.com

5544 Greenwich Road
Suite 200
Virginia Beach, VA 23462
Tel: (757) 473-2000
Fax: (757) 497-7933
Email: lmdg@landmarkdg.com

PROGRESS PRINT
NOT FOR CONSTRUCTION
01/06/05

DRAWING STATUS
Interactive Review
Client for Review
Pre Approval Bidding

COUNTY APPROVAL
1st Submittal
2nd Submittal
3rd Submittal
Approved

JONES ACQUISITION EXHIBIT
KING'S CREEK PLANTATION
BRUTON MAGISTERIAL DISTRICT, YORK COUNTY, VIRGINIA
KING'S CREEK PLANTATION, L.L.C.

Designed: CRO	Date: 01/06/05
Checked: CRO	Scale: 1"=60'
File Mgr./Drawn: BSG	CADD File name: Prelim.dwg
Project Number: 1970093-00901	Dwg. File No.: 15656 W
Drawing Number	