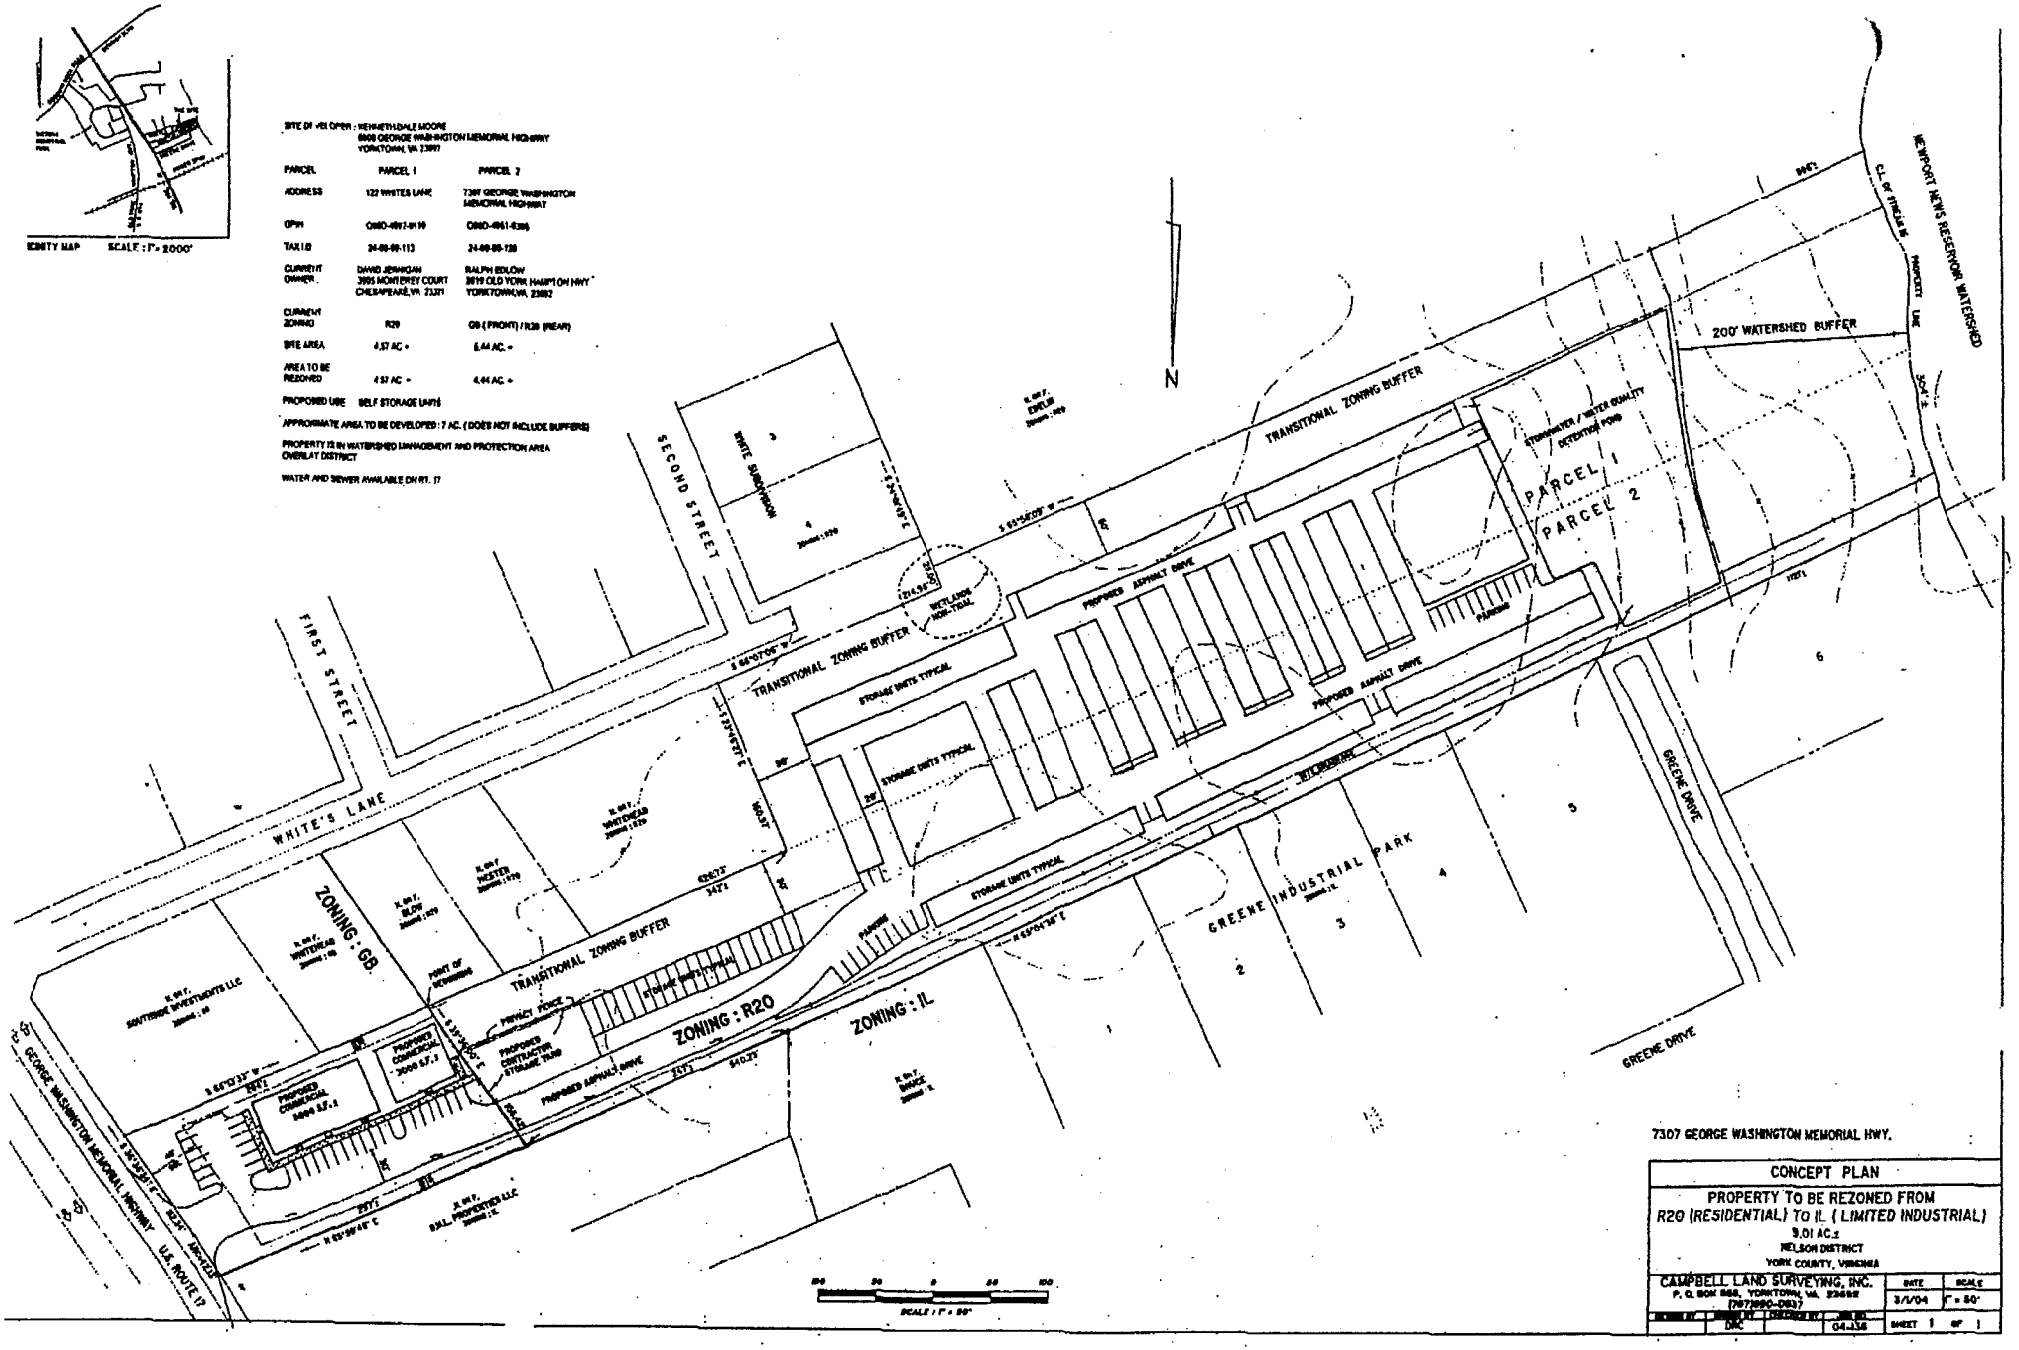

ORIGINAL

SUP sketch plan
UP-634-04