Floor Plan to determine required parking.

2668 sq ft office Space = 6 Spaces
half is showroom

12 production bays = 24 spaces
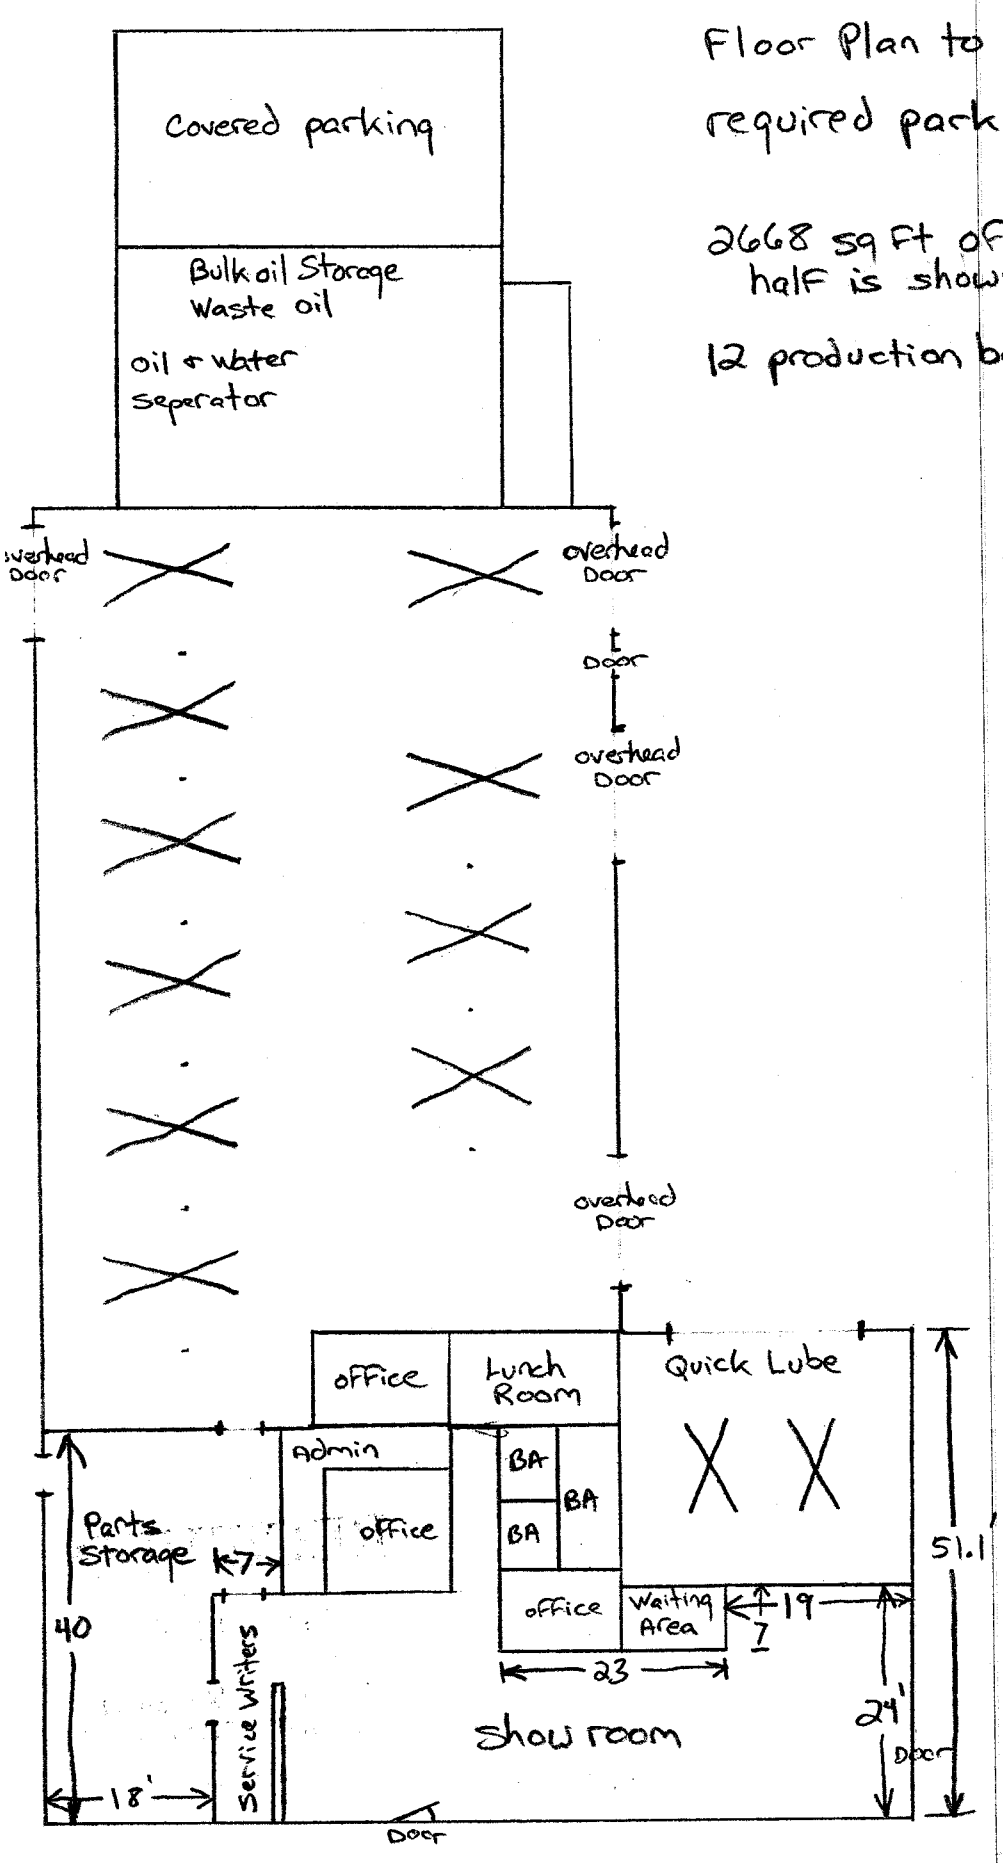
30 Total