5. GENERAL NOTES:

1. REFER TO CIVIL DRAWINGS FOR FINISH GRADES AND LOCATION OF WALKS.
2. PROVIDE BLOCKING FOR ALL EXTERIOR WALL MOUNTED LIGHT FIXTURES.
3. PAINT ALL WOOD AND METALS EXPOSED TO THE EXTERIOR.

6. DRIVE - THRU WINDOW:

HORTON AUTOMATICS SERIES 6100, FLUSH WINDOW WITH SIDE LIGHTS, WITH RATCHET RELAY SWITCH - DARK BRONZE FINISH (MATTE)

CONTACT: HENRY MENDEZ • (800) 531-381

7. STOREFRONT NOTES:

TO OBTAIN A LIST OF QUALIFIED GLAZING CONTRACTORS CONTACT:
CPA CONSTRUCTION MANAGER
SUPPLIER
TIGX- ANNETTE STOLAR
7660 THE BLUFFS, STE 100
AUSTELL, GA 30168
1-678-838-5000
1-678-838-5045 (DIRECT)
EMAIL: ANNETTESTOLAR@TIGX-APLCOM

8. STUCCO:

EXTERIOR PORTLAND CEMENT PLASTER SCRATCH & BROWN COAT AND FINISH TEXTURE COAT. PORTLAND CEMENT FINISH COAT TO BE PORTLAND CEMENT-LIME QUARTZPLITE FINISH, WITH INTEGRAL COLOR TO MATCH PAINT FINISH. SOFFIT VENTS, 1/4" DEEP "V" DRIP SCORED & CASING BEAD W/ WEEP HOLES FOR 1/2" PLYWOOD SHEATHING.

9. STUCCO COLORS:

STUCCO #1
TO MATCH DRYVIT #442, COTTON

STUCCO #2
TO MATCH SHERWIN WILLIAMS #SW6089, GROUNDED

10. BRICK:

BRICK #1
'OLD RICHMOND' BY LAWRENCEVILLE
BRICK: #3-115 USC

BRICK #2
'OLD RICHMOND' BY LAWRENCEVILLE
BRICK: #P53-015 MSC

11. AWNING:

SUNBRELLA FABRIC AWNING WITH FABRIC END PANELS - JOCKEY RED. PAINT FRAME TO MATCH FABRIC. FURNISHED AND INSTALLED BY AWNING MANUFACTURER.
SECURE TO WALL WITH STAINLESS STEEL ANCHORS WITH NEOPRENE WASHERS BETWEEN ANCHORS AND AWNING FRAME.
PROVIDE 3 ANCHORS ON ALL VERTICAL LEGS (TOP, BOTTOM & MIDDLE) AND 2 ANCHORS BETWEEN EACH SET OF LEGS (EQUALLY SPACED) ALONG THE TOP RAIL OF THE FRAME.

AWNING SCHEDULE

QTY	SIZE
1	5'-0" LONG
1	6'-0" LONG
1	12'-0" LONG
1	16'-0" LONG

12. HARDI SOFFITS:

NON-COMBUSTIBLE FIBER-CEMENT PANELS AS MANUFACTURED BY JAMES HARDI BUILDING PRODUCTS INC. PANELS SHALL BE SECURED WITH STAINLESS STEEL FASTENERS ACCORDING TO MANUFACTURER'S WRITTEN INSTRUCTIONS.

13. ROOFING TILES:

CONCRETE ROOF TILES BY MONIER LIFETILE
(NO SUBSTITUTIONS)- SAXONY SHAKE STANDARD WEIGHT, COLOR TO BE SHAKE HICKORY BLEND OR EQUAL. INSTALL ACCORDING TO MANUFACTURER'S WRITTEN INSTRUCTIONS.
CONTACT:
MONIER LIFE TILE - WHATLEY BUSH
4555 MANSELL RD. SUITE 300
ALPHARETTA, GA 30022
TELE: 404-566-1700
FAX: 404-565-5933
EMAIL: WBUSH@MONIERLIFETILE.COM

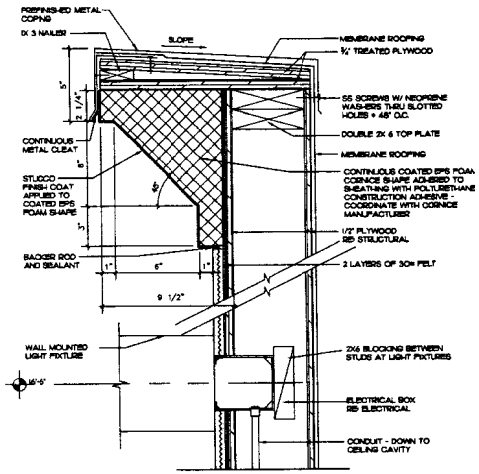

3 PARAPET DETAIL
3" = 1'-0"

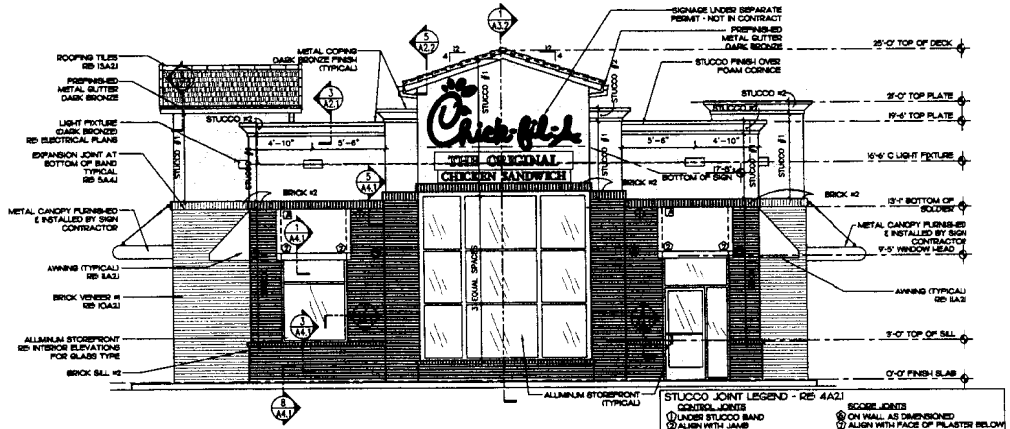

1 FRONT ELEVATION
1/4" = 1'-0"

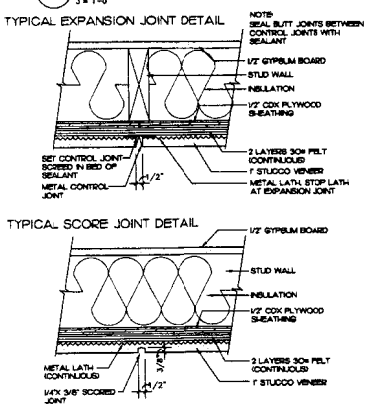

4 CONTROL/SCORE JOINT DETAILS
3" = 1'-0"

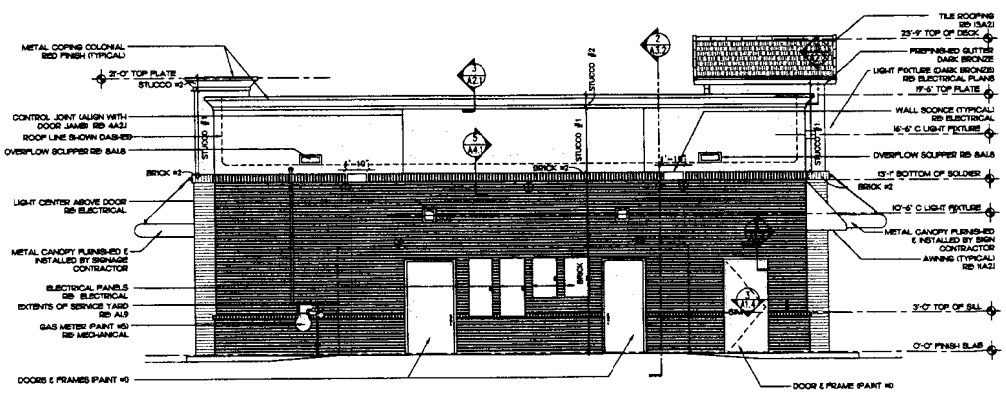

2 REAR ELEVATION
1/4" = 1'-0"

5200 Buffington Rd.
Atlanta Georgia,
30349-2998

Revisions:

Mark	Date	By

Seal

RECEIVED
AUG 2 - 2005
PLANNING DIVISION
COUNTY OF YORK

STORE
Williamsburg
Marketcenter
FSU 3C Reverse

Williamsburg
Virginia

SHEET TITLE
EXTERIOR ELEVATIONS

DWG EDITION 03.8-1
REVISION 1

Job No. :
Store : 1857
Date :
Drawn By :
Checked By:

Sheet
A-2.1

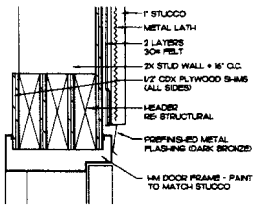

3 HEAD @ ATTIC ACCESS DOOR
3" = 1'-0"

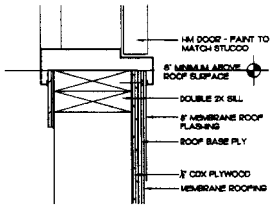

4 SILL @ ATTIC ACCESS DOOR
3" = 1'-0"

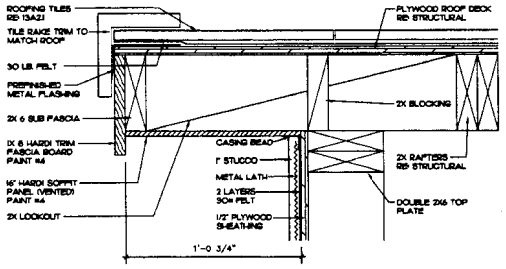

5 GABLE ROOF EDGE DETAIL
3" = 1'-0"

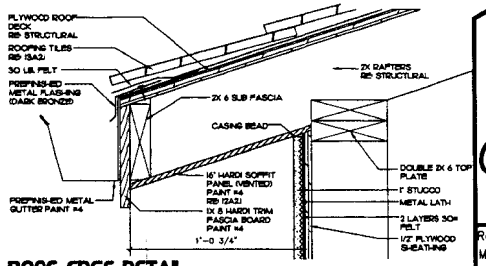

6 ROOF EDGE DETAIL
3" = 1'-0"

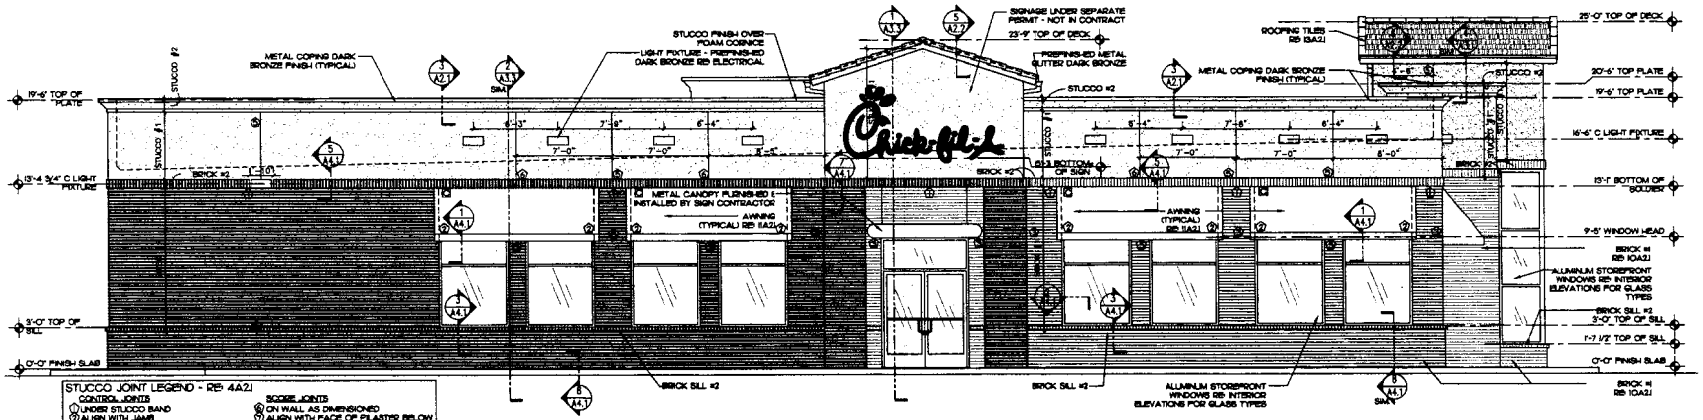

STUCCO JOINT LEGEND - SEE 4A/2.1

CONTROL JOINTS
1. UNDER STUCCO BAND
2. ALIGN WITH JAMB
3. ALIGN WITH WINDOW HEAD
4. ALIGN WITH FACE OF PLASTER BELOW
5. ON WALL AS DIMENSIONED

SCORE JOINTS
6. ON WALL AS DIMENSIONED
7. ALIGN WITH FACE OF PLASTER BELOW
8. ALIGN WITH JAMB

1 SIDE ENTRY ELEVATION
1/4" = 1'-0"

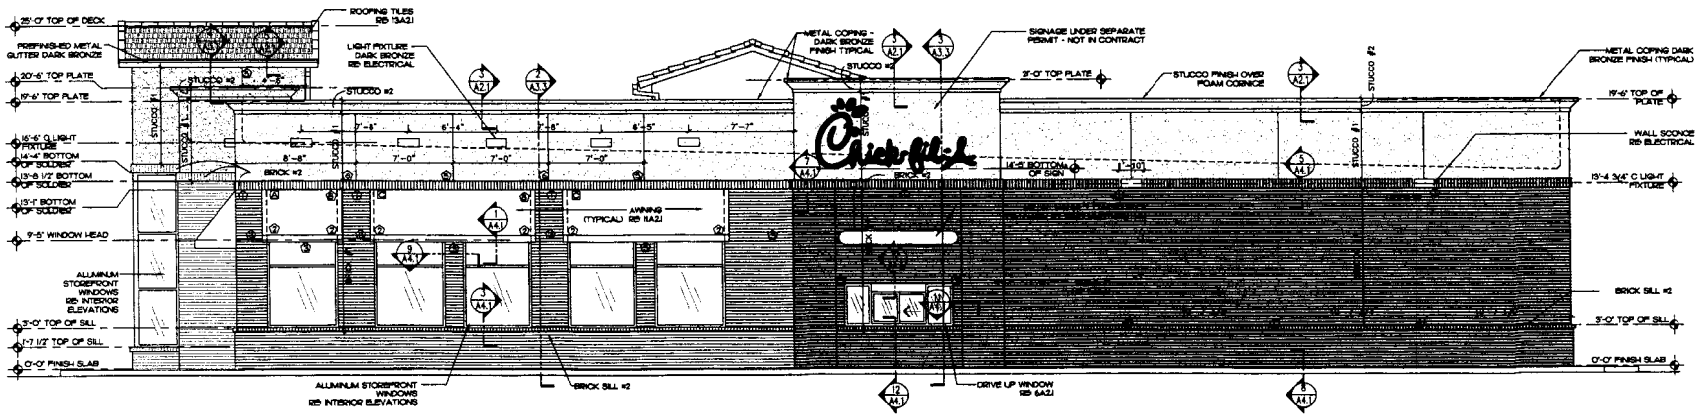

2 DRIVE-THRU ELEVATION
1/4" = 1'-0"

5200 Buffington Rd.
Atlanta Georgia,
30349-2998

Revisions:

Mark	Date	By

Seal

STORE
Williamsburg Marketcenter FSU 3C Reverse

Williamsburg Virginia

SHEET TITLE
EXTERIOR ELEVATIONS

DWG EDITION 03.8-1
REVISION 1

Job No. : ----
Store : 1857
Date : ----
Drawn By : --
Checked By: --

Sheet
A-2.2

RECEIVED
AUG 2 - 2005
PLANNING DIVISION