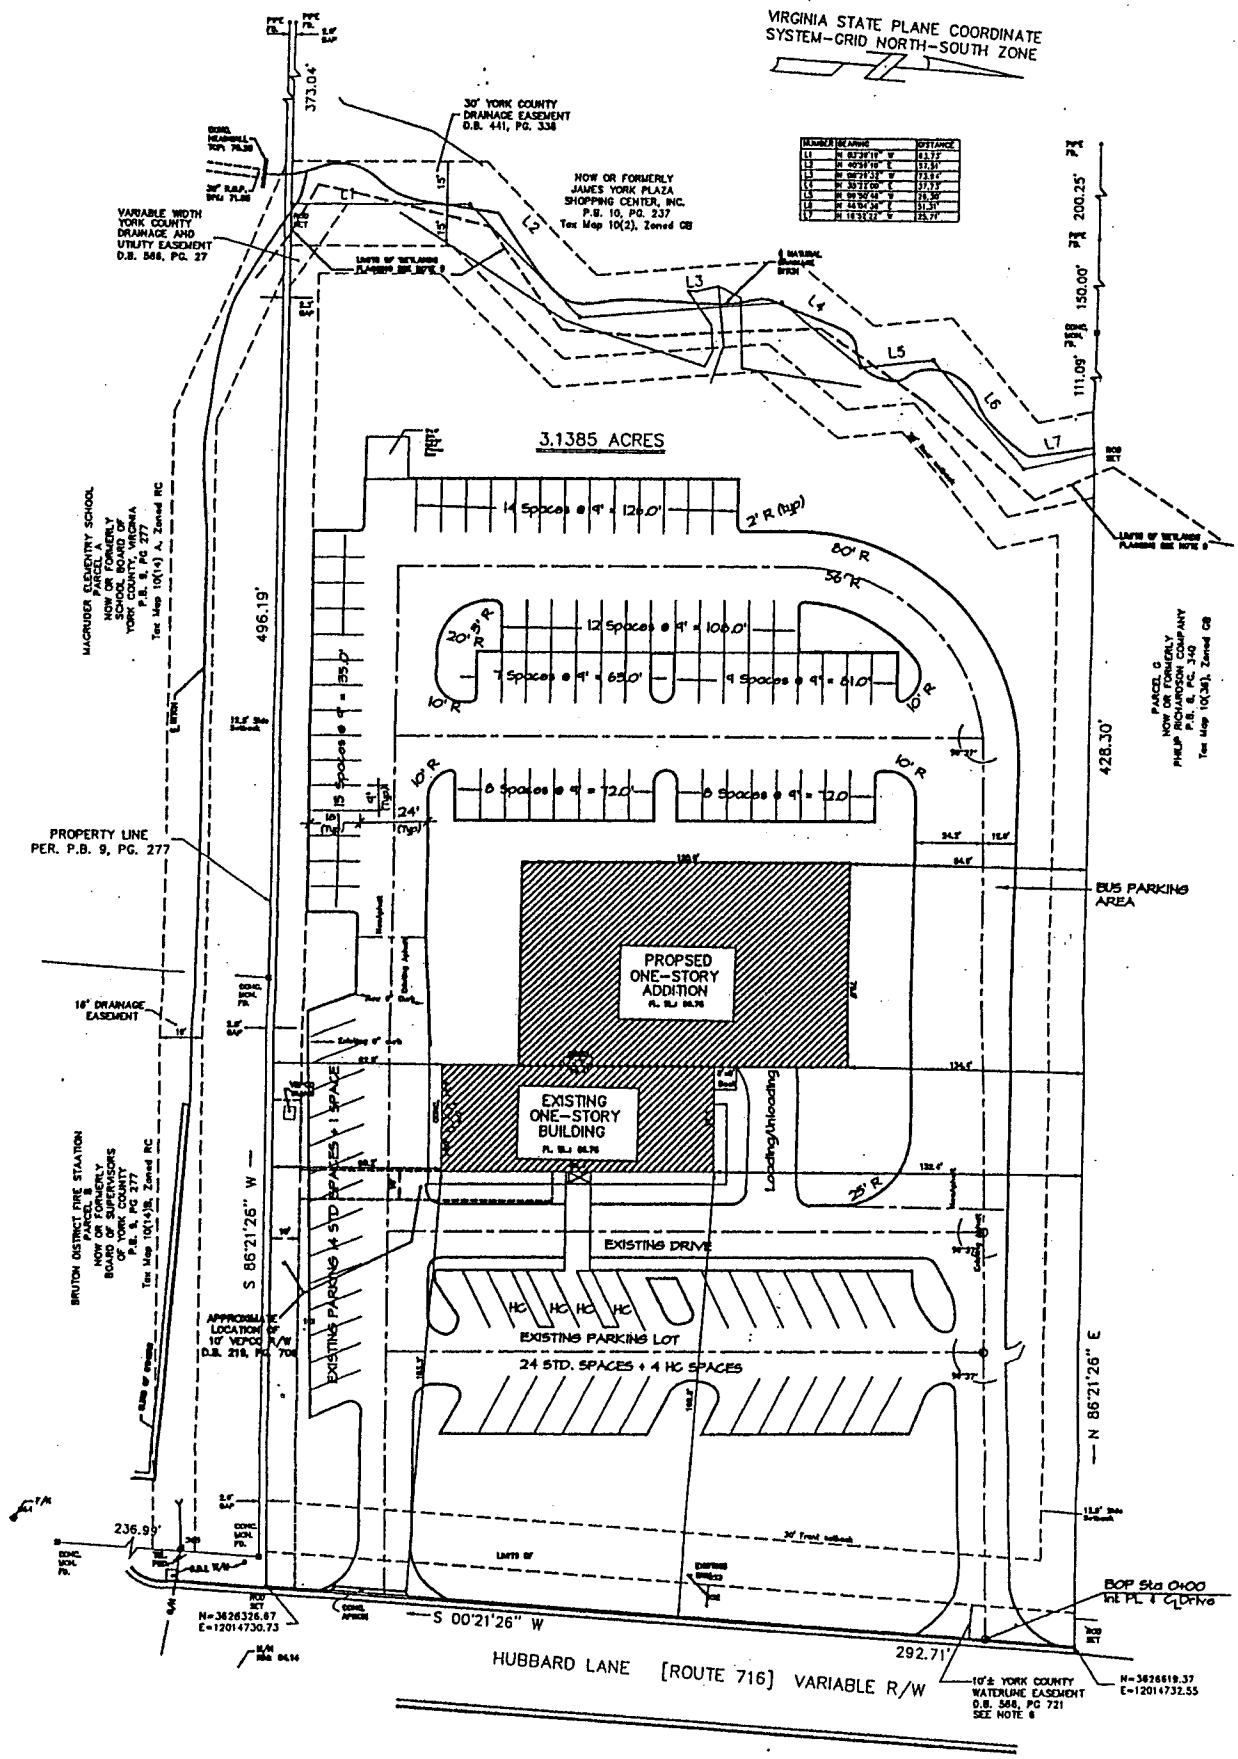

Proposed Site Development Plan

SCALE: 1" = 50'