VICINITY MAP

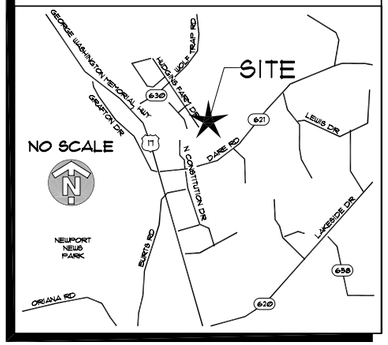

DIRECTIONS TO SITE

FROM NORFOLK,TAKE I-64 (HAMPTON ROADS BELTWAY) (NORTHWEST), AT EXIT 258B, TURN OFF ONTO RAMP TOWARDS US-17/J CLYDE MORRIS BOULEVARD/ YORKTOWN. CONTINUE (NORTH) ON US-17 (J CLYDE MORRIS BOULEVARD), TURN RIGHT EAST ONTO SR-621 (DARE RD). TURN LEFT NORTH ONTO LOCAL ROAD(S) . ARRIVE @ SITE.

SITE COORDINATES

LATITUDE: 37° 09' 51.54"
LONGITUDE: 76° 27' 31.14"
GROUND ELEV. = 187' AMSL

HANDICAPPED REQUIREMENTS

FACILITY IS UNMANNED AND NOT FOR HUMAN HABITATION. HANDICAP ACCESS REQUIREMENTS NOT REQUIRED.

PLUMBING REQUIREMENTS

FACILITY HAS NO PLUMBING.

Sprint

SITE NAME

DARE ELEMENTARY

SITE NUMBER

N060XC806-B

SITE ADDRESS

300 DARE RD.
YORKTOWN, VA 23692

PROJECT TYPE

PROPOSED 127'-0" HIGH MONOPOLE
W/ ANTENNAS & RELOCATED LIGHTS
AND MOTOROLA EQUIPMENT ON CONCRETE SLAB

SITE LOCATION

SCALE: N.T.S.

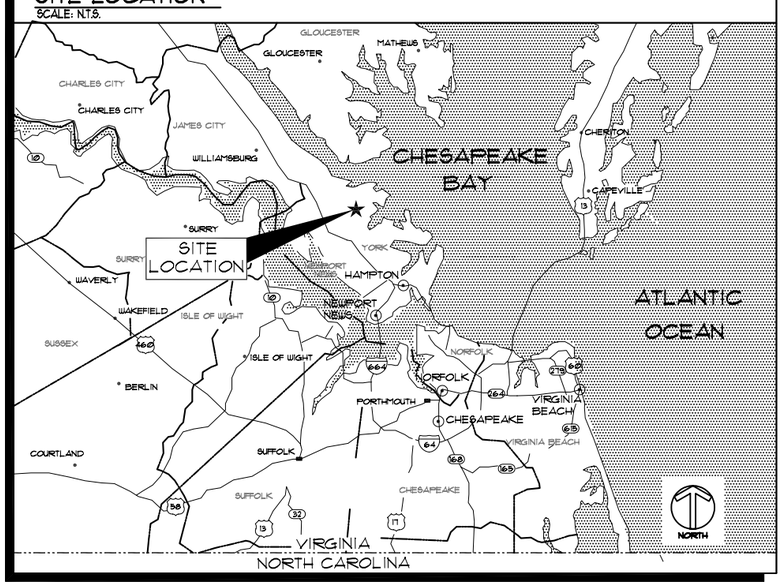

DRAWINGS SCALED TO 11"x17"

PROJECT CONSULTANTS

Fullerton Engineering Consultants, Inc.

ENGINEERING CONSULTANT

FULLERTON ENGINEERING
CONSULTANTS, INC.
9700 W. HIGGINS RD., SUITE 800
ROSEMONT, IL 60018
CONTACT: JASON PALMER
PHONE: (847) 292-0200 x 227
FAX: (847) 292-0205
E-MAIL: jpalmer@fullertonengineering.com

POWER

DOMINION VIRGINIA POWER
CONTACT: CHRIS BEHRENS
PHONE: (804) 819-2362

TELEPHONE

VERIZON
PHONE:

SHEET INDEX

NO. SHT.	DESCRIPTION
T-1	TITLE SHEET
Z-1	SITE PLAN
Z-1A	SITE PLAN
Z-2	ENLARGED SITE PLAN
Z-3	SITE ELEVATION

APPROVALS

LANDLORD	DATE
RF.	DATE
OPERATIONS	DATE
SPRINT ENGINEER	DATE
SPRINT PROPERTY	DATE
ZONING	DATE

PROJECT SUMMARY

SITE NO:	N060XC806-B
SITE NAME:	DARE ELEMENTARY
SITE ADDRESS:	300 DARE RD YORKTOWN, VA 23692
COUNTY:	YORK
JURISDICTION:	YORK COUNTY
ZONING:	RC
BUILDING CODE:	VIRGINIA UNIFORM STATEWIDE BUILDING CODE 2000 EDITION
PROPERTY OWNER:	YORK COUNTY SCHOOL BOARD 302 DARE RD. YORKTOWN, VA 23692 CONTACT: RICHARD HIXSON TEL: (757)-898-0436
APPLICANT:	SPRINTCOM, INC. TIM BENNETT 6550 SPRINT PARKWAY OVERLAND PARK, KS 66251 TEL: (913) 794-5729
LCC CONSTRUCTION MANAGER	THOMAS SAWYER TEL: (804) 695-6796 thomas_sawyer@lcc.com

Sprint
6580 SPRINT PARKWAY
OVERLAND PARK, KS 66251

LCC
the knowledge that powers the network
LCC International, Inc.
540 AVIS DR.
ANN ARBOR, MICHIGAN 48108
TEL. 734-213-5546 . FAX 734-213-5797

Fullerton Engineering Consultants, Inc.
9700 W. HIGGINS RD., SUITE 800
ROSEMONT, ILLINOIS 60018
TEL: 847-292-0200
FAX: 847-292-0205

THIS DRAWING IS THE PROPERTY OF FULLERTON ENGINEERING CONSULTANTS, INC. IT IS FOR THE EXCLUSIVE USE OF THIS PROJECT. ANY RE-USE OF THIS DRAWING WITHOUT THE EXPRESSED WRITTEN CONSENT OF FULLERTON ENGINEERING CONSULTANTS, INC. IS PROHIBITED.

CHECKED BY:	JP
APPROVED BY:	MB

#	DATE	DESCRIPTION	INT.
	09/29/05	ISSUED FOR ZONING	ST
	10/25/05	REISSUED FOR ZONING	ST
	11/01/05	REISSUED FOR ZONING	ST

EXP. DATE: 2-28-07
DATE SIGNED: 11-03-05

SITE NAME
DARE ELEMENTARY

SITE NUMBER
N060XC806-B

SITE ADDRESS
300 DARE RD.
YORKTOWN, VA 23692

SHEET NAME
TITLE SHEET

SHEET NUMBER
T-1

ABBREVIATIONS

AFF	ABOVE FINISHED FLOOR
AGL	ABOVE GRADE LEVEL
AMSL	ABOVE MEAN SEA LEVEL
APPROX	APPROXIMATE
AWG	AMERICAN WIRE GAUGE
BLDG	BUILDING
CCD	CITY OF CHICAGO DATUM
CLR	CLEAR
COL	COLUMN
CONC	CONCRETE
CND	CONDUIT
DWG	DRAWING
FT	FOOT(FEET)
EGB	EQUIPMENT GROUND BAR
ELEC	ELECTRICAL
EMT	METALLIC TUBING
ELEV	ELEVATION
EQUIP	EQUIPMENT
(E)	EXISTING
EXT	EXTERIOR
FND	FOUNDATION
GA	GAUGE
GALV	GALVANIZED
GPS	GLOBAL POSITIONING SYSTEM
GND	GROUND
MAX	MAXIMUM
MFR	MANUFACTURER
MGB	MASTER GROUND BAR
MIN	MINIMUM
NTS	NOT TO SCALE
O.C.	ON CENTER
OE/OT	OVERHEAD ELECTRIC/TELCO
RGS	RIGID GALVANIZES STEEL
IN	INCH(ES)
INT	INTERIOR
LB.(#)	POUND(S)
SF	SQUARE FOOT
STL	STEEL
TYP	TYPICAL
UE/UT	UNDERGROUND ELECTRIC/TELCO
UNO	UNLESS NOTED OTHERWISE
VIF	VERIFY IN FIELD
W/	WITH
BTS	BASE TRANSMISSION STATION
PCS	PERSONAL COMMUNICATIONS SERVICES
XFMR	TRANSFORMER
℄	CENTER LINE
⅊	PLATE

SYMBOLS

	UTILITY POLE
	WORK POINT
#	REVISION
	MASONRY
	BRICK
	CONCRETE
	EARTH
	STEEL
	GRAVEL
	CONSTRUCTION EXIT
	CENTER LINE
	PROPERTY LINE
	LEASE LINE
	EASEMENT LINE
—X——X—	CHAIN LINK FENCE
—□——□—	WOOD FENCE
---UE---	BELOW GRADE ELECTRIC
---UT---	BELOW GRADE TELEPHONE
—OE/OT—	OVERHEAD ELECTRIC/TELEPHONE
X X-X	SECTION REFERENCE

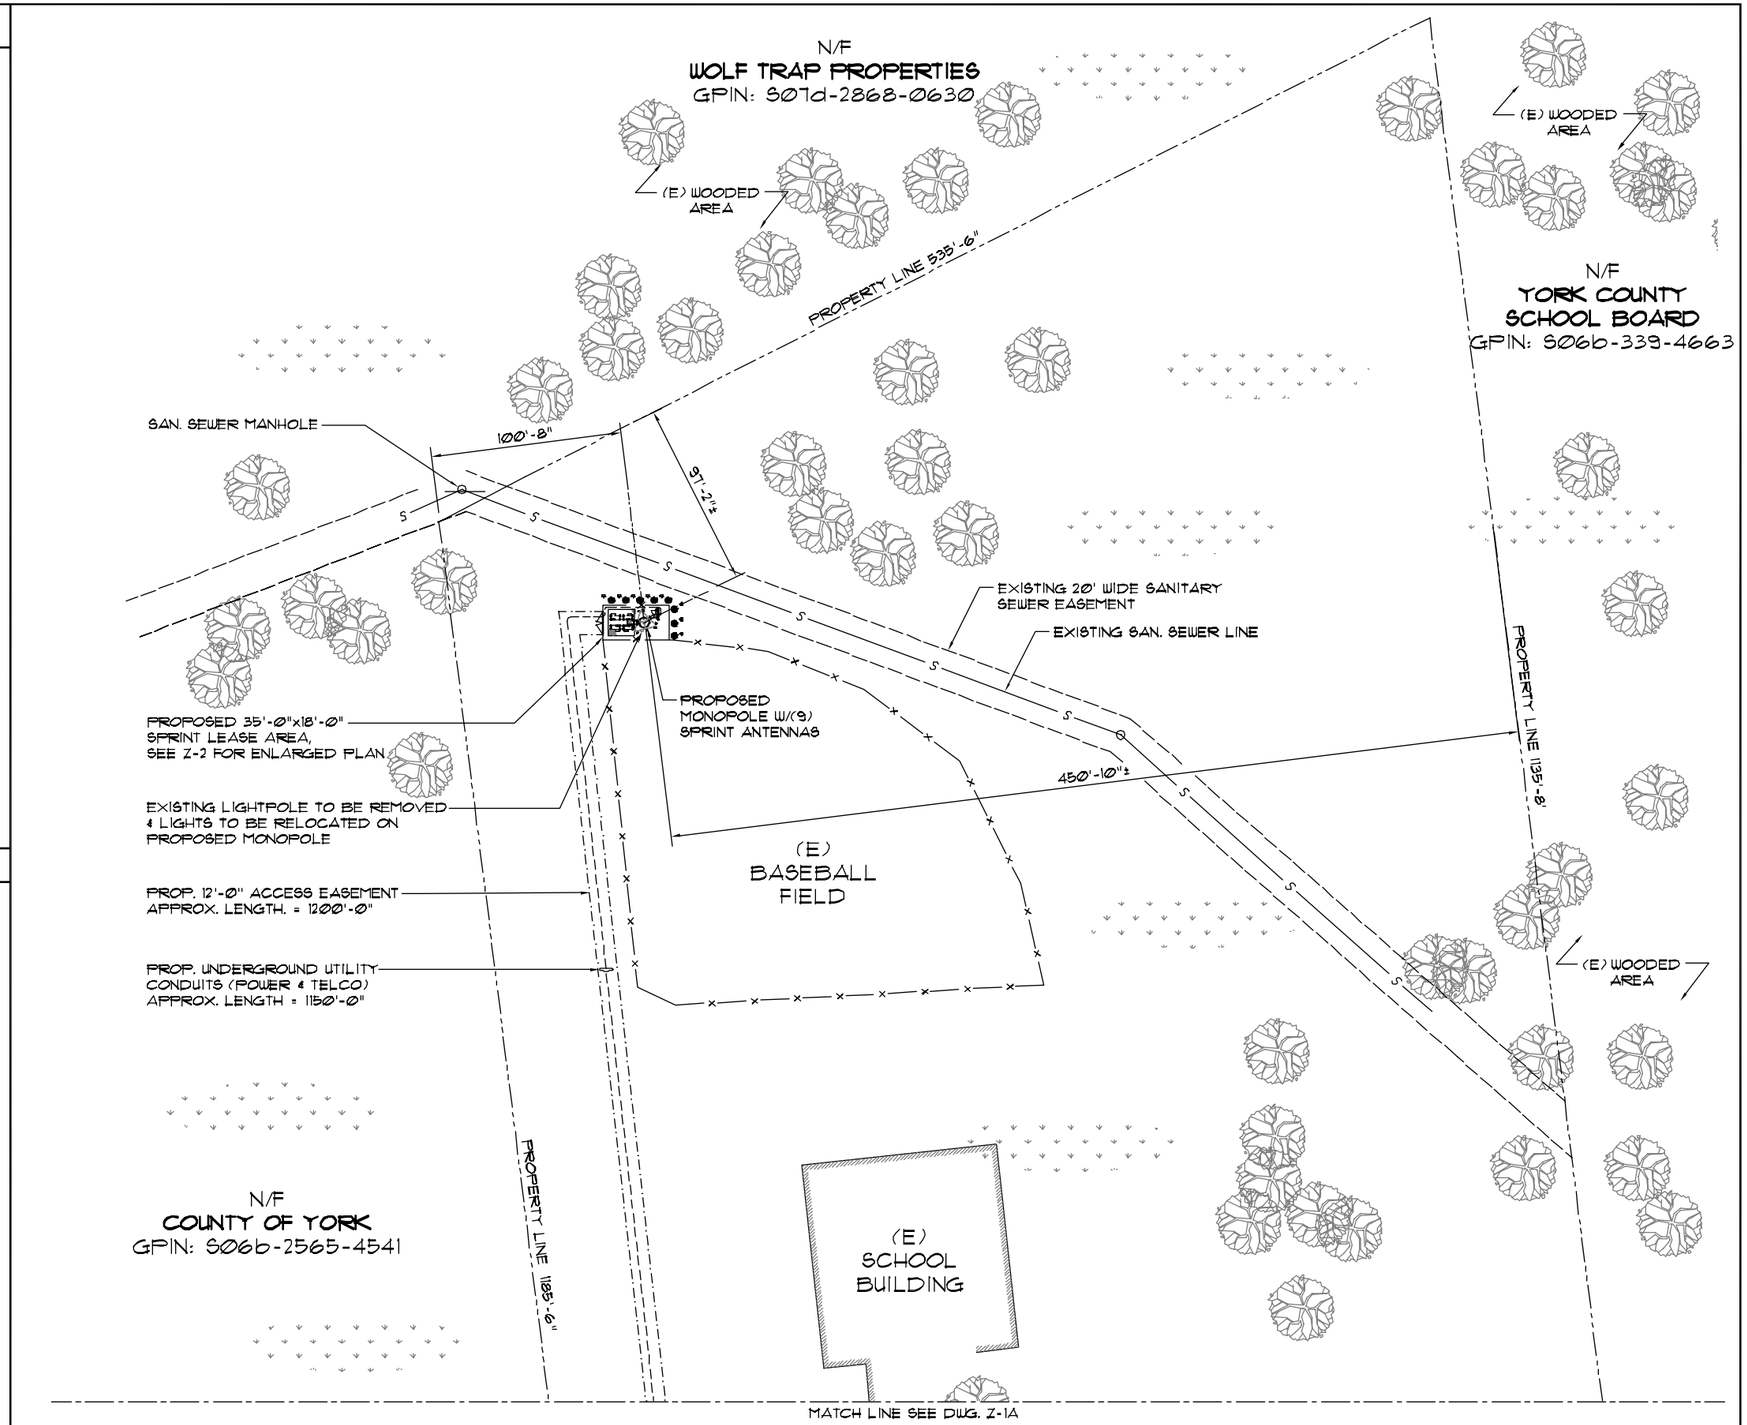

SITE PLAN
SCALE: 1" = 80'-0"

N

Sprint
6580 SPRINT PARKWAY
OVERLAND PARK, KS 66251

LCC
the knowledge that powers the network
LCC International, Inc.
540 AVIS DR.
ANN ARBOR, MICHIGAN 48108
TEL. 734-213-5546 . FAX 734-213-5797

Fullerton Engineering Consultants, Inc.
9700 W. HIGGINS RD., SUITE 800
ROSEMONT, ILLINOIS 60018
TEL: 847-292-0200
FAX: 847-292-0205

THIS DRAWING IS THE PROPERTY OF FULLERTON ENGINEERING CONSULTANTS, INC. IT IS FOR THE EXCLUSIVE USE OF THIS PROJECT. ANY RE-USE OF THIS DRAWING WITHOUT THE EXPRESSED WRITTEN CONSENT OF FULLERTON ENGINEERING CONSULTANTS, INC. IS PROHIBITED.

CHECKED BY:	JP
APPROVED BY:	MB

#	DATE	DESCRIPTION	INT.
	09/29/05	ISSUED FOR ZONING	ST
	10/25/05	REISSUED FOR ZONING	ST
	11/01/05	REISSUED FOR ZONING	ST

DATE SIGNED:_____

SITE NAME
DARE ELEMENTARY

SITE NUMBER
N060XC806-B

SITE ADDRESS
300 DARE RD.
YORKTOWN, VA 23692

SHEET NAME
SITE PLAN

SHEET NUMBER
Z-1

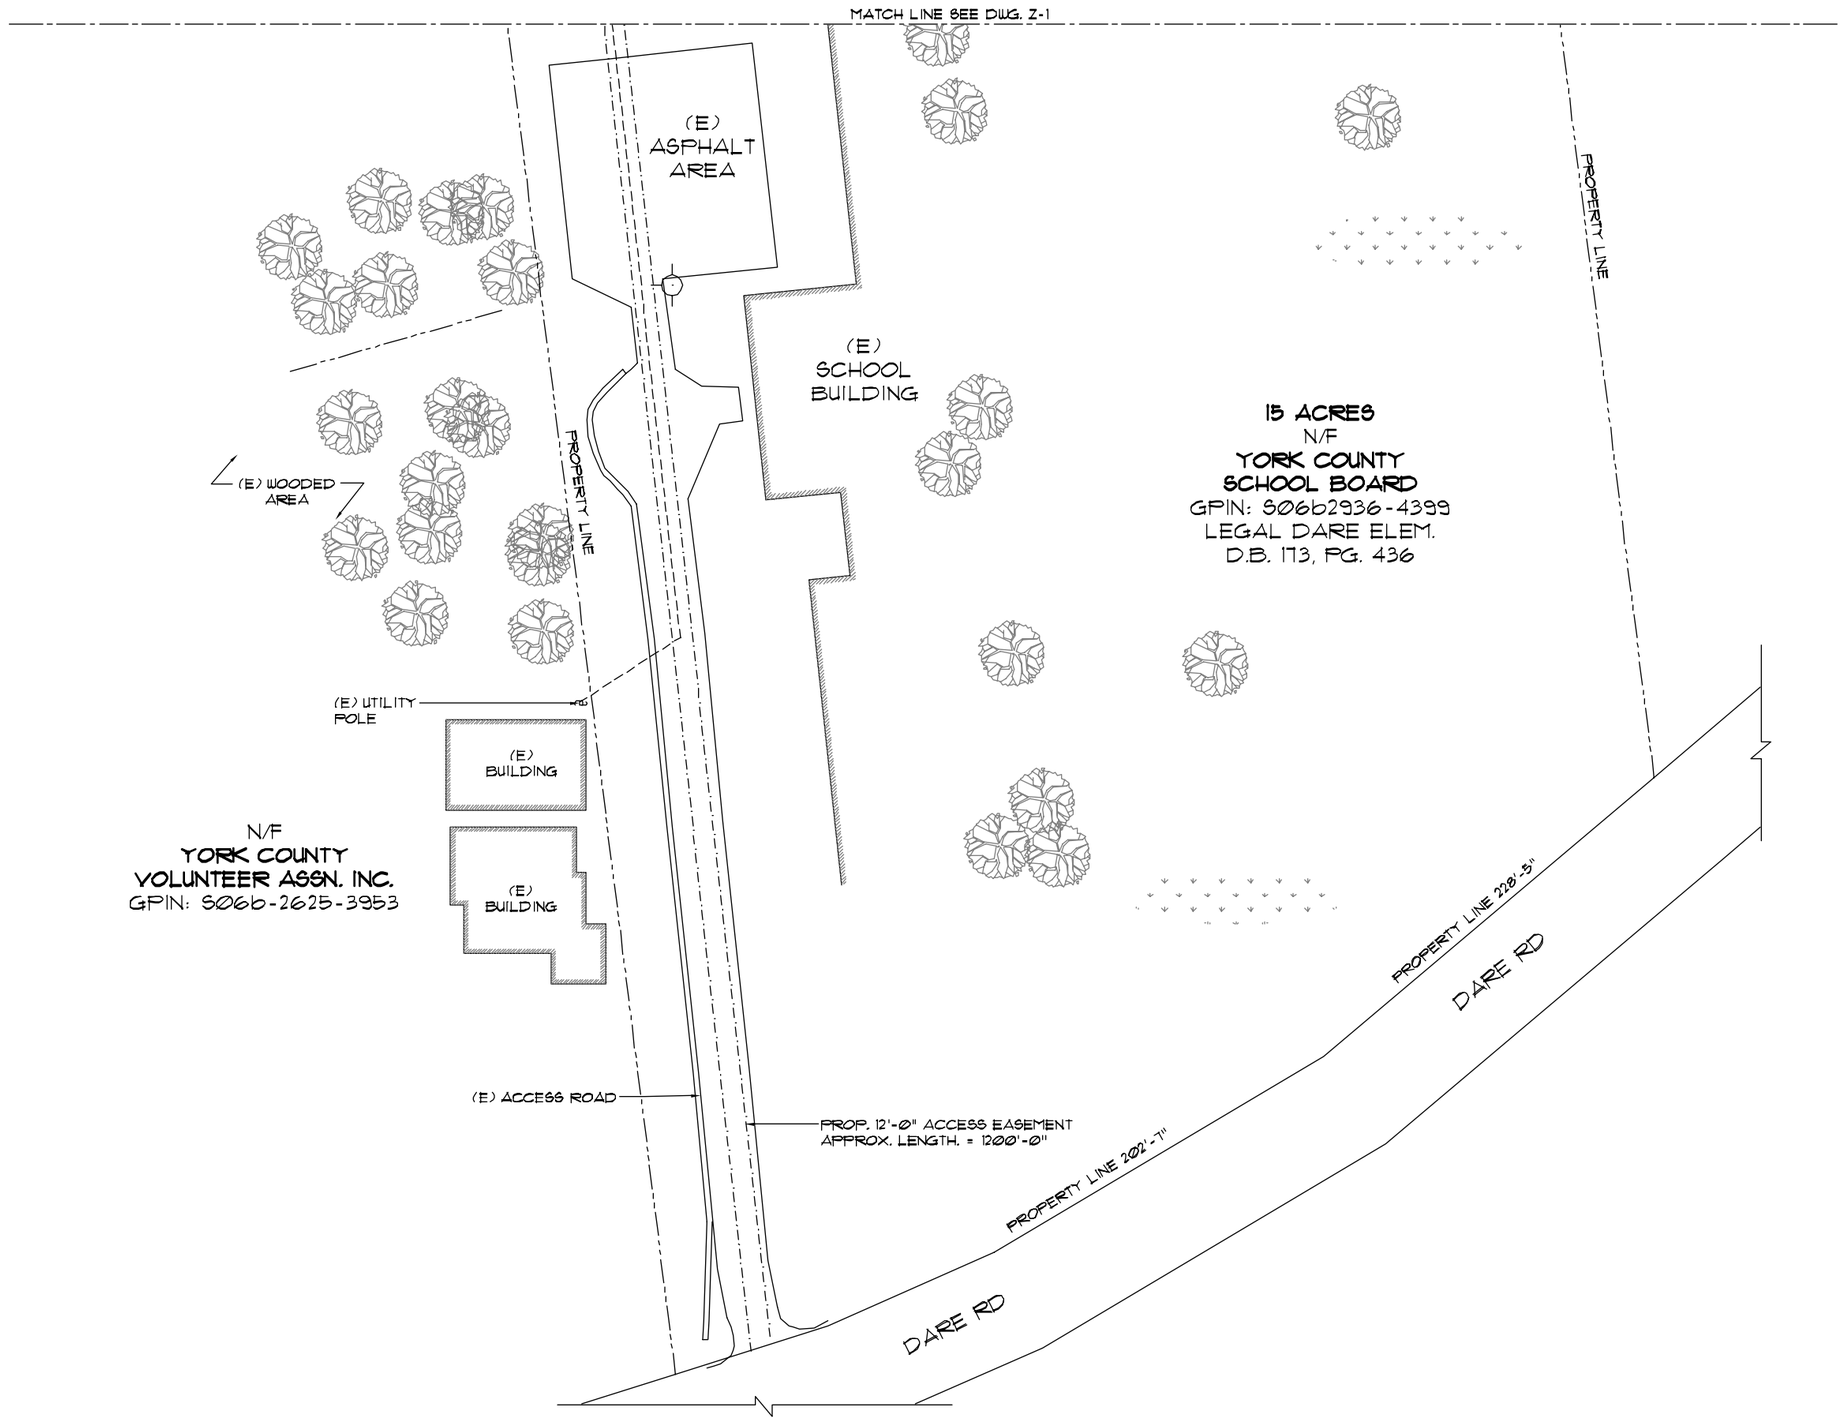

SITE PLAN
SCALE: 1" = 80'-0"

N

Sprint
6580 SPRINT PARKWAY
OVERLAND PARK, KS 66251

LCC
the knowledge that powers the network
LCC International, Inc.
540 AVIS DR.
ANN ARBOR, MICHIGAN 48108
TEL. 734-213-5546 . FAX 734-213-5797

Fullerton Engineering Consultants, Inc.
9700 W. HIGGINS RD., SUITE 800
ROSEMONT, ILLINOIS 60018
TEL: 847-292-0200
FAX: 847-292-0205

THIS DRAWING IS THE PROPERTY OF FULLERTON ENGINEERING CONSULTANTS, INC. IT IS FOR THE EXCLUSIVE USE OF THIS PROJECT. ANY RE-USE OF THIS DRAWING WITHOUT THE EXPRESSED WRITTEN CONSENT OF FULLERTON ENGINEERING CONSULTANTS, INC. IS PROHIBITED.

CHECKED BY:	JP
APPROVED BY:	MB

#	DATE	DESCRIPTION	INT.
	09/29/05	ISSUED FOR ZONING	ST
	10/25/05	REISSUED FOR ZONING	ST
	11/01/05	REISSUED FOR ZONING	ST

DATE SIGNED:

SITE NAME
DARE ELEMENTARY

SITE NUMBER
N060XC806-B

SITE ADDRESS
300 DARE RD.
YORKTOWN, VA 23692

SHEET NAME
SITE PLAN

SHEET NUMBER
Z-1A

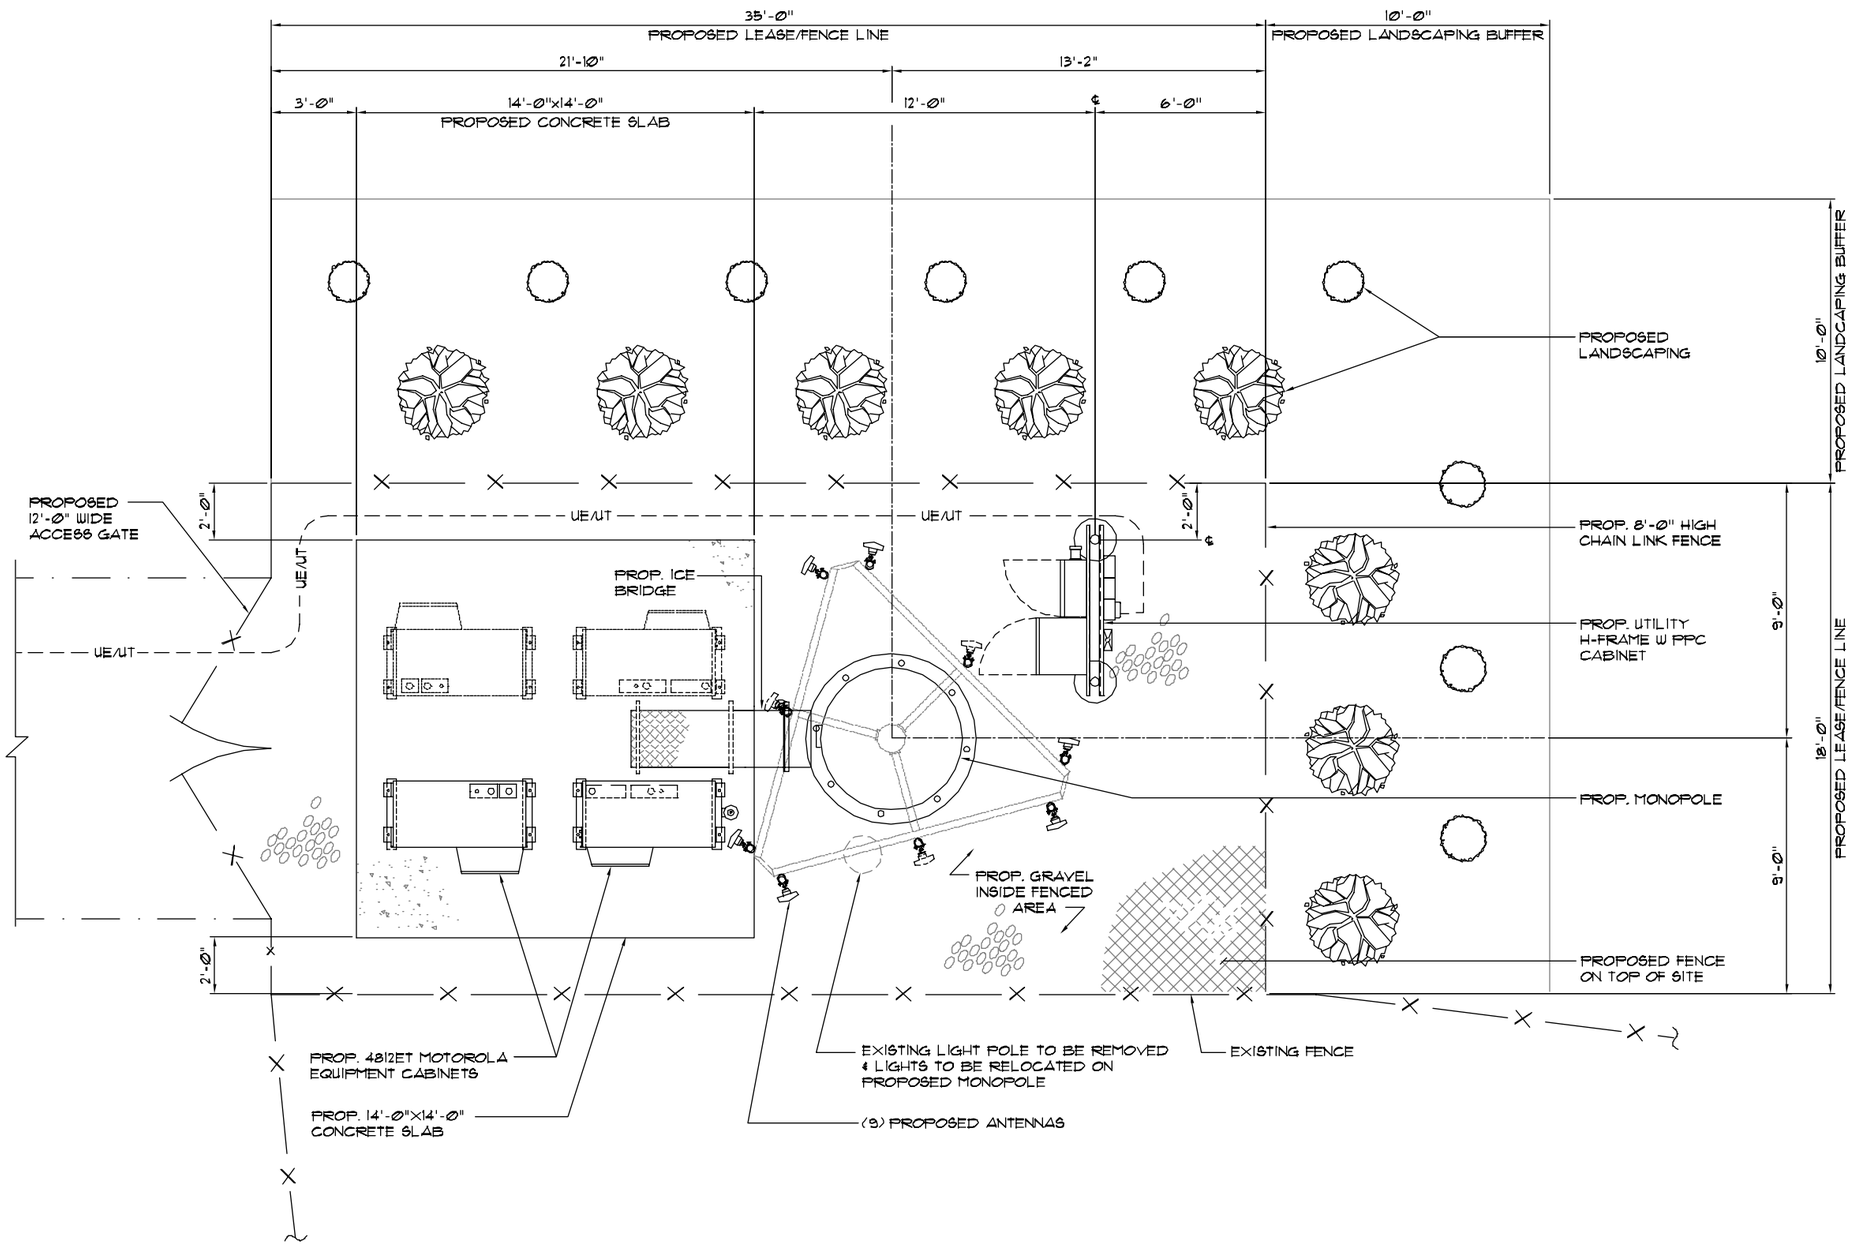

ENLARGED SITE PLAN

SCALE: 3/16"=1'-0"

N

Sprint

6580 SPRINT PARKWAY
OVERLAND PARK, KS 66251

LCC
the knowledge that powers the network

LCC International, Inc.

540 AVIS DR.
ANN ARBOR, MICHIGAN 48108
TEL. 734-213-5546 . FAX 734-213-5797

Fullerton Engineering Consultants, Inc.

9700 W. HIGGINS RD., SUITE 800
ROSEMONT, ILLINOIS 60018
TEL: 847-292-0200
FAX: 847-292-0205

THIS DRAWING IS THE PROPERTY OF FULLERTON ENGINEERING CONSULTANTS, INC. IT IS FOR THE EXCLUSIVE USE OF THIS PROJECT. ANY RE-USE OF THIS DRAWING WITHOUT THE EXPRESSED WRITTEN CONSENT OF FULLERTON ENGINEERING CONSULTANTS, INC. IS PROHIBITED.

CHECKED BY:	JP
APPROVED BY:	MB

#	DATE	DESCRIPTION	INT.
	09/29/05	ISSUED FOR ZONING	ST
	10/25/05	REISSUED FOR ZONING	ST
	11/01/05	REISSUED FOR ZONING	ST

DATE SIGNED:

SITE NAME

DARE ELEMENTARY

SITE NUMBER

N060XC806-B

SITE ADDRESS

300 DARE RD.
YORKTOWN, VA 23692

SHEET NAME

ENLARGED SITE PLAN

SHEET NUMBER

Z-2

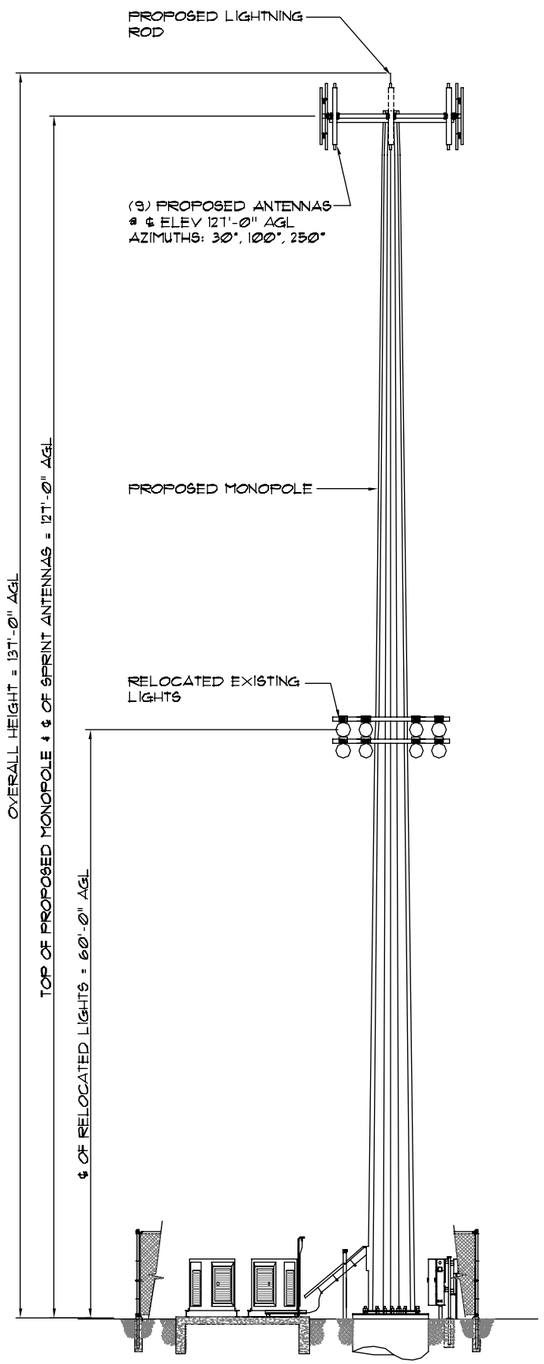

SITE ELEVATION SCALE: NONE 1

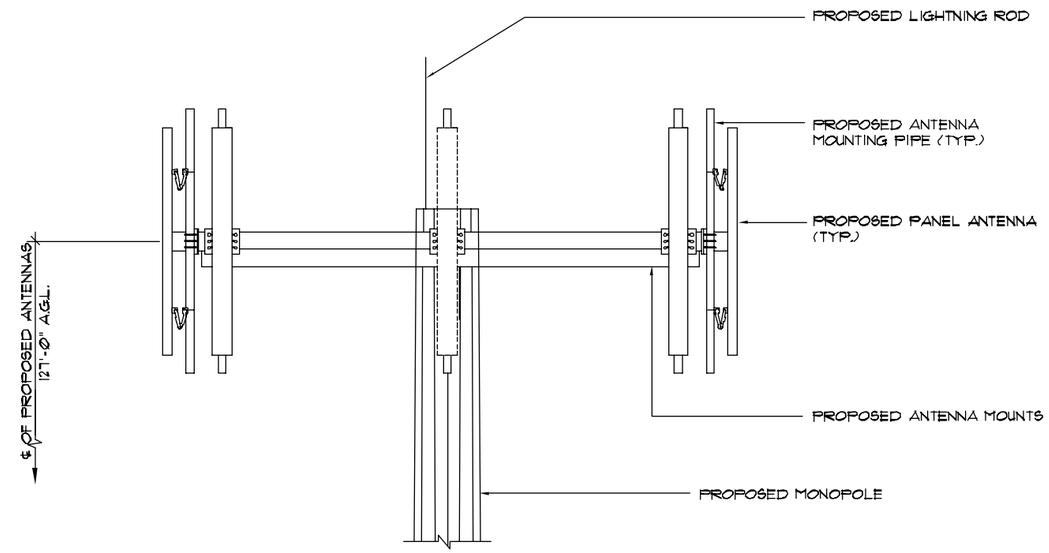

ENLARGED SITE ELEVATION @ ANTENNAS SCALE: NONE 2

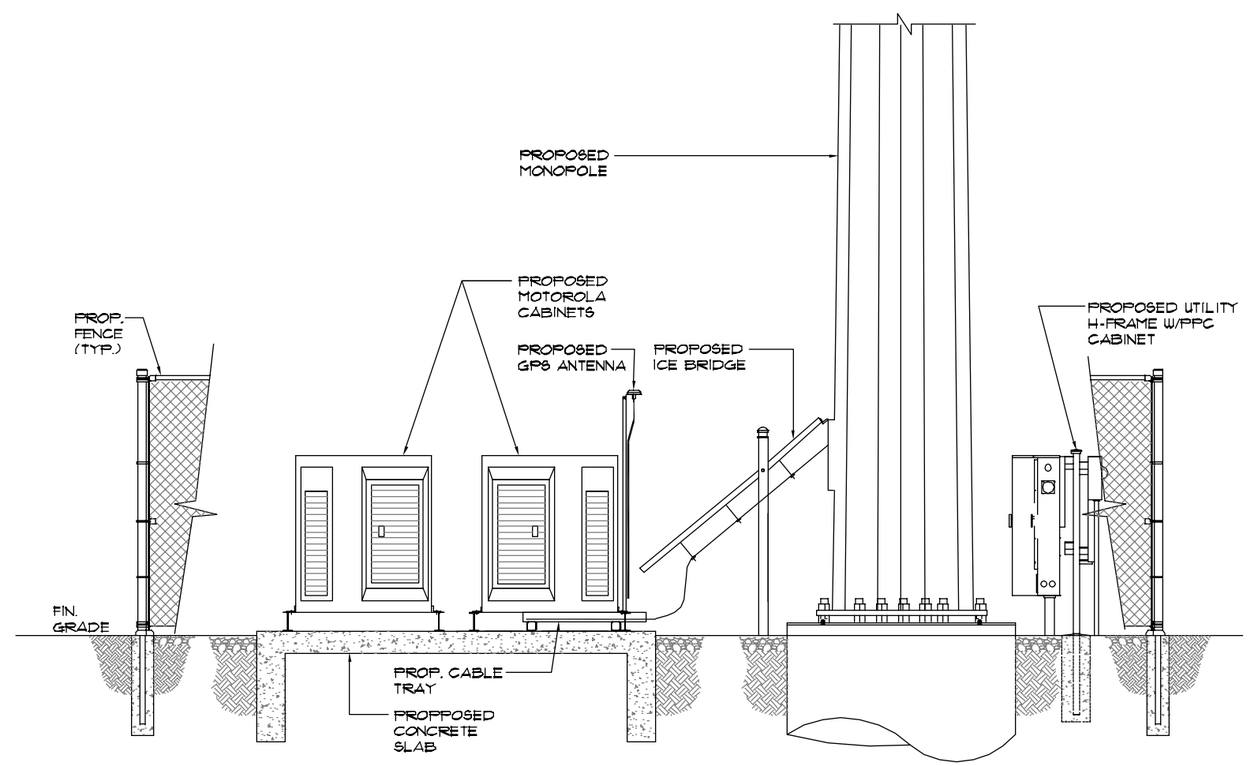

ENLARGED SITE ELEVATION @ BASE OF POLE SCALE: NONE 3

Sprint
6580 SPRINT PARKWAY
OVERLAND PARK, KS 66251

LCC
the knowledge that powers the network
LCC International, Inc.
540 AVIS DR.
ANN ARBOR, MICHIGAN 48108
TEL. 734-213-5546 . FAX 734-213-5797

Fullerton Engineering Consultants, Inc.
9700 W. HIGGINS RD., SUITE 800
ROSEMONT, ILLINOIS 60018
TEL: 847-292-0200
FAX: 847-292-0205

THIS DRAWING IS THE PROPERTY OF FULLERTON ENGINEERING CONSULTANTS, INC. IT IS FOR THE EXCLUSIVE USE OF THIS PROJECT. ANY RE-USE OF THIS DRAWING WITHOUT THE EXPRESSED WRITTEN CONSENT OF FULLERTON ENGINEERING CONSULTANTS, INC. IS PROHIBITED.

CHECKED BY:	JP
APPROVED BY:	MB

#	DATE	DESCRIPTION	INT.
	09/29/05	ISSUED FOR ZONING	ST
	10/25/05	REISSUED FOR ZONING	ST
	11/01/05	REISSUED FOR ZONING	ST

DATE SIGNED:

SITE NAME
DARE ELEMENTARY

SITE NUMBER
N060XC806-B

SITE ADDRESS
300 DARE RD.
YORKTOWN, VA 23692

SHEET NAME
SITE ELEVATION

SHEET NUMBER
Z-3