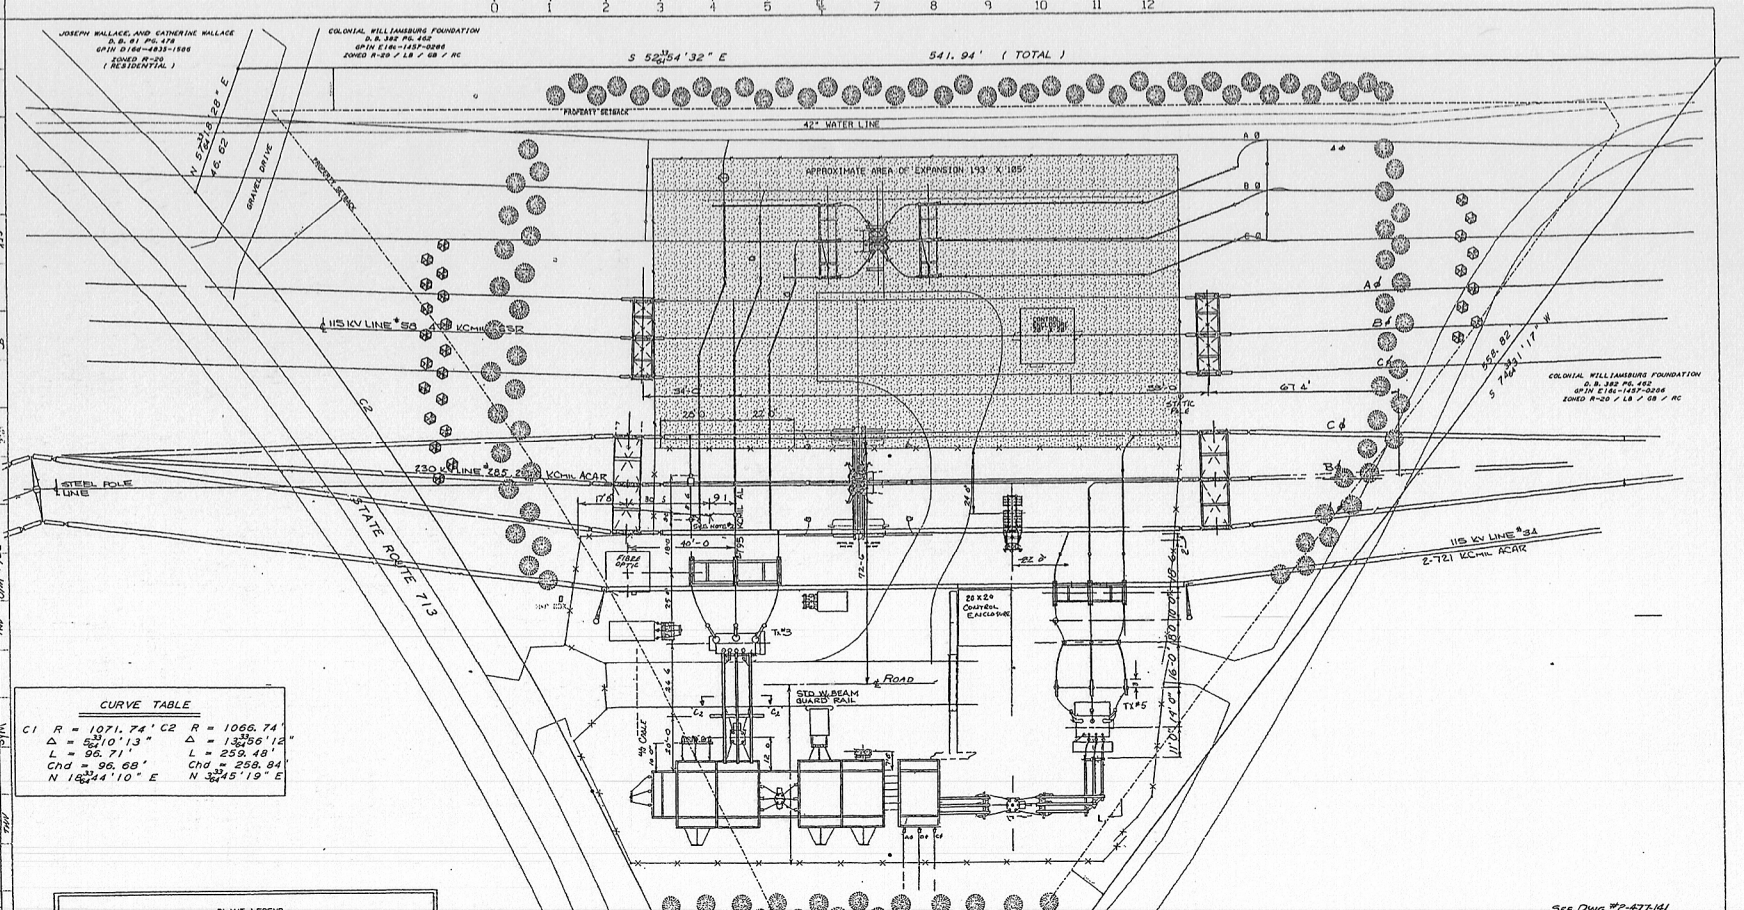

CURVE TABLE

C1 R = 1071.74'	C2 R = 1066.74'
Δ = 5°10'13"	Δ = 13°56'12"
L = 96.71'	L = 259.48'
Chd = 96.68'	Chd = 258.84'
N 18°44'10" E	N 14°45'19" E

PLANT LEGEND

SYMBOL	QUANTITY	BOTANICAL/COMMON NAME	SIZE AT INSTALLATION	REMARKS
	111	LIGUSTRUM LUCIDUM WAXLEAF LUCIDUM	4 FT. HT.	B & B, FULL
	36	VIBURNUM PLICATUM VAR. TOMENTOSUM "MARIESII" MARIES DOUBLEFILE VIBURNUM	3 FT. HT.	B & B FULL B/CONTAINER.

NOTES: 1. APPROXIMATE PLANT LOCATIONS AND SPECIES NOTED SUBJECT TO CHANGE DUE TO SITE CONDITIONS.

RECEIVED
NOV 30 2005
PLANNING DIVISION
COUNTY OF YORK

Dominion

GENERAL ARRANGEMENT PLAN
WALLER SUBSTATION
WILLIAMSBURG, VIRGINIA

	Name	Date	Project No.	Sheet No.
Designed by	D S M	1-10-74	E-3034	1 OF 1
Approvals	S A O	1-16-74	Scale	
Approvals		2-6-74	1"=20'	

B/M No. 4484(14)

Revisions: 31 32 33 34 35 36 37 27 28 29 38

Cad File Name 0477144a.dgn
PLOTTED: TIME

Drawing No. 0477-144

Revisions

Typical Drawing Information: Library Location | Cell Name | B/M Assembly | Pipe Stand Foundation Calls (Plan) | Pipe Stand Foundation Calls (Spread) | Foundation Calls for Other Typical Structures (Plan) (Spread) | Steel Detail & Assembly