RECEIVED
FEB 1 2006
YORK COUNTY
PLANNING DIVISION

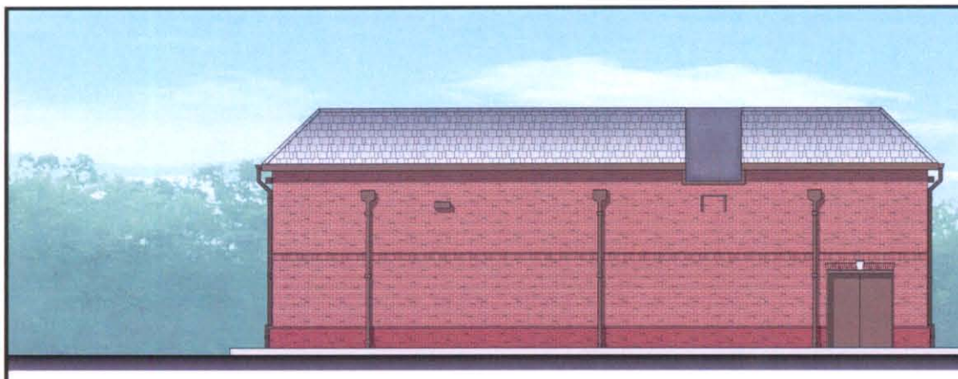

REAR ELEVATION

FRONT ELEVATION

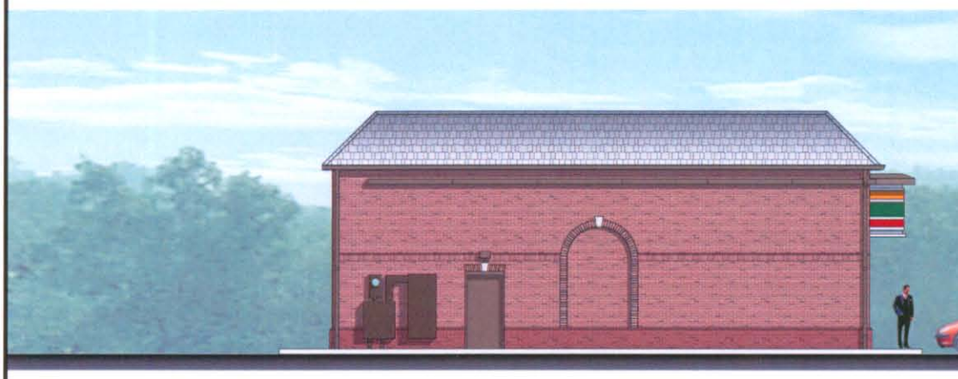

LEFT ELEVATION

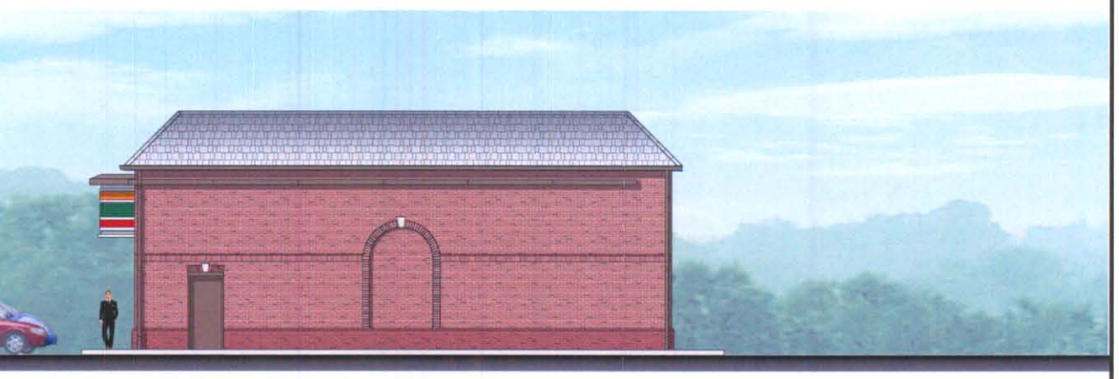

RIGHT ELEVATION

SIDE CANOPY ELEVATION

FRONT CANOPY ELEVATION

URS
4 North Park Drive, Suite 300
Hunt Valley, Maryland 21030 (410) 785-7220

	MATERIAL SELECTION	COLOR
	BRICK	LAURELTON RED
	BRICK WATERTABLE	RICHMOND RED
	ROOFING	GRAY SHINGLES
	GUTTERS & DOWNSPOTS	BRONZE
	METAL CAP FLASHING	GRAY

HAMPTON HIGHWAY & BIG BETHEL RD.
YORKTOWN , VIRGINIA

7-ELEVEN INC.
Jan 5, 2006

10 FT. 25/25

50 sq. ft.

NOTE:
TWO CIRCUITS REQUIRED
ONE 15 AMP AND
ONE 20 AMP 120 V
CIRCUIT

7/11 SIGN CLOSE TO ROAD

SCALE: 1/2"=1'-0"

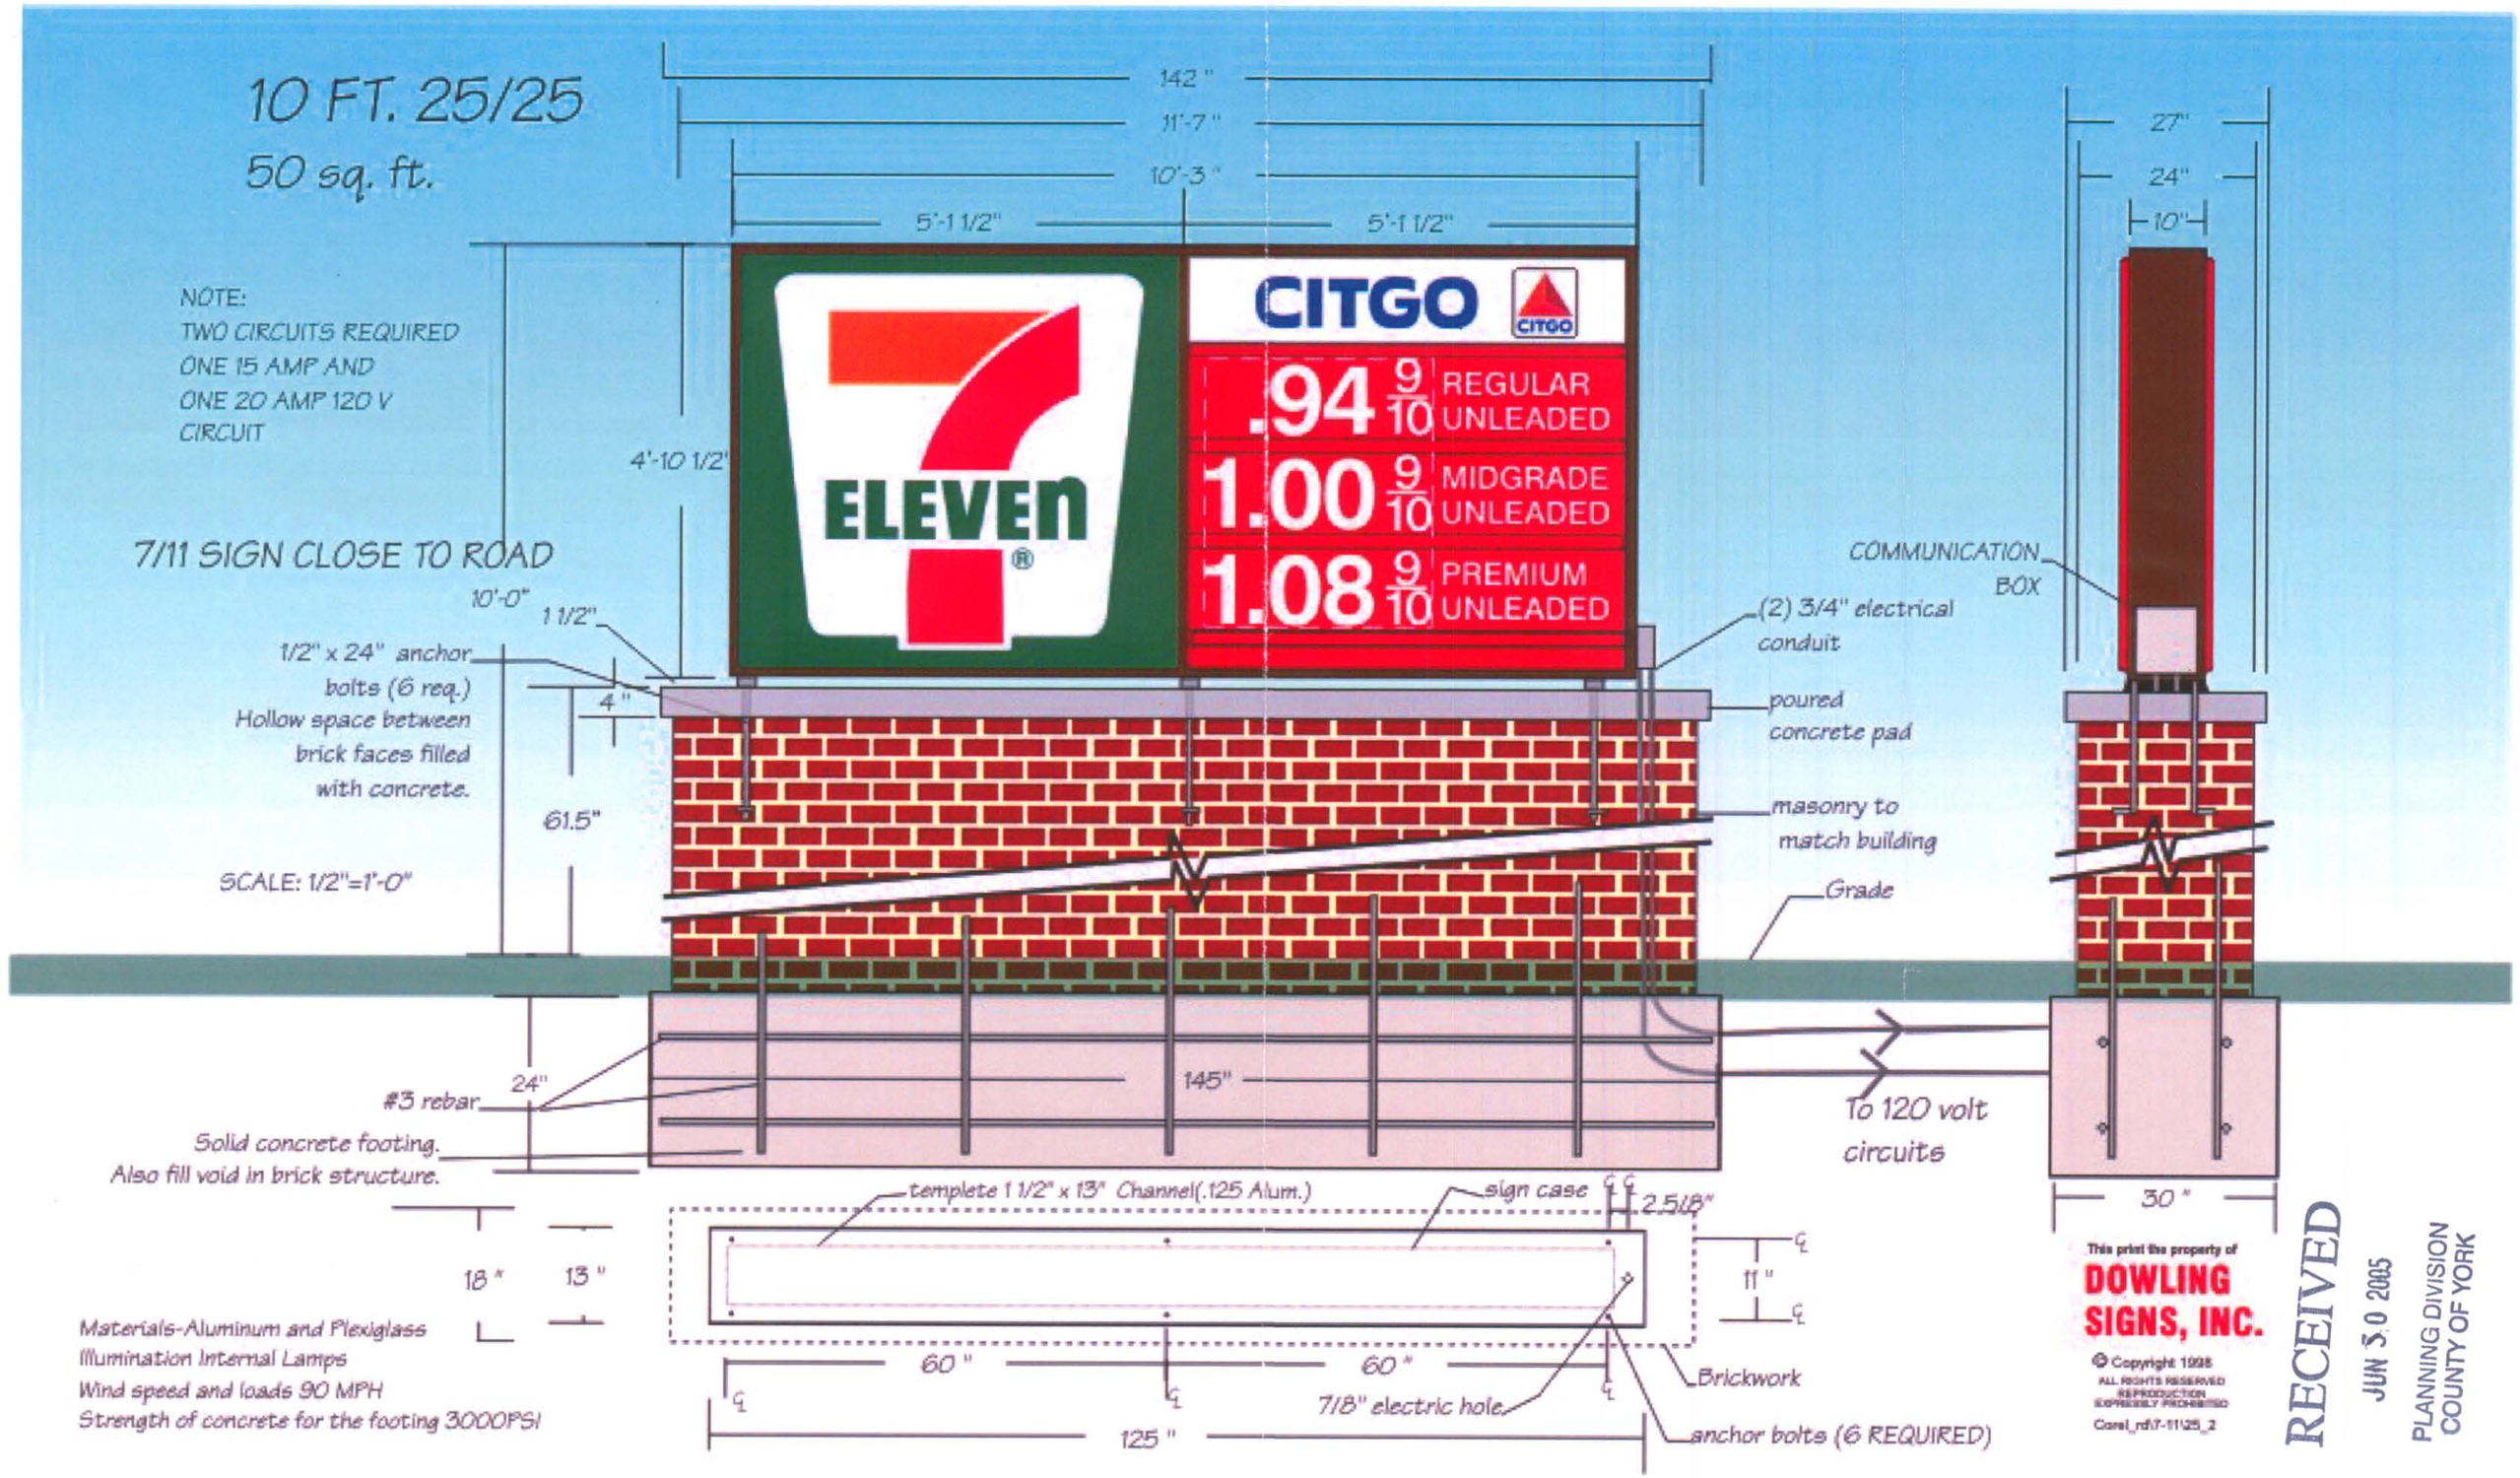

Materials-Aluminum and Plexiglass
Illumination Internal Lamps
Wind speed and loads 90 MPH
Strength of concrete for the footing 3000PSI

This print the property of
DOWLING SIGNS, INC.
© Copyright 1998
ALL RIGHTS RESERVED
REPRODUCTION EXPRESSLY PROHIBITED
Corel_rd/7-11/25_2

RECEIVED
JUN 30 2005
PLANNING DIVISION
COUNTY OF YORK