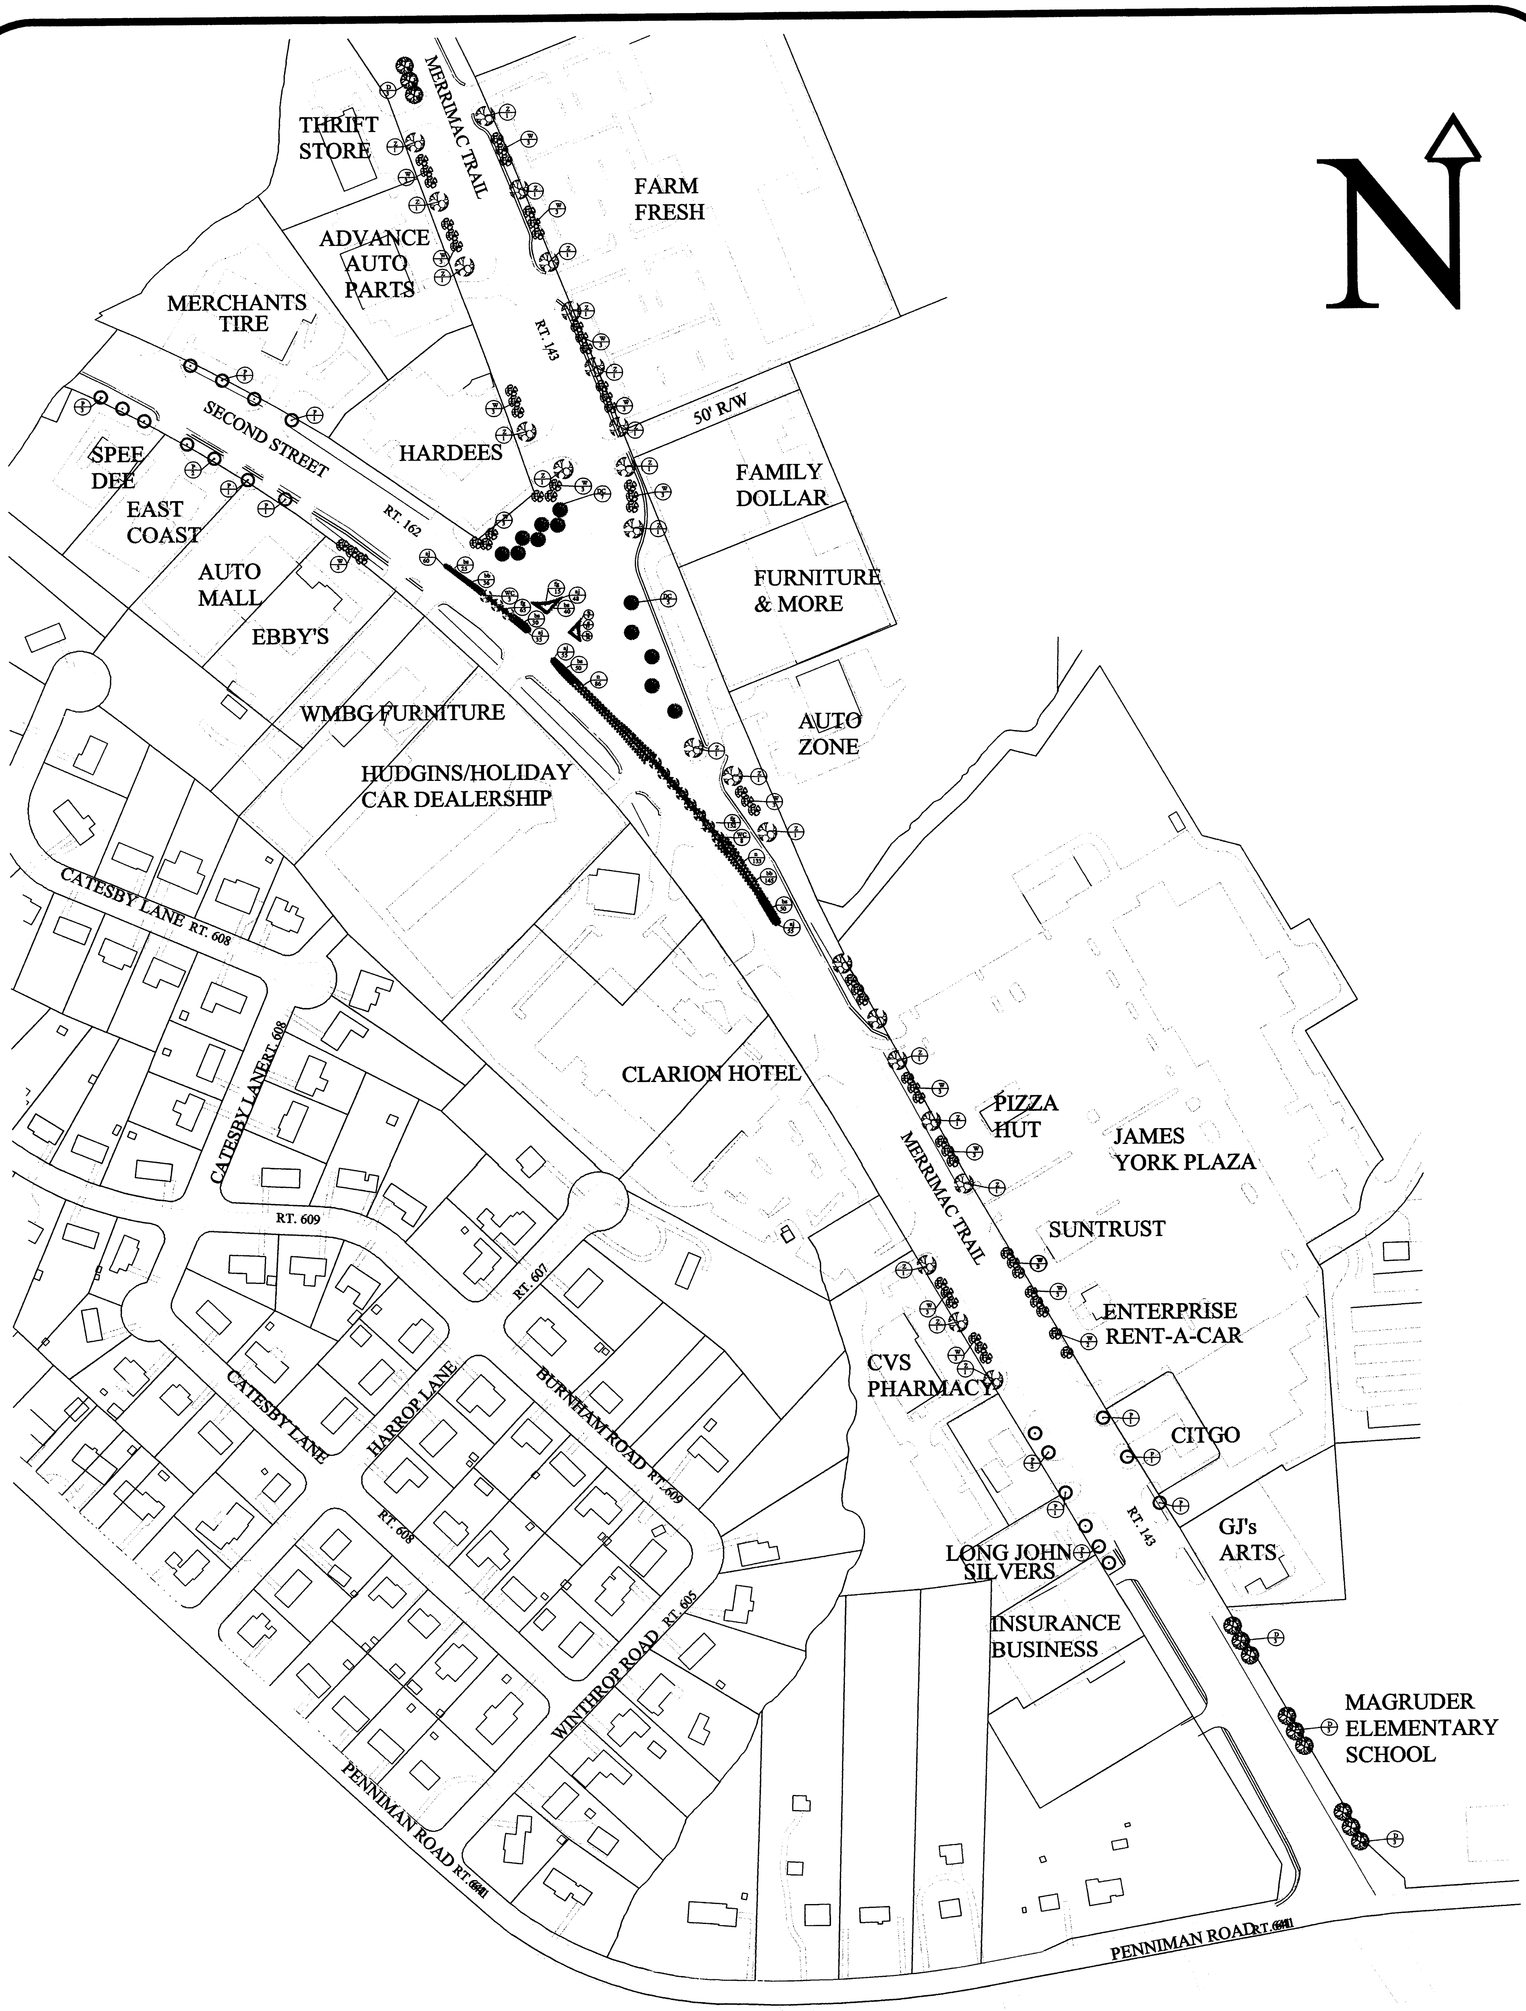

YORK COUNTY

Merrimac Trail/Second Street Landscape Corridor Plan

General Notes

No.	Revision/Issue	Date

Firm Name and Address
Kristine P. Hall
Landscape Design/Certified Arborist/
Virginia Certified Nurseryman
1 Jemisons Fall
Hampton, Virginia 23669
ph. (757) 722-7954

Project Name and Address
Merrimac Trail/Second Street
Landscape Corridor Plan

Project
Date July 2006
Scale not to scale
Sheet 1 of 5