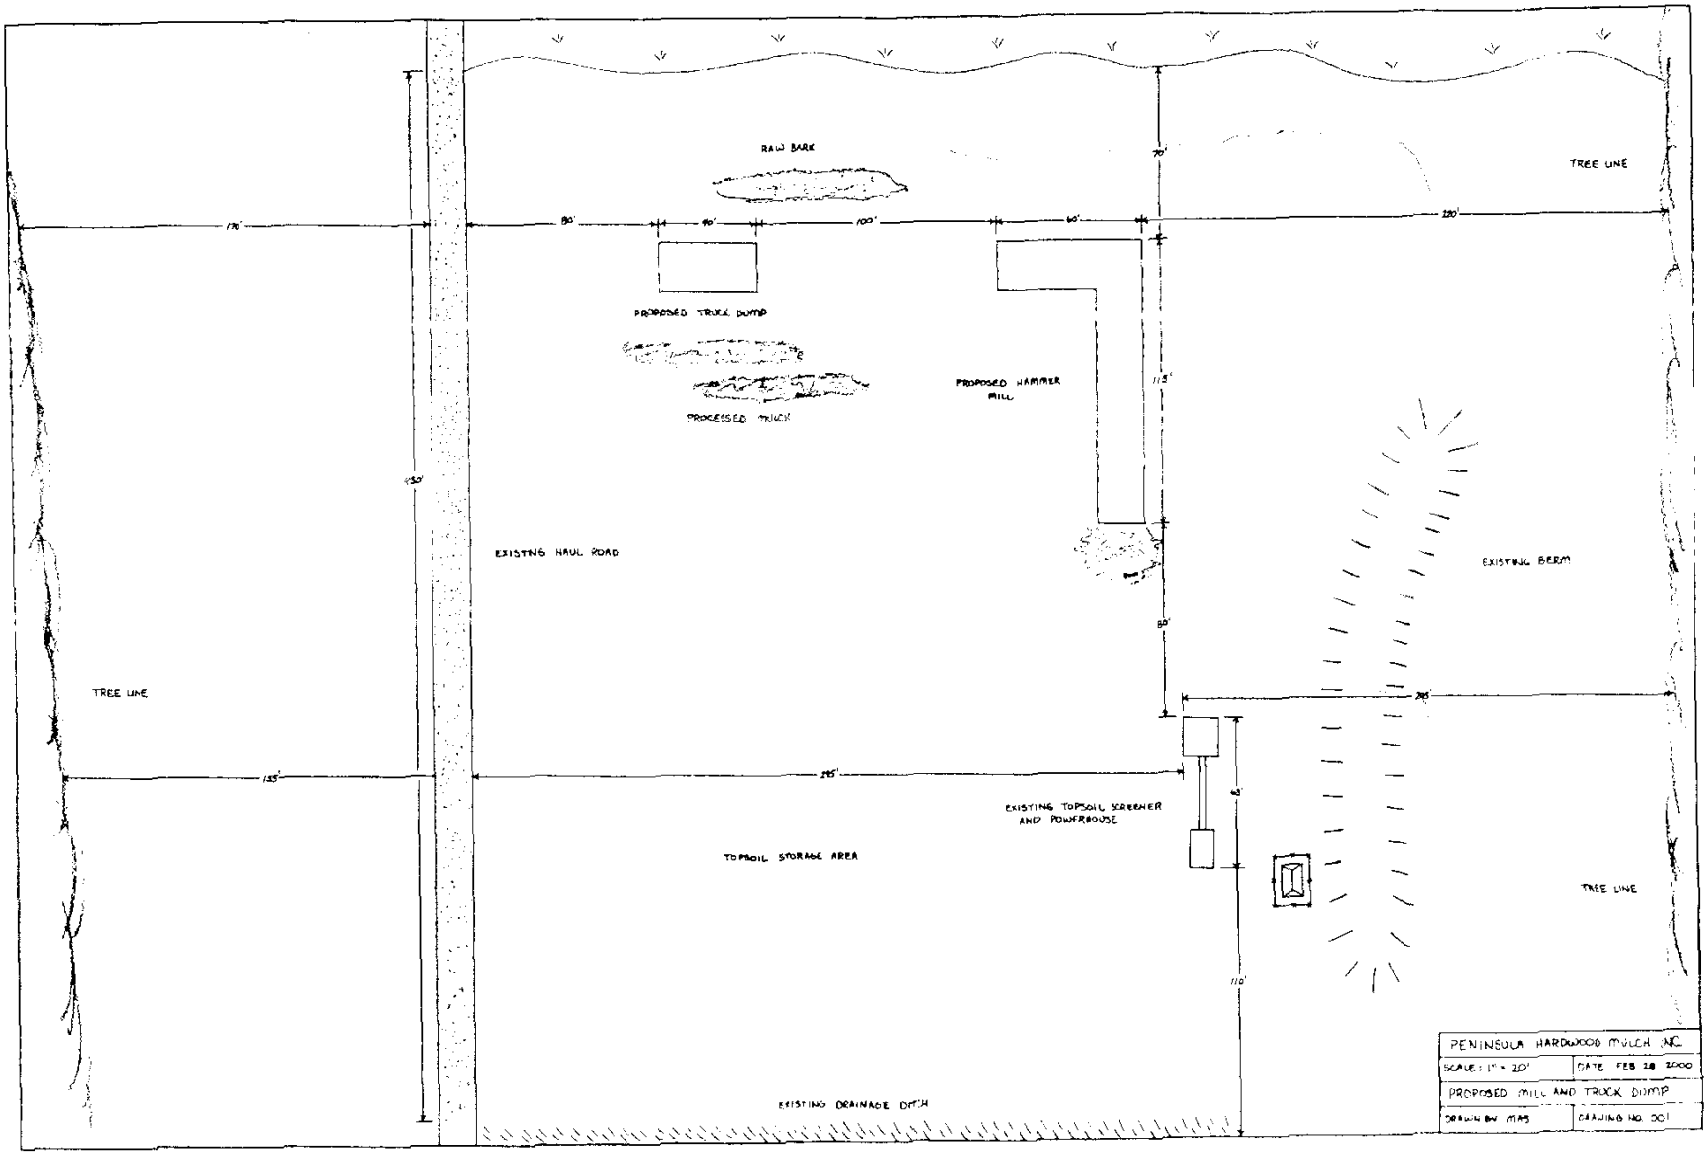
RAW BARK
TREE LINE
170'
80'
40'
100'
60'
220'
70'
PROPOSED TRUCK DUMP
PROCESSED MULCH
PROPOSED HAMMER MILL
115'
450'
EXISTING HAUL ROAD
EXISTING BERM
80'
TREE LINE
265'
155'
295'
EXISTING TOPSOIL SCREENER AND POWERHOUSE
TOPSOIL STORAGE AREA
TREE LINE
110'
EXISTING DRAINAGE DITCH
PENINSULA HARDWOOD MULCH INC.
SCALE: 1" = 20'
DATE FEB 28 2000
PROPOSED MILL AND TRUCK DUMP
DRAWN BY MAS
DRAWING NO. 001