APPLICANT
Robert and Sheri Mann
Requests a special use permit to establish a bed and breakfast in conjunction with a single-family dwelling at 121 Lafayette Road

ZONING MAP

APPLICATION NUMBER: UP-584-2001

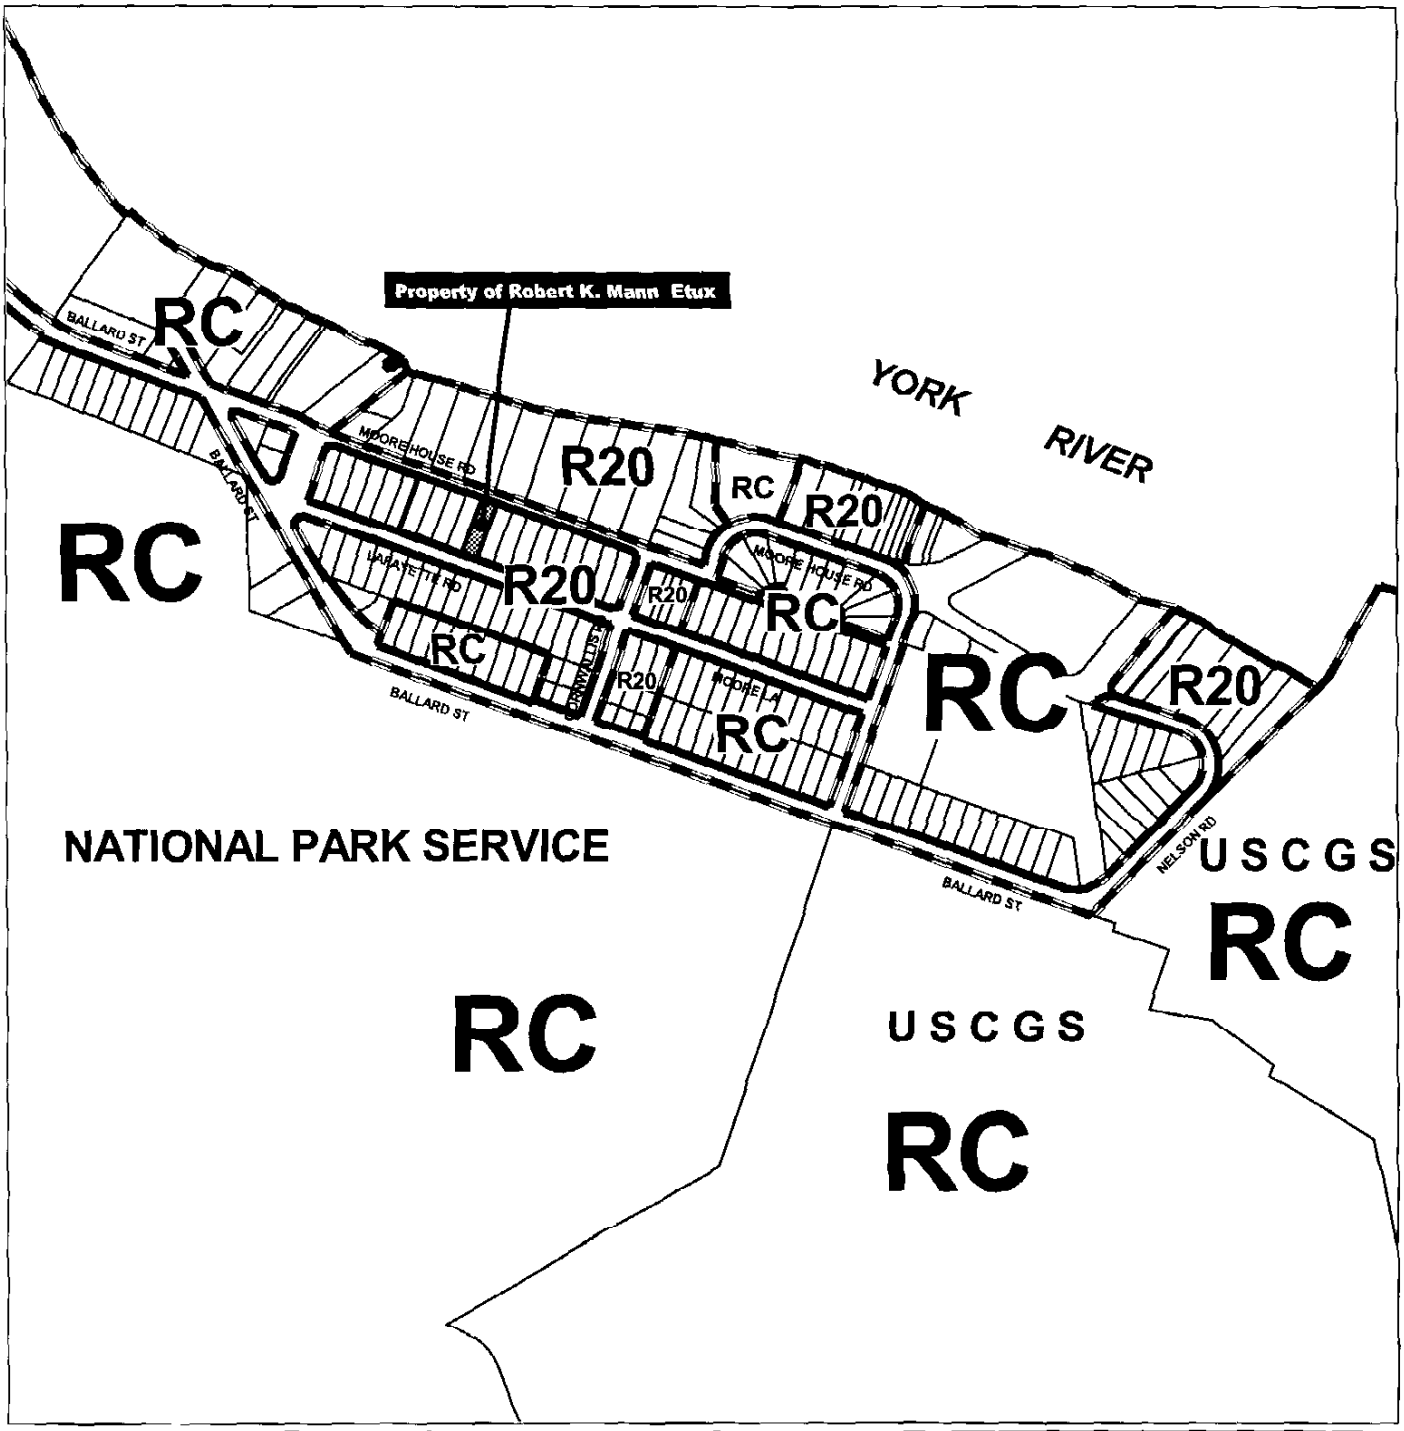

500 0 500 Feet

☆ Conditional Zoning

N W E S

LIBRARY TILE NUMBER: Lr008

SOURCE: YORK COUNTY GIS PARCEL DATA and ZONING COVERAGE

Prepared by Computer Support Services 01-091801

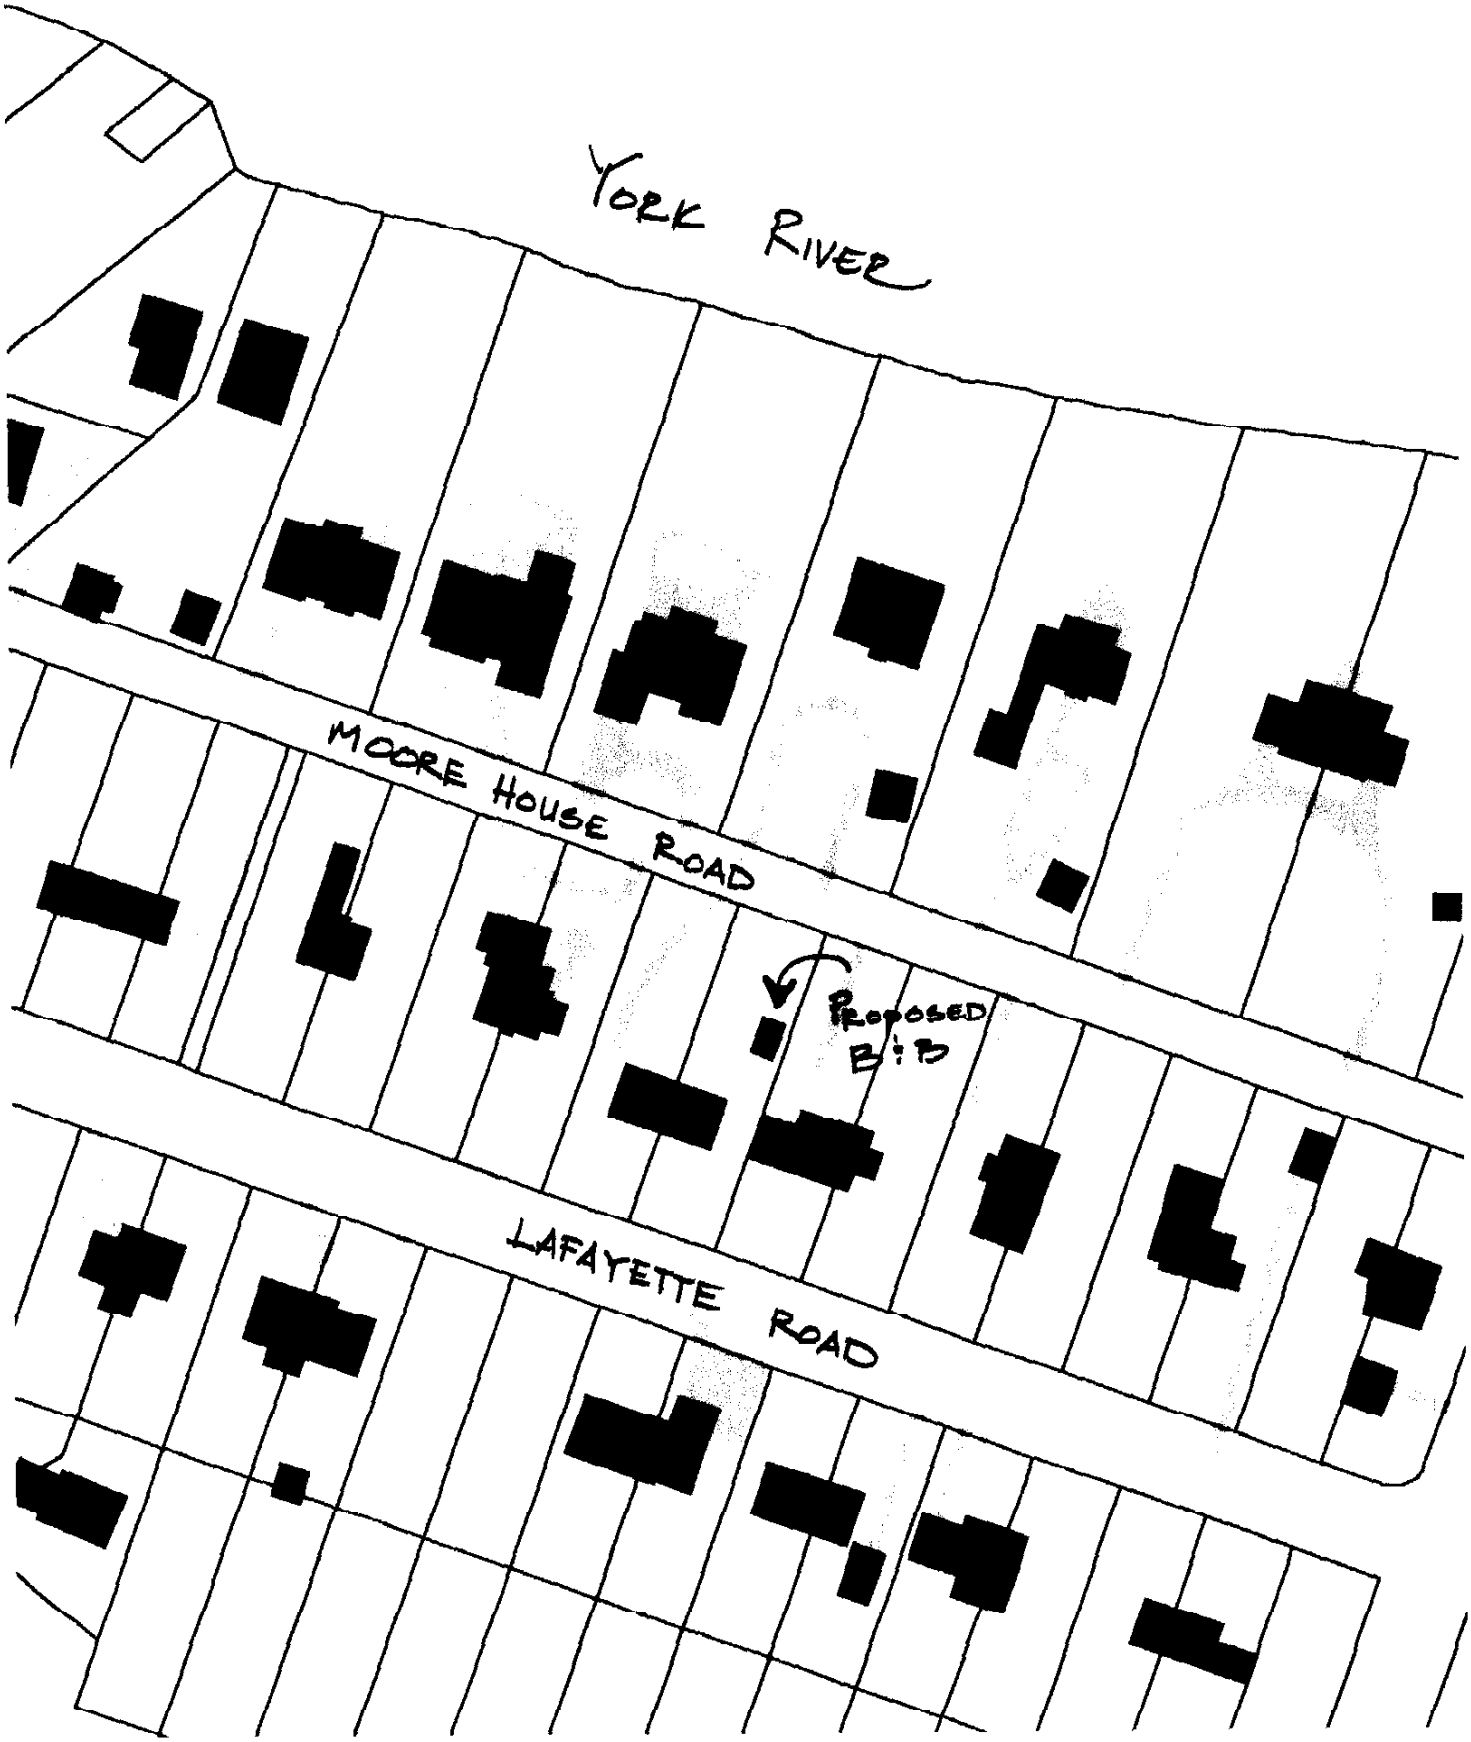
YORK RIVER
MOORE HOUSE ROAD
PROPOSED B&B
LAFAYETTE ROAD

Sketch PLAN

Robert & Sheri Mann
121 Lafayette Road
Yorktown, VA 23690

872-7337
872-0241 fax
manns@mindspring.com

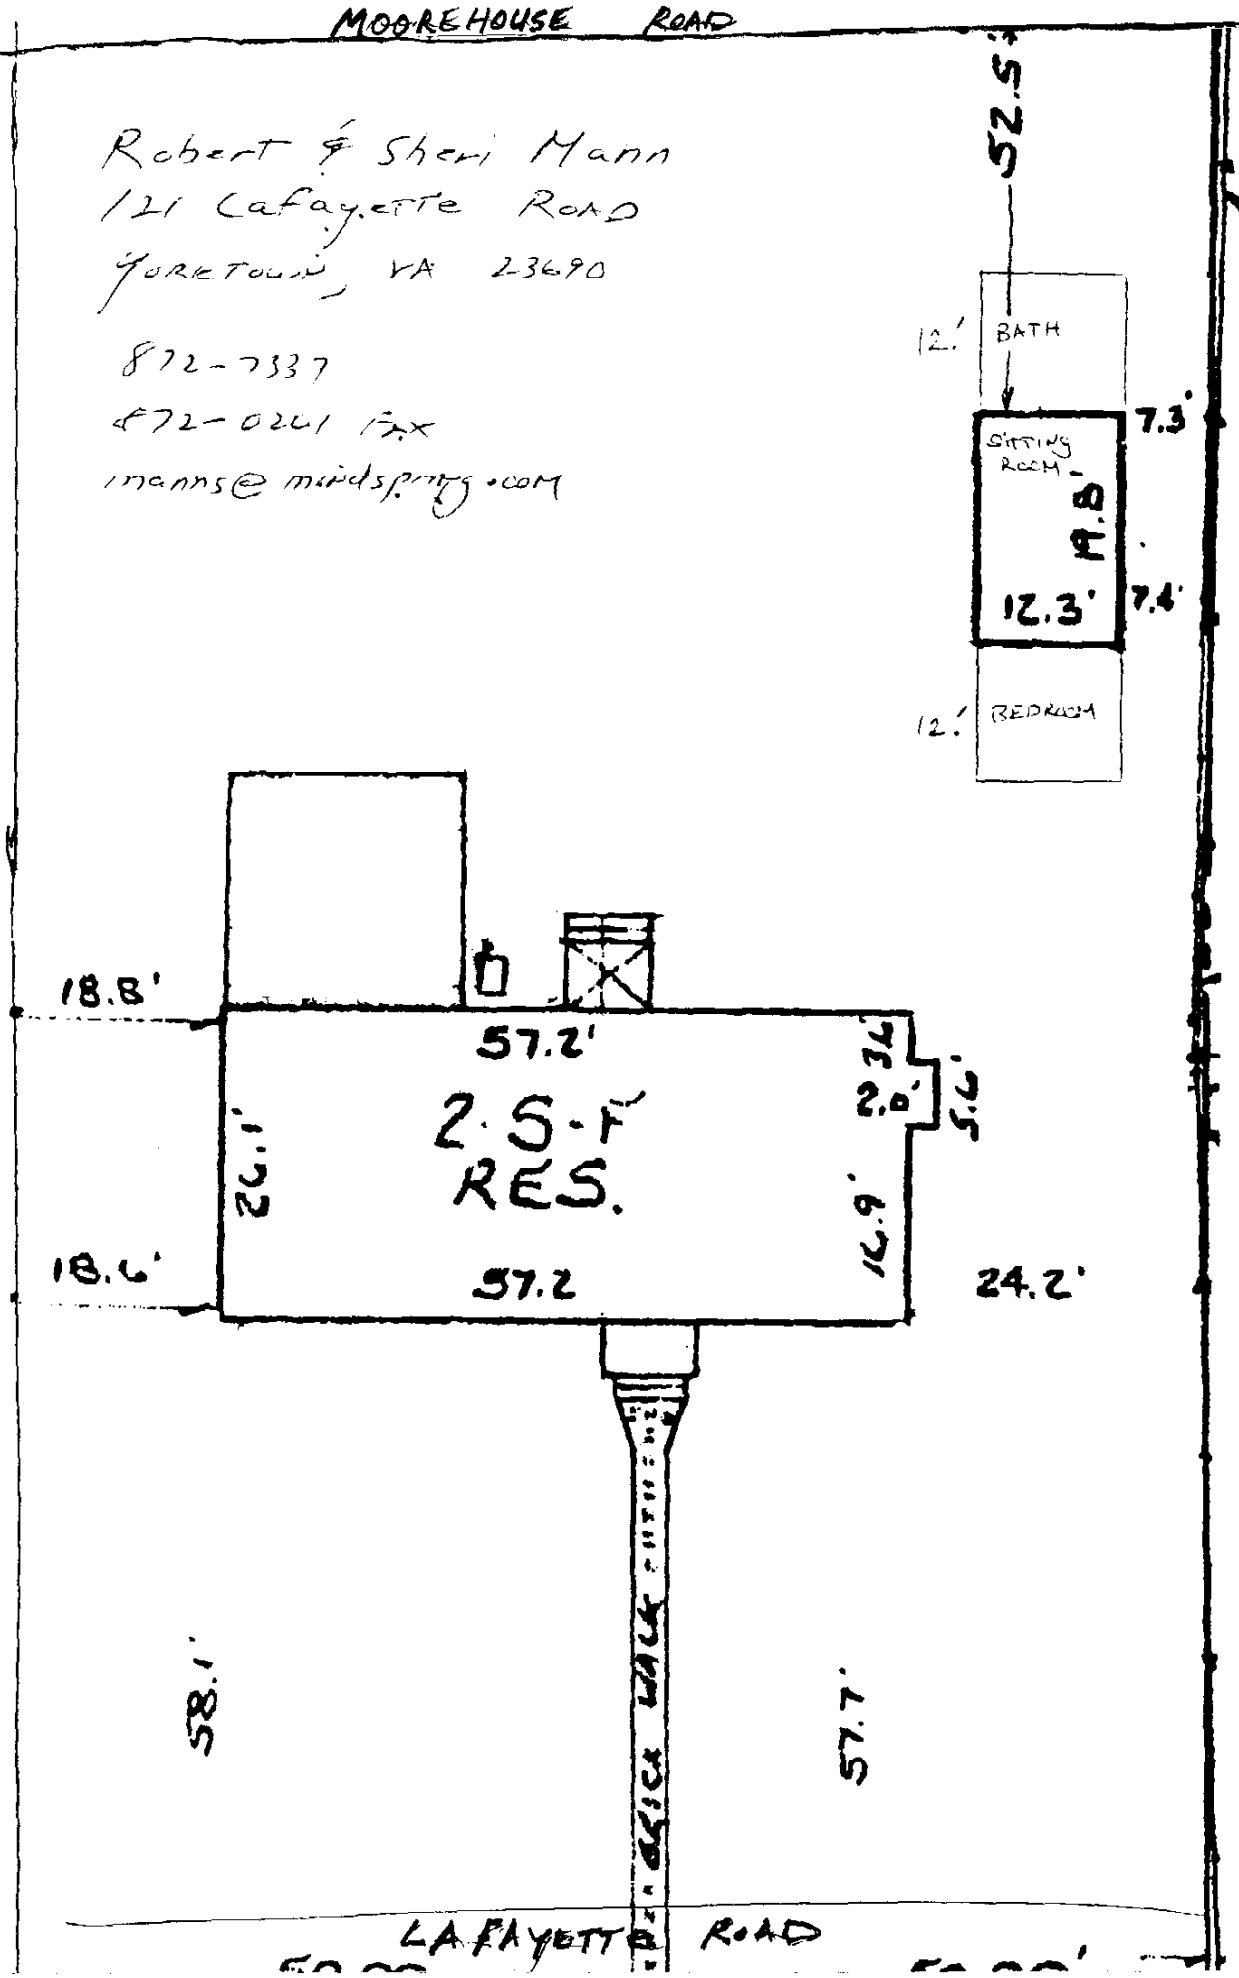

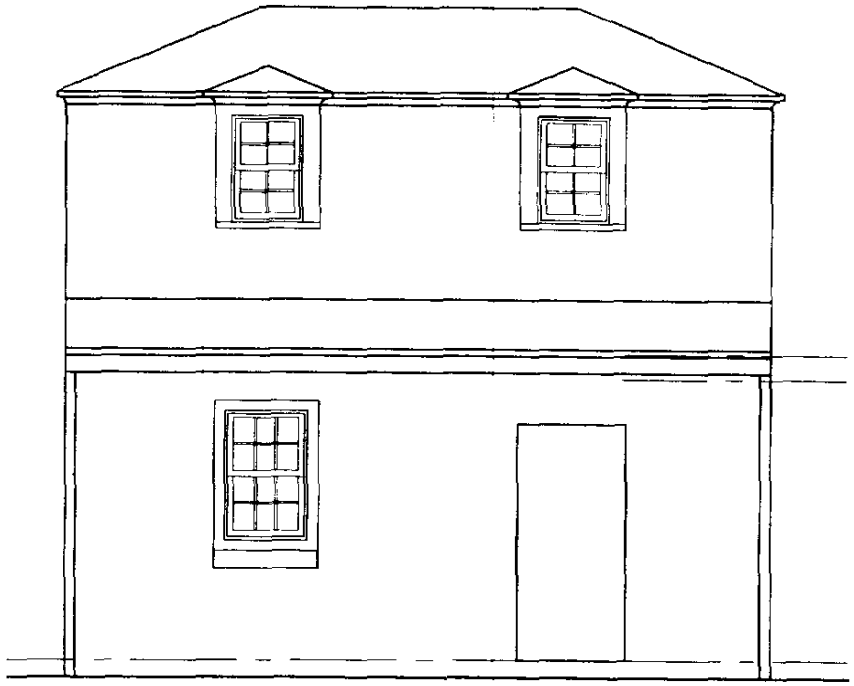

EXISTING FRONT ELEV.

SCALE: 1/4" = 1'-0"

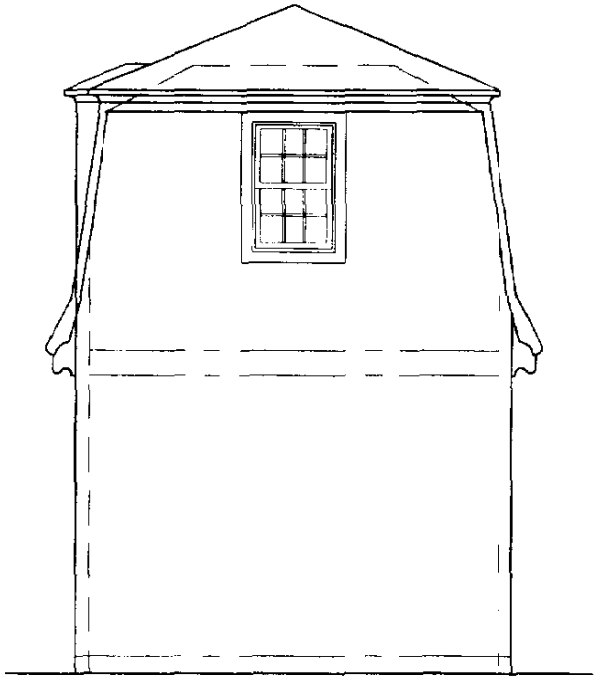

EXISTING RIGHT SIDE ELEV.

SCALE: 1/4" = 1'-0"

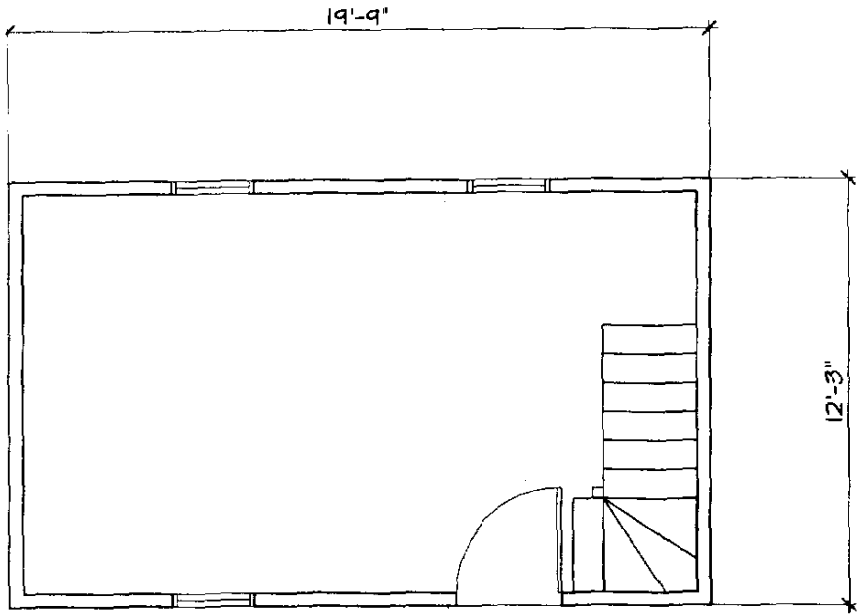

EXISTING FIRST FLOOR PLAN

SCALE: 1/4" = 1'-0"

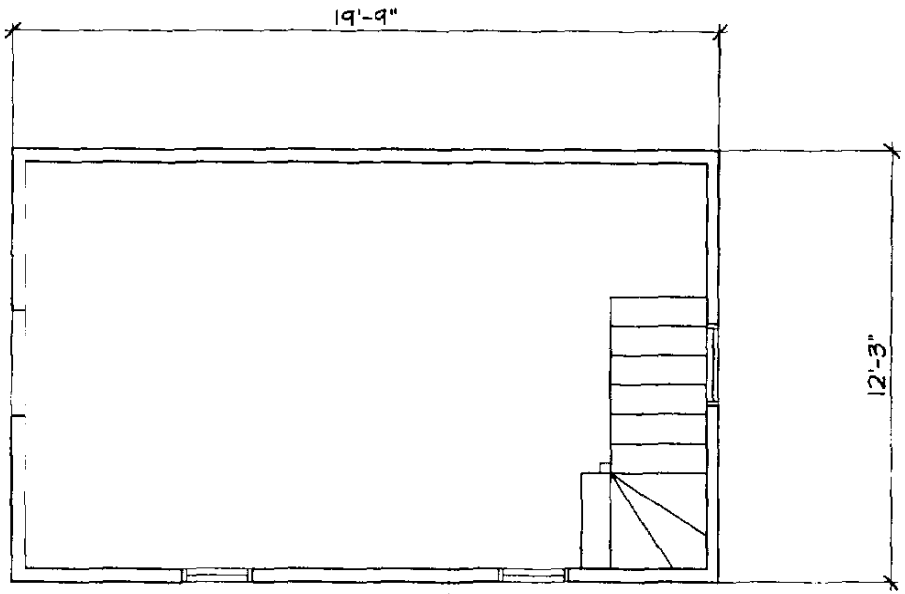

EXISTING SECOND FLOOR PLAN

SCALE: 1/4" = 1'-0"

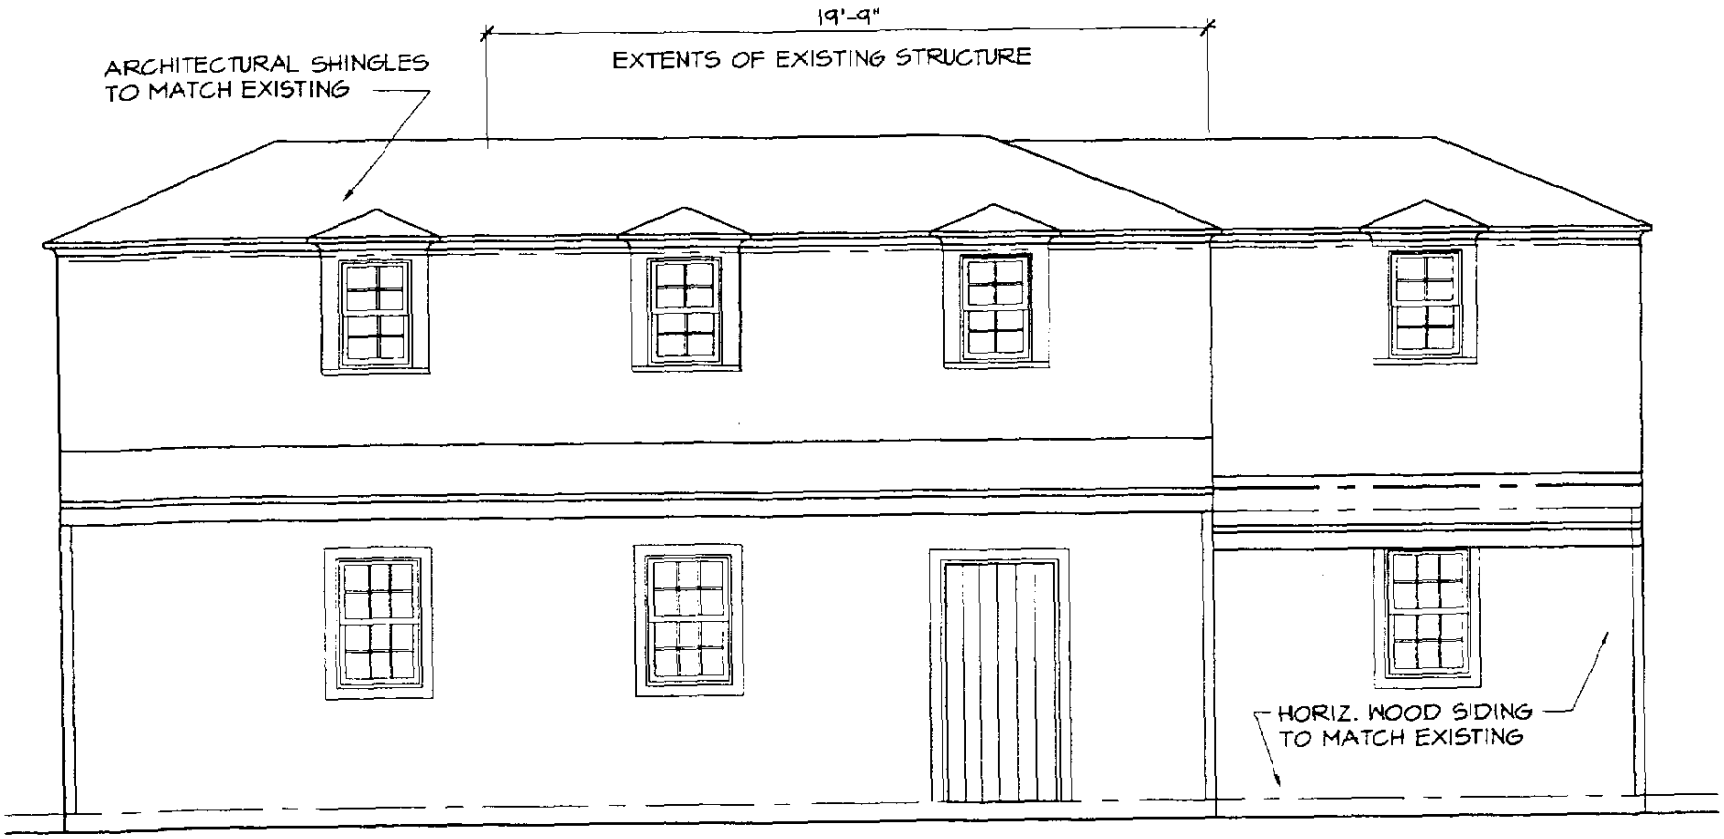

FRONT ELEV.

SCALE: 1/4" = 1'-0"

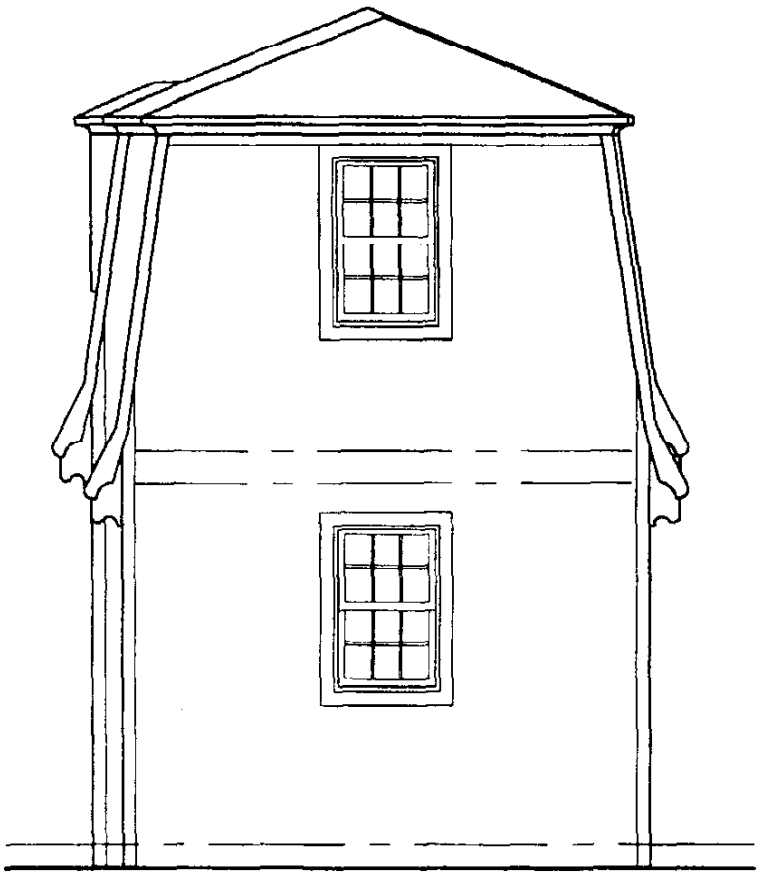

RIGHT SIDE ELEV.

SCALE: 1/4" = 1'-0"

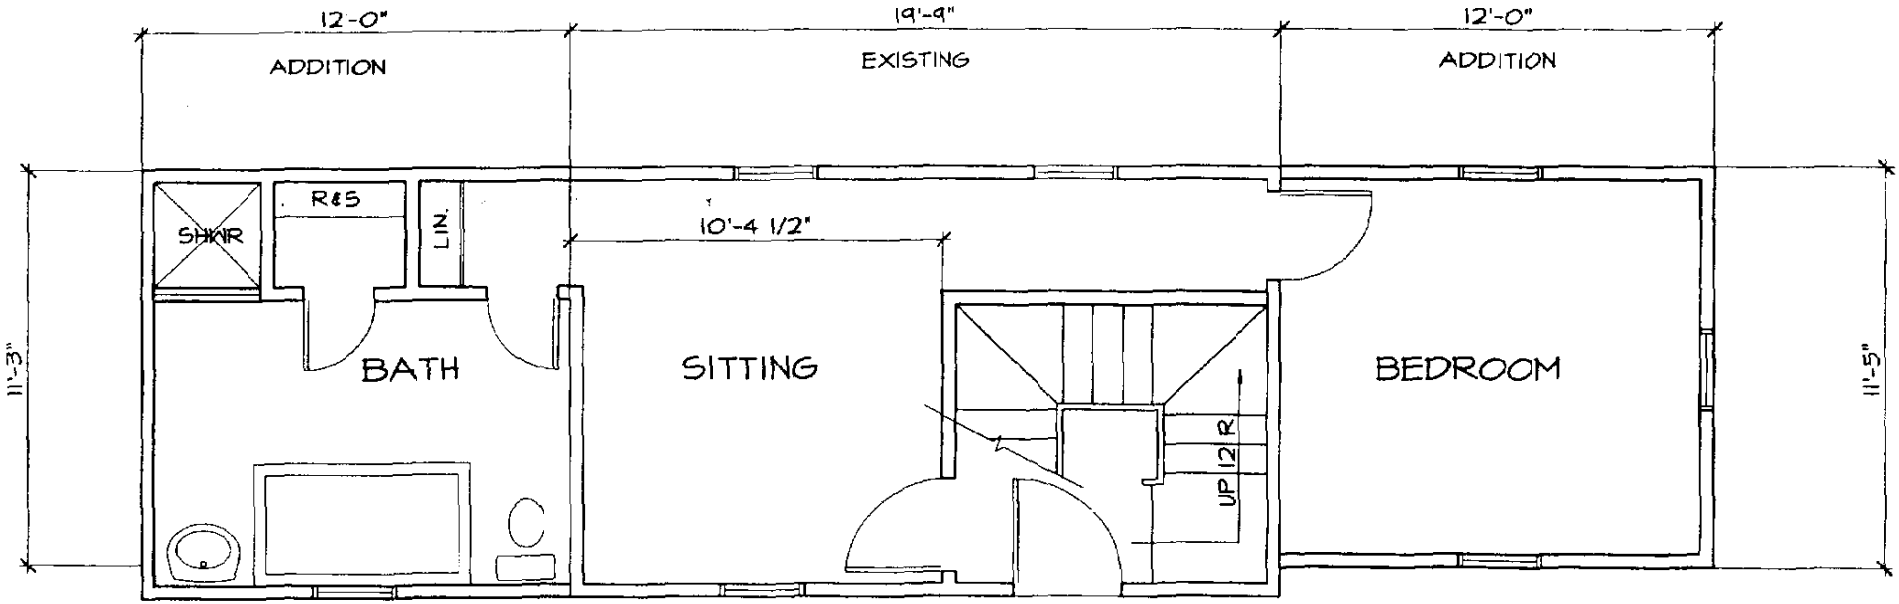

FIRST & SECOND FLOOR PLAN

SCALE: 1/4" = 1'-0"