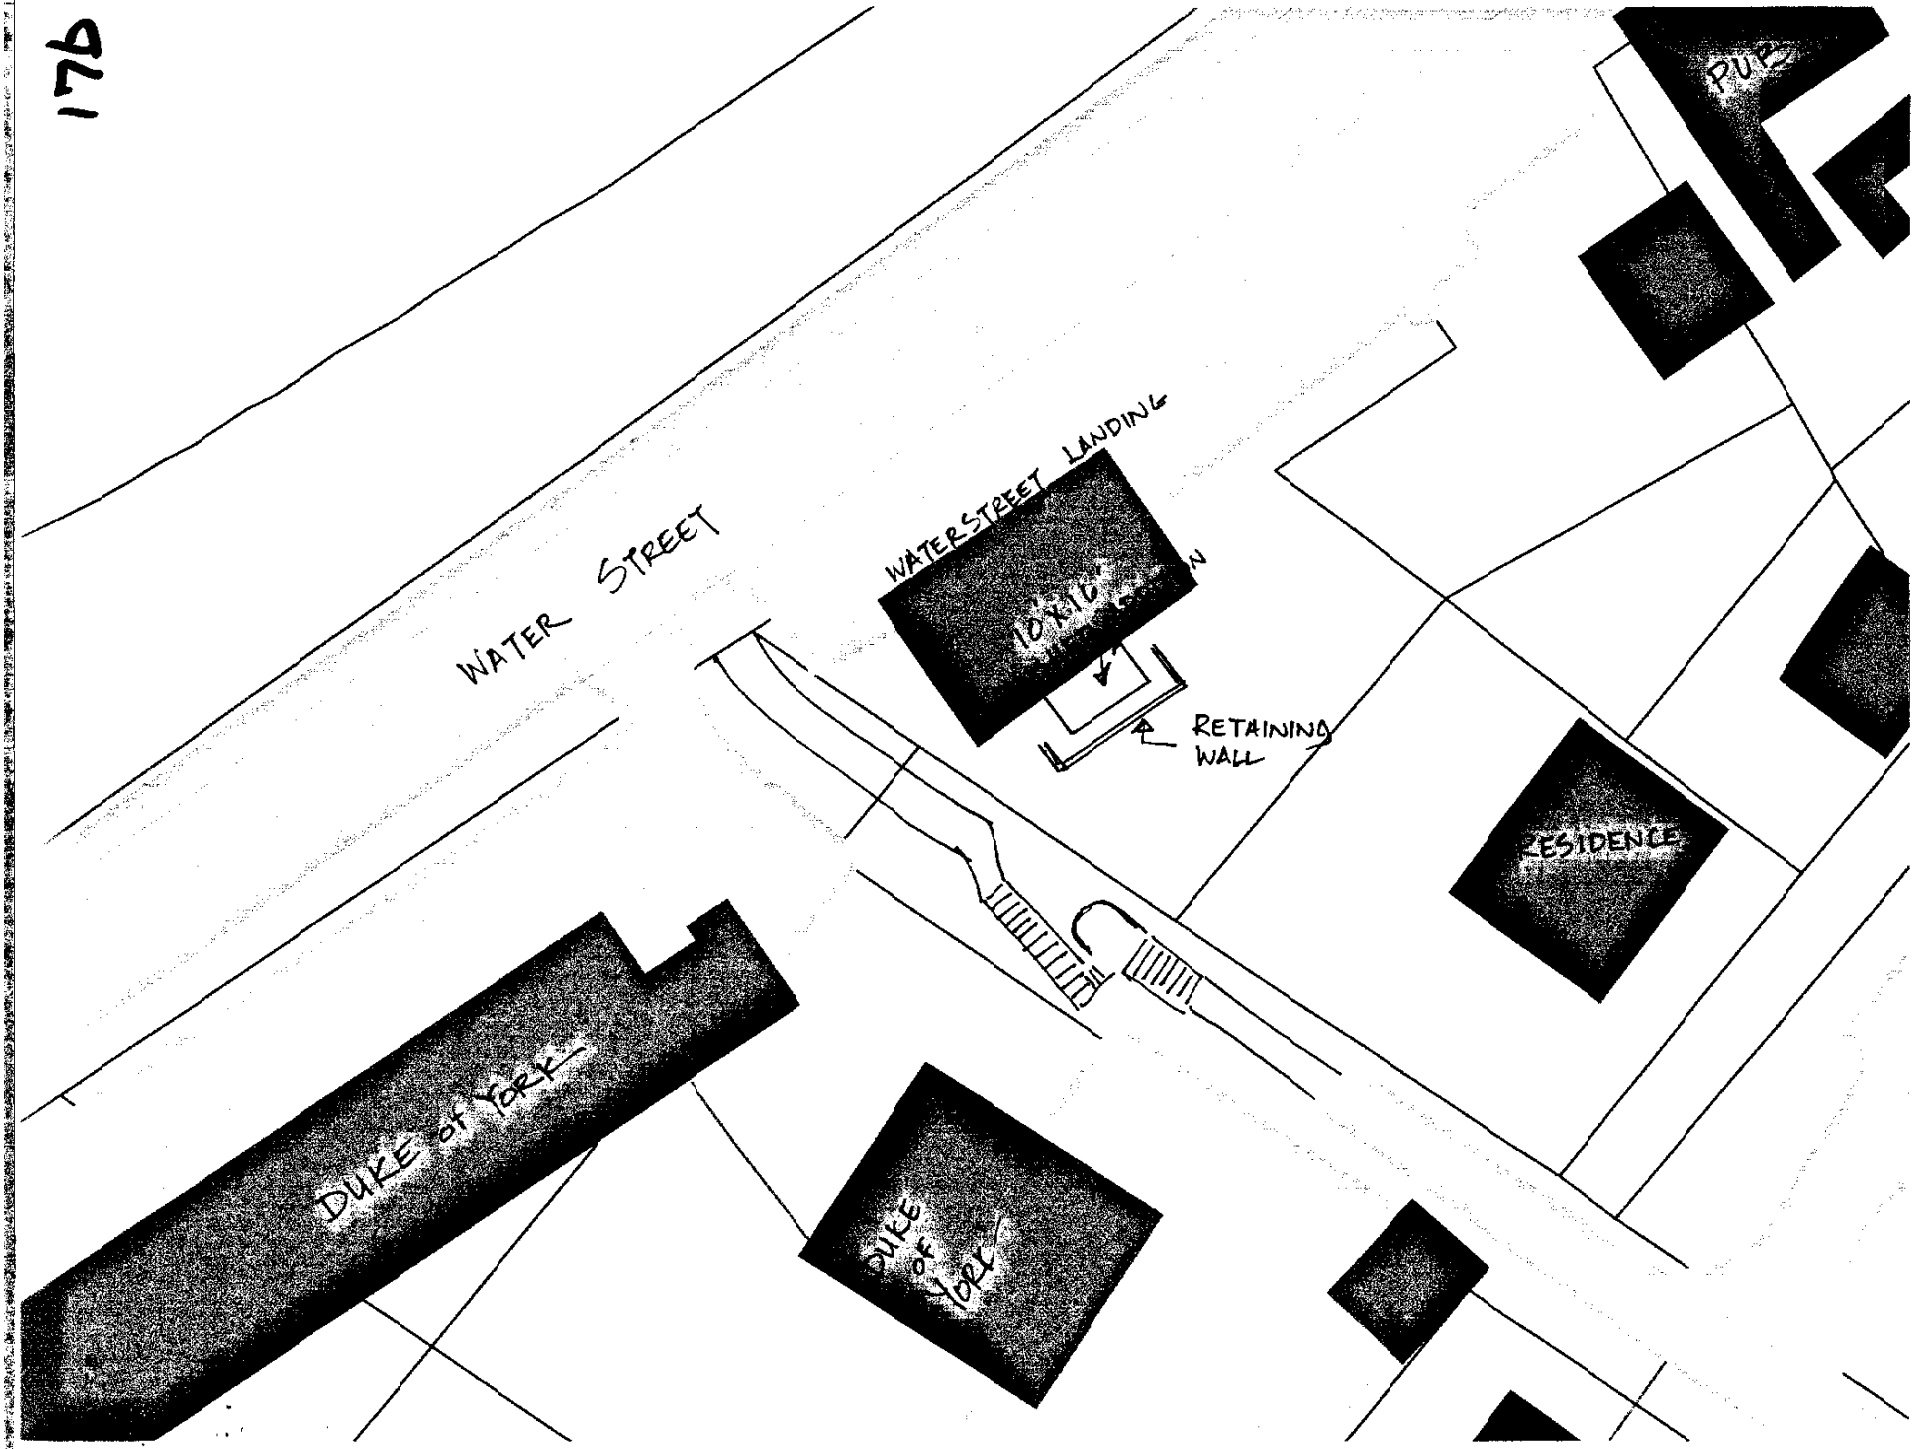
WATER STREET
WATER STREET LANDING
10'x10'
RETAINING WALL
PUB
RESIDENCE
DUKE of YORK
DUKE OF YORK

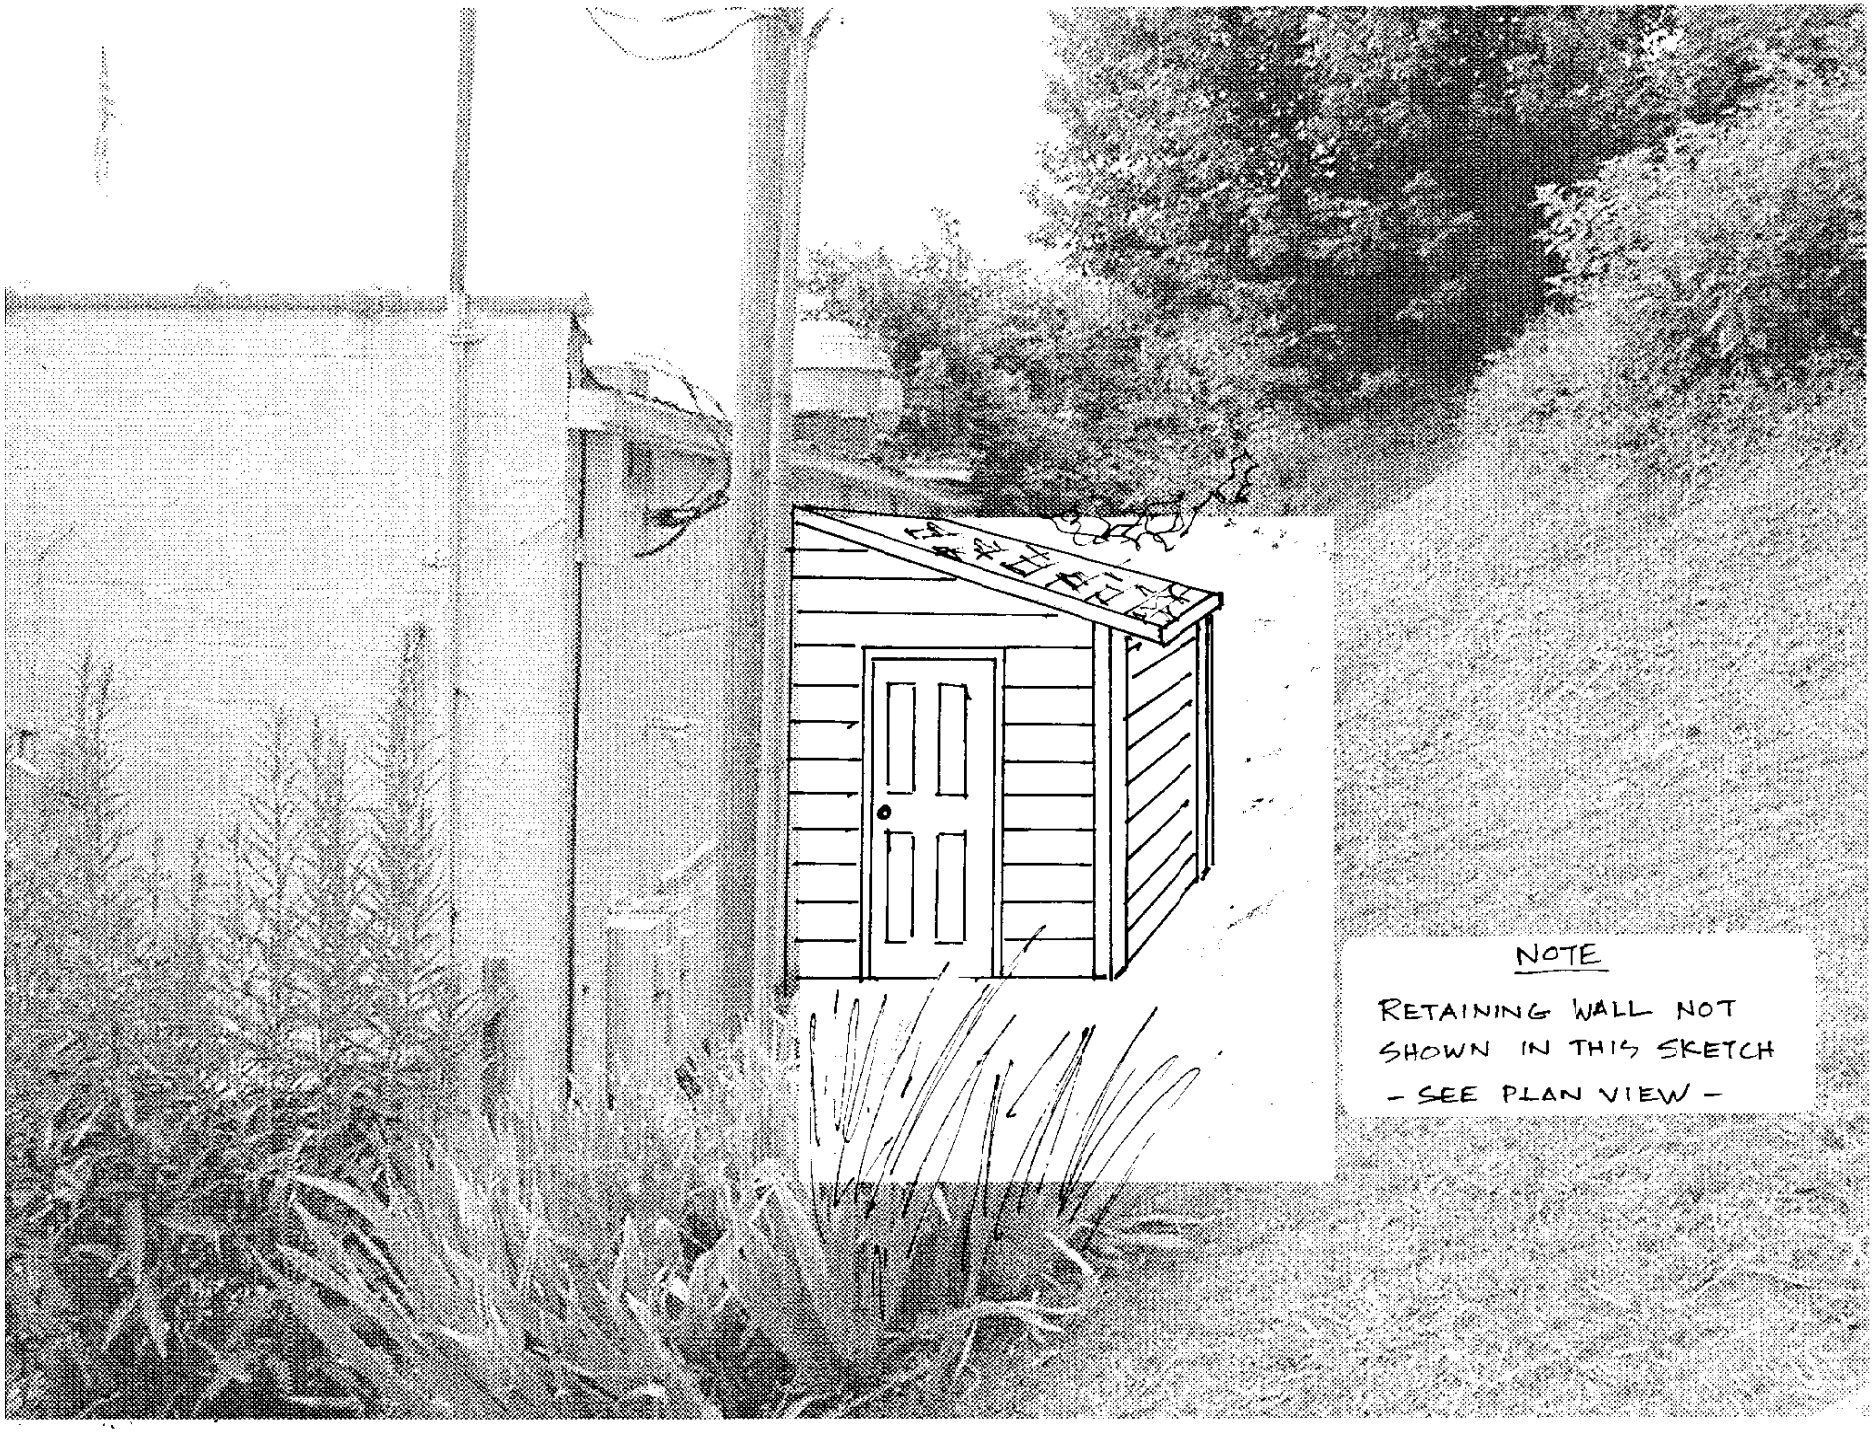
NOTE
RETAINING WALL NOT
SHOWN IN THIS SKETCH
- SEE PLAN VIEW -

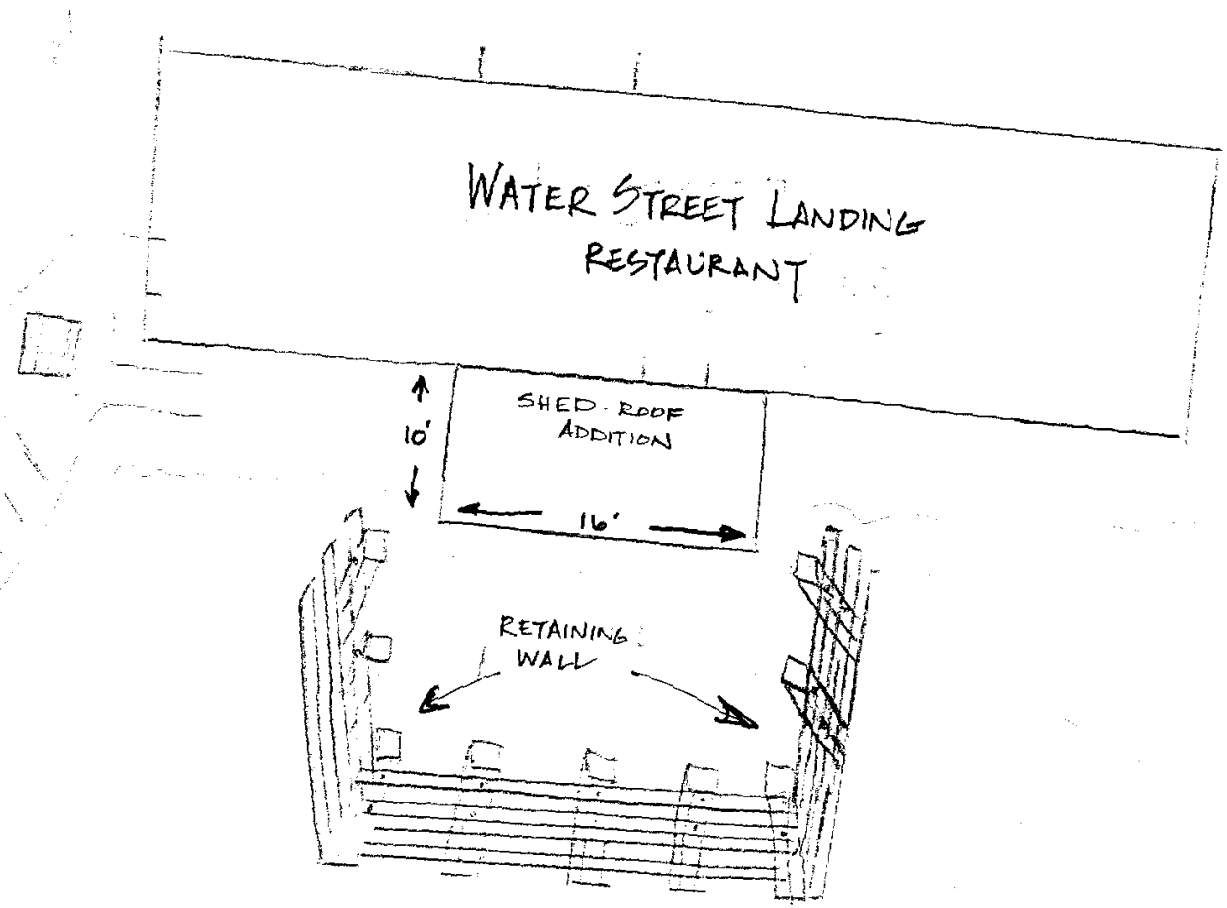
WATER STREET LANDING
RESTAURANT
SHED-ROOF
ADDITION
10'
16'
RETAINING
WALL

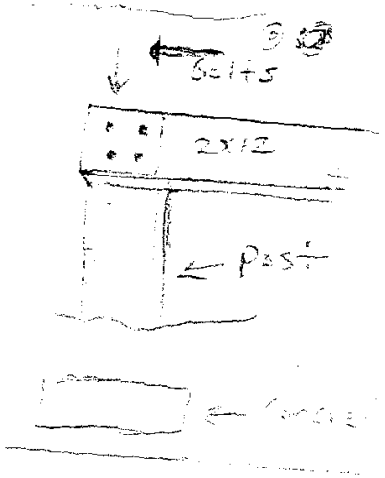
Seats
2x12
Post