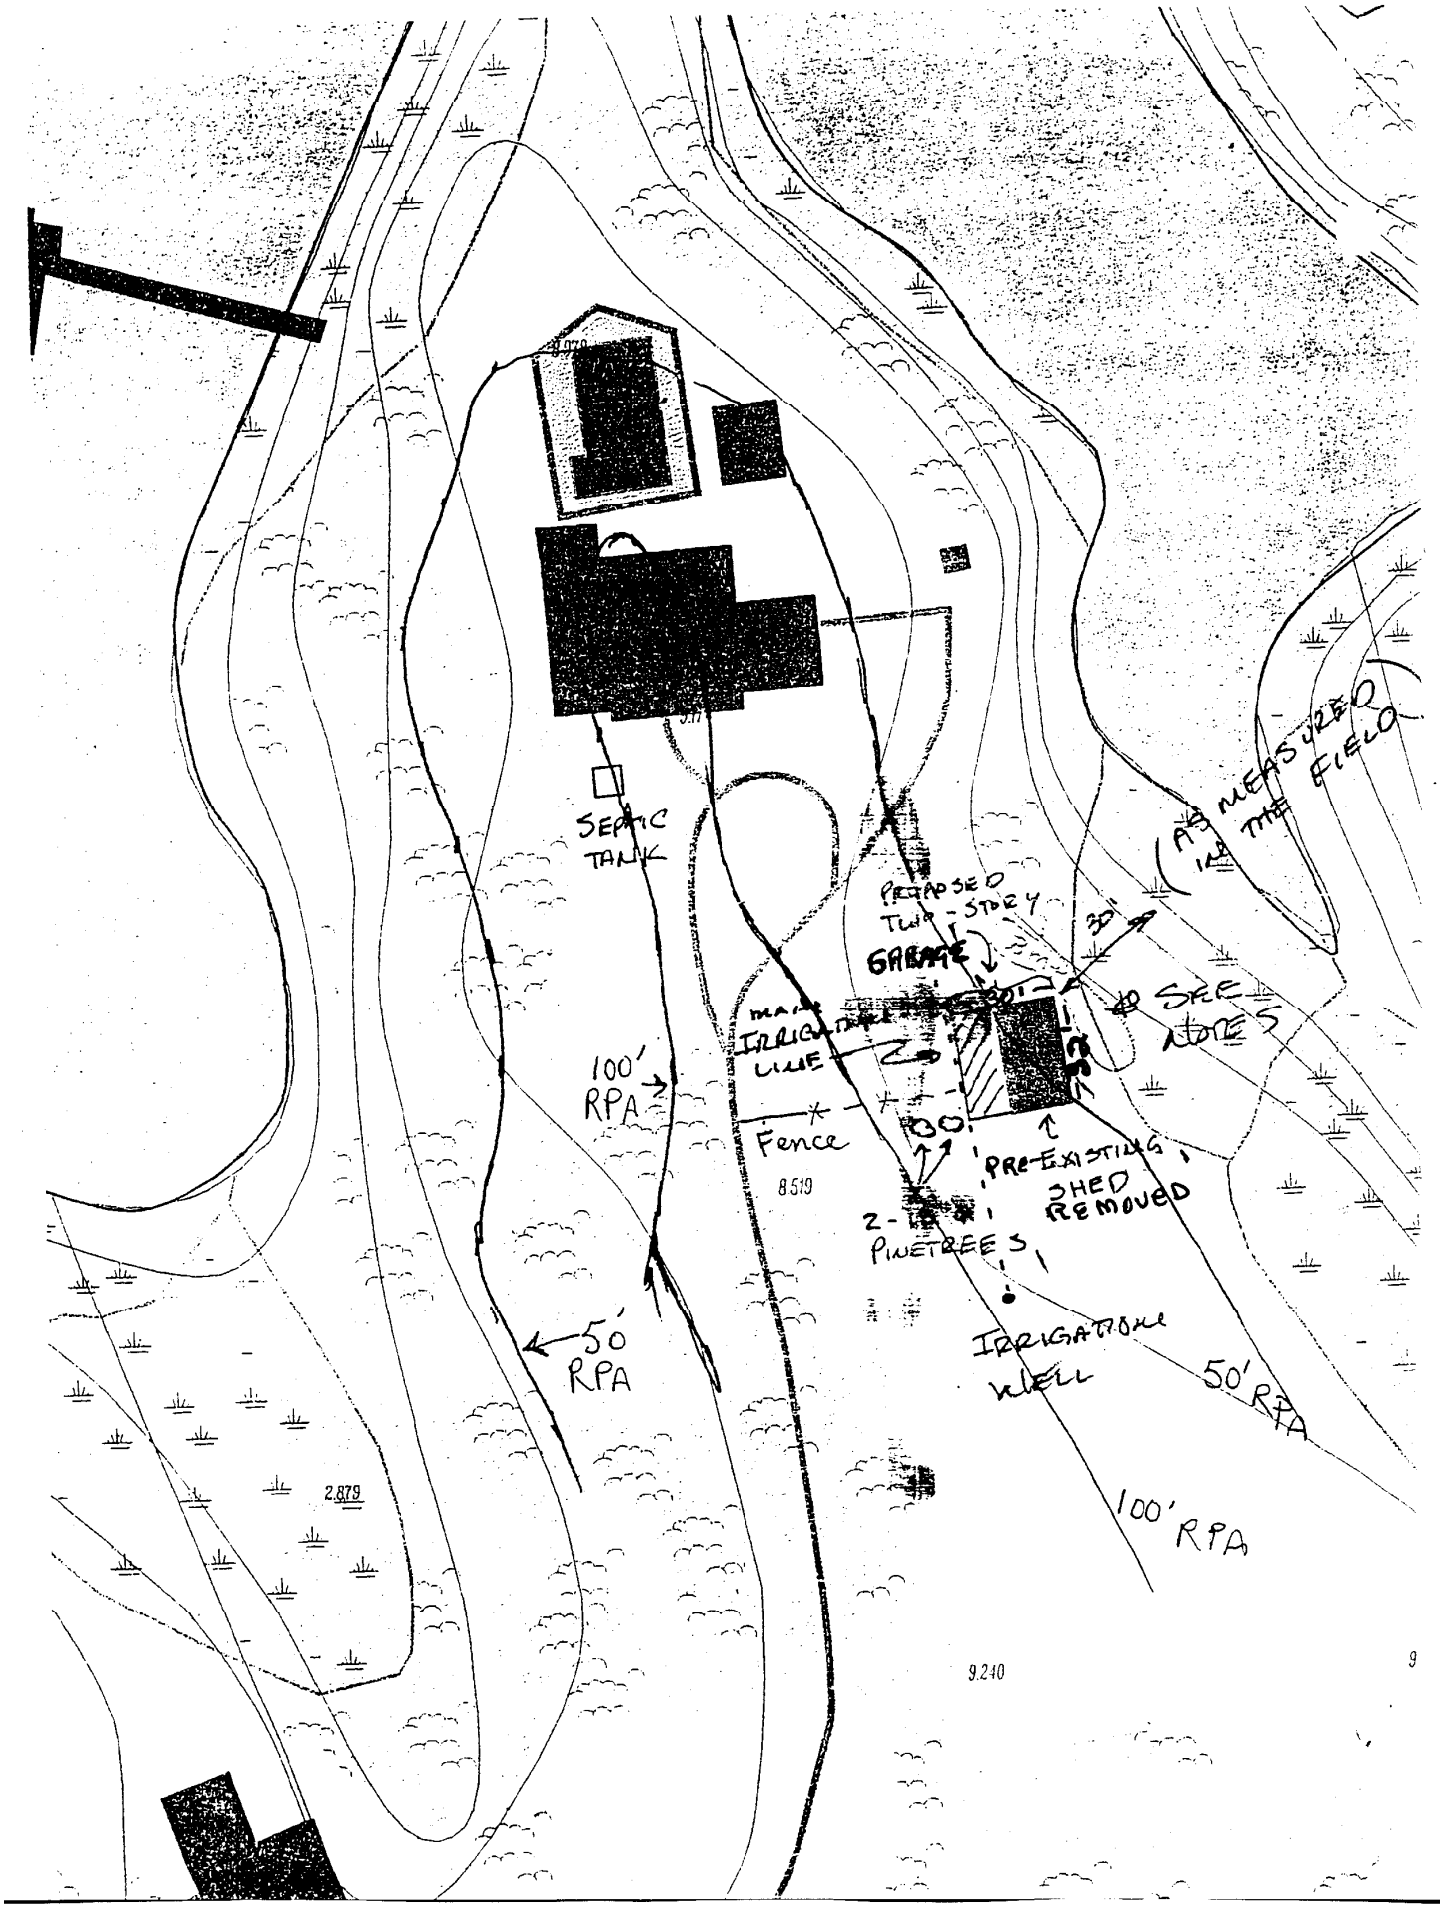
SEPTIC TANK
PROPOSED TWO-STORY GARAGE
30'
AS MEASURED IN THE FIELD
SEE NOTES
MAIN IRRIGATION LINE
100' RPA
Fence
8.519
PRE-EXISTING SHED REMOVED
2-
PINETREES
IRRIGATION WELL
50' RPA
50' RPA
100' RPA
2.879
9.240
9