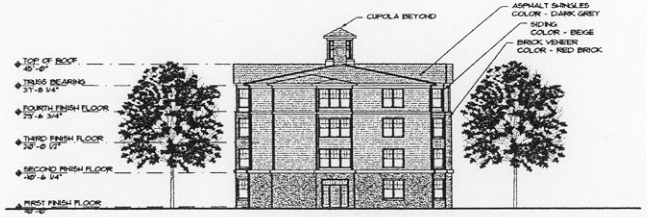

SIDE ELEVATION

1 / A2.01

SCALE: 1/40" = 1'=0"

FRONT ELEVATION

2 / A2.01

SCALE: 1/40" = 1'=0"

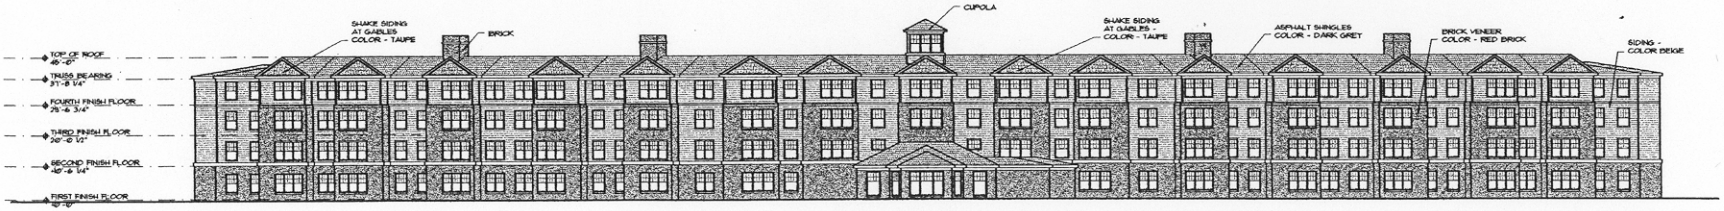

REAR ELEVATION

3 / A2.01

SCALE: 1/40" = 1'=0"

RECEIVED

JAN 05 2004

PLANNING DIVISION
COUNTY OF YORK

EDWARD H. WINKS
JAMES D. SNOWA
ARCHITECTS P.C.

7315 EAST FRANKLIN STREET, NORFOLK, VIRGINIA 23513
(757) 543 5196 FAX (757) 543 5197 www.ewjdsa.com

COMMONS WAY SENIOR HOUSING COMMUNITY

YORK COUNTY, VIRGINIA

DATE:
12/31/03

JOB NO.
03-632

© COPYRIGHT 2003 EDWARD H. WINKS JAMES D. SNOWA ARCHITECTS P.C. THIS DRAWING AND SPECIFICATION IS THE PROPERTY OF EDWARD H. WINKS JAMES D. SNOWA ARCHITECTS P.C. AND MAY NOT BE REPRODUCED OR USED IN WHOLE OR IN PART WITHOUT PRIOR WRITTEN PERMISSION OF EDWARD H. WINKS JAMES D. SNOWA ARCHITECTS P.C.