FRONT ELEVATION RENDERING

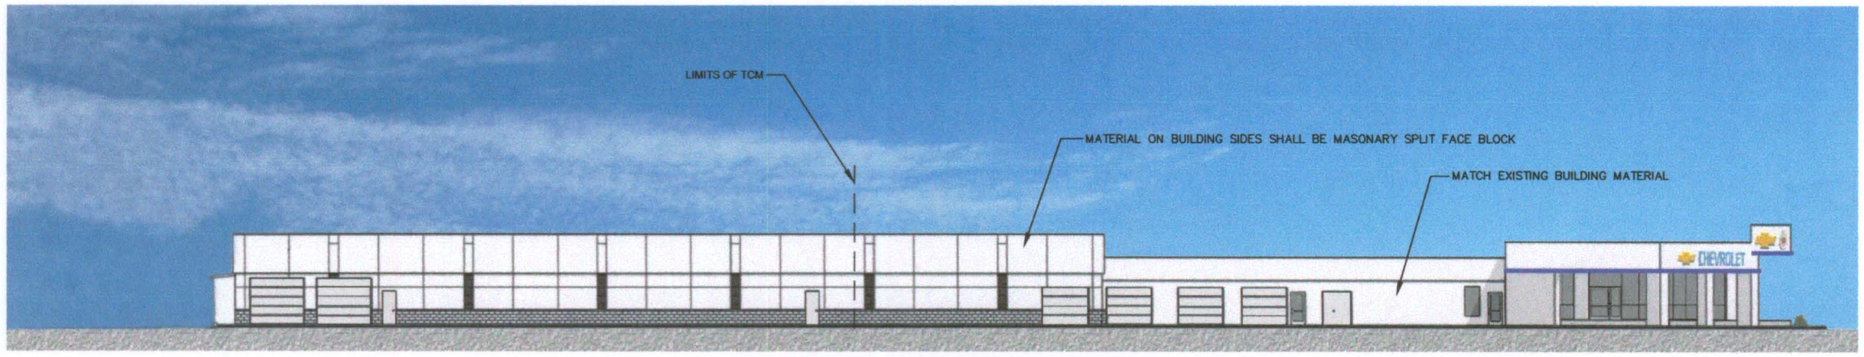

LEFT SIDE ELEVATION RENDERING

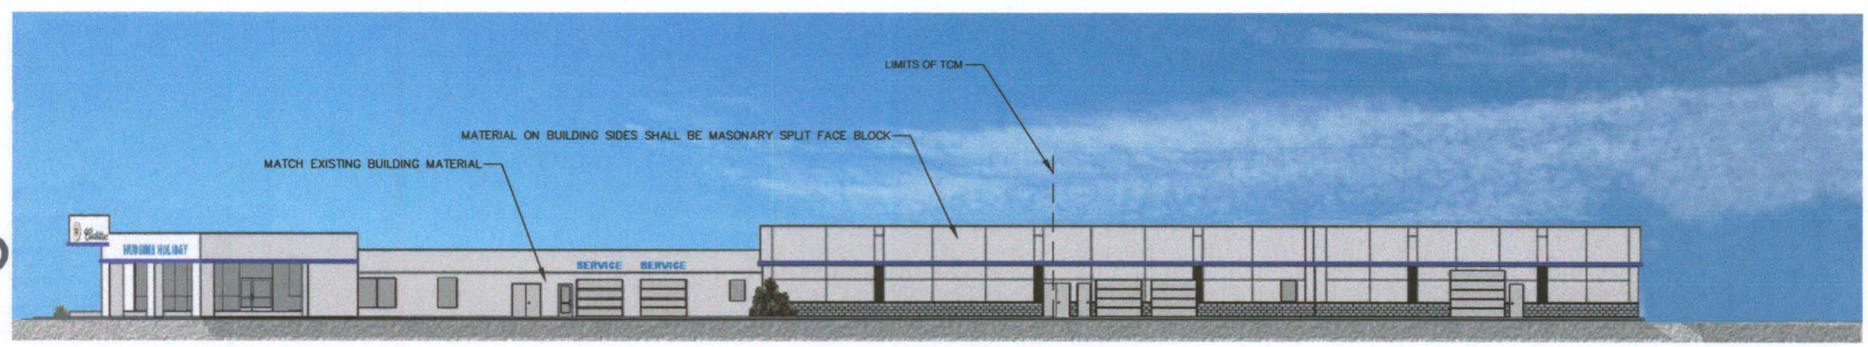

RIGHT SIDE ELEVATION RENDERING

ELEVATIONS WERE PROVIDED BY INFRASTRUCTURE INC.

RECEIVED
AUG 2 7 2004
PLANNING DIVISION
COUNTY OF YORK

OWNER/DEVELOPER

ART HUDGINS
HOLIDAY CHEVROLET-CADILLAC, INC.
543 SECOND STREET
WILLIAMSBURG, VA 23185

NEW MATERIAL ON BUILDING SIDES SHALL BE
MASONARY SPLIT FACE BLOCK

HOLIDAY CHEVROLET-CADILLAC, INC.

Rickmond Engineering, Inc.
Engineering Surveying Environmental
1643 Merrimac Trail
Williamsburg, VA 23185
Voice: (757)229-1776
Fax: (757)229-4683
Vint Hill • P.O. Box 861647
Warrenton, VA 20187
Voice: (540)349-7730
Fax: (540)349-7731
www.rickmond.com

Date: AUGUST 2, 2004 Project No. 04230 Sheet No. 1 of 1

I:\04230-HOLIDAY CHEV\renderings\Renderings.DWG 8/27/2004 10:42:4 AM