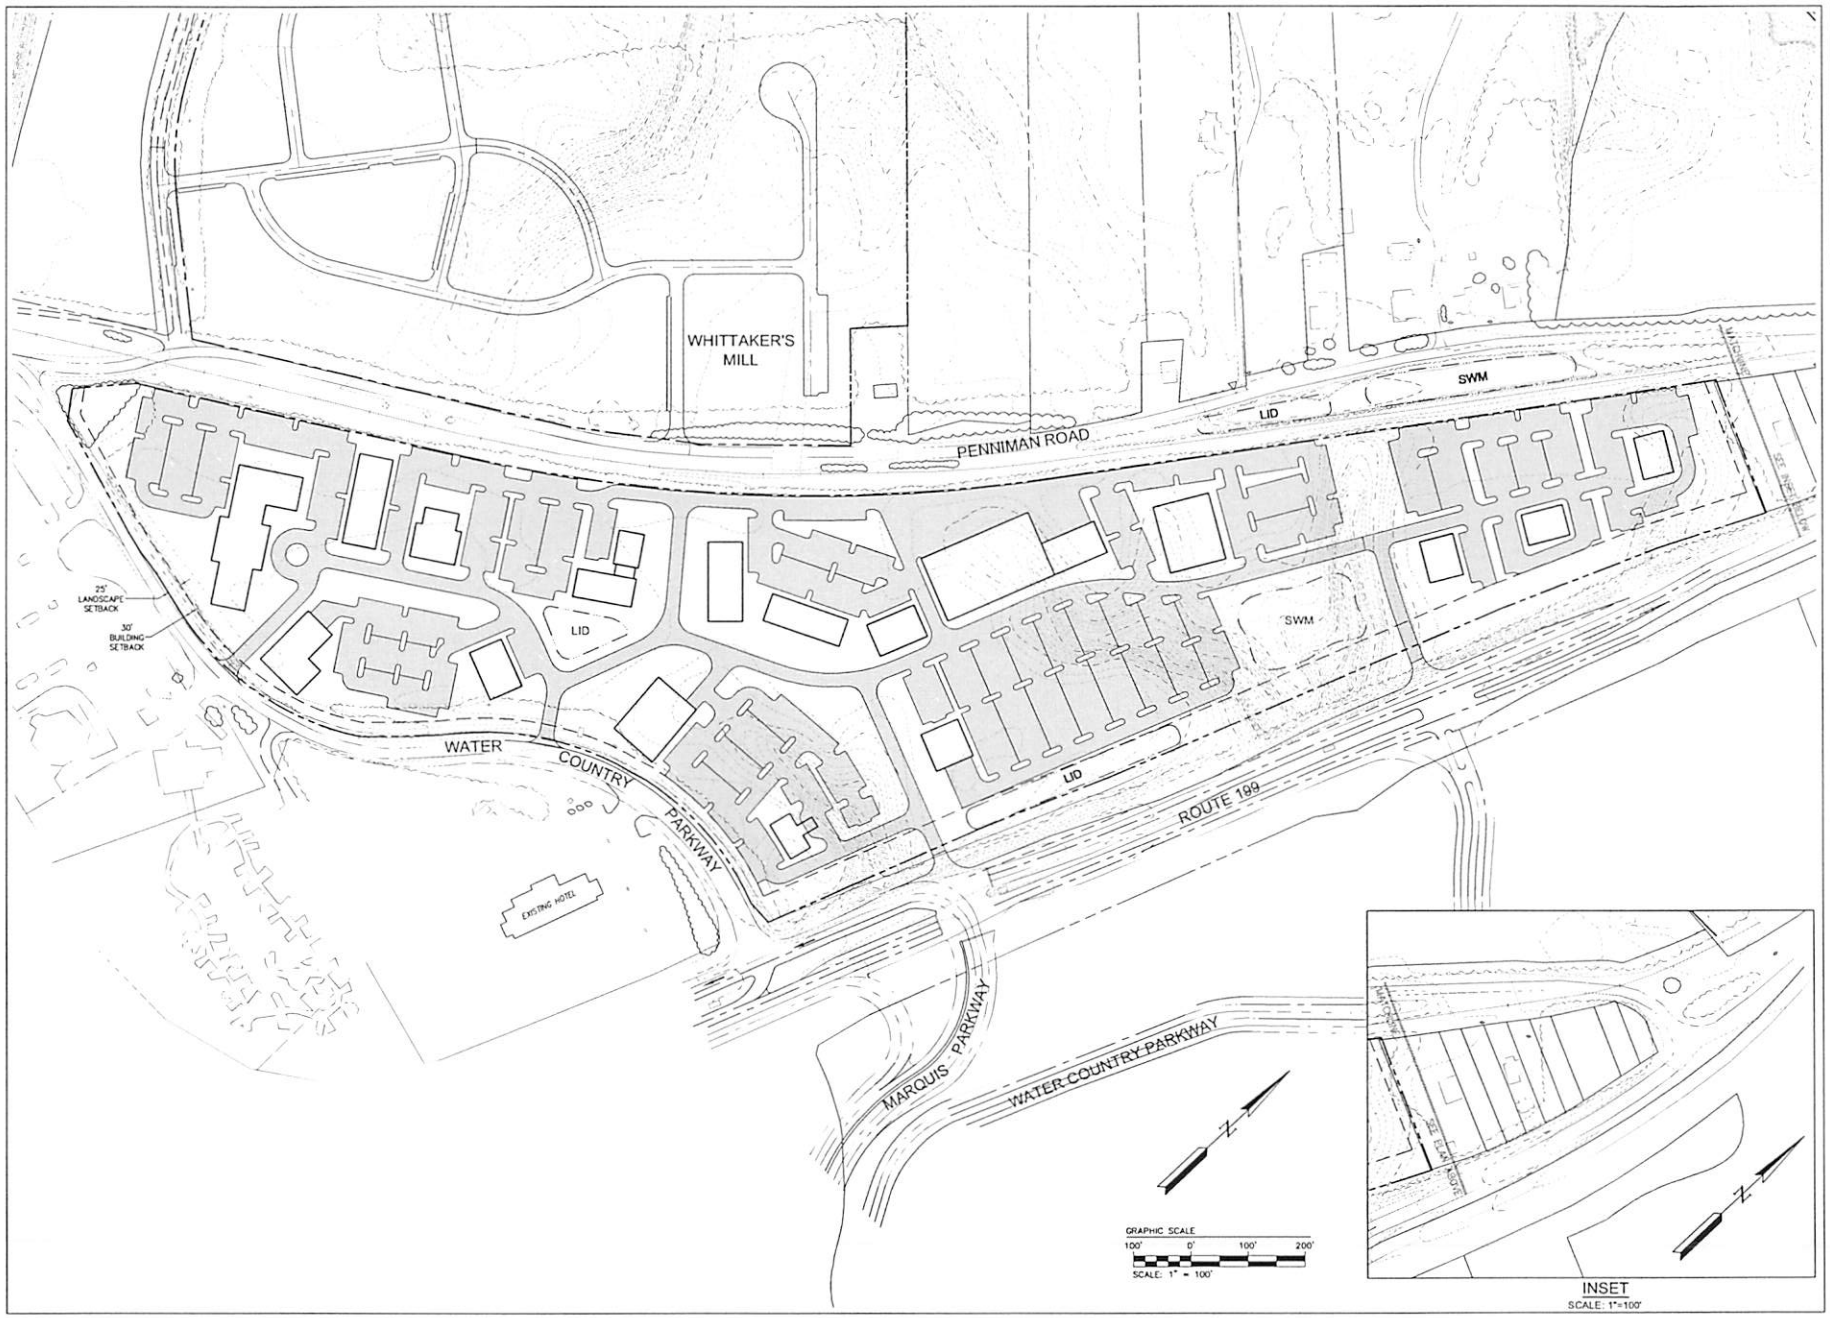

AES
CONSULTING ENGINEERS

MARQUIS CROSSING

Project Contacts	GAM / TKS
Project Number	W10360-05
Scale	Date
1"=100'	07/25/19

Sheet Title
CONCEPTUAL LAYOUT - OPTION 'A'

Sheet Number
1 OF 1