PROJECT MANAGER K. McKINNA, P.E. (757) 925-2406
SURVEYED BY, DATE D. WILLIAMS, L.S. (757) 925-2657
DESIGN BY B. MCADAMS (757) 925-6725
SUBSURFACE UTILITY BY, DATE Sa-Deep (703) 361-6005
HAMPTON ROADS DISTRICT DESIGN UNIT

REVISED	STATE	STATE ROUTE	STATE PROJECT	SHEET NO.
	VA.	641	0641-099-200, C-501, RW-201	1J(04)

DESIGN FEATURES RELATING TO CONSTRUCTION OR TO REGULATION AND CONTROL OF TRAFFIC MAY BE SUBJECT TO CHANGE AS DEEMED NECESSARY BY THE DEPARTMENT

PENNIMAN RD.
FILLMORE DR.

VDOT Location & Design Suffolk, Virginia ROADWAY ENGINEER	VDOT Location & Design Suffolk, Virginia HYDRAULIC ENGINEER

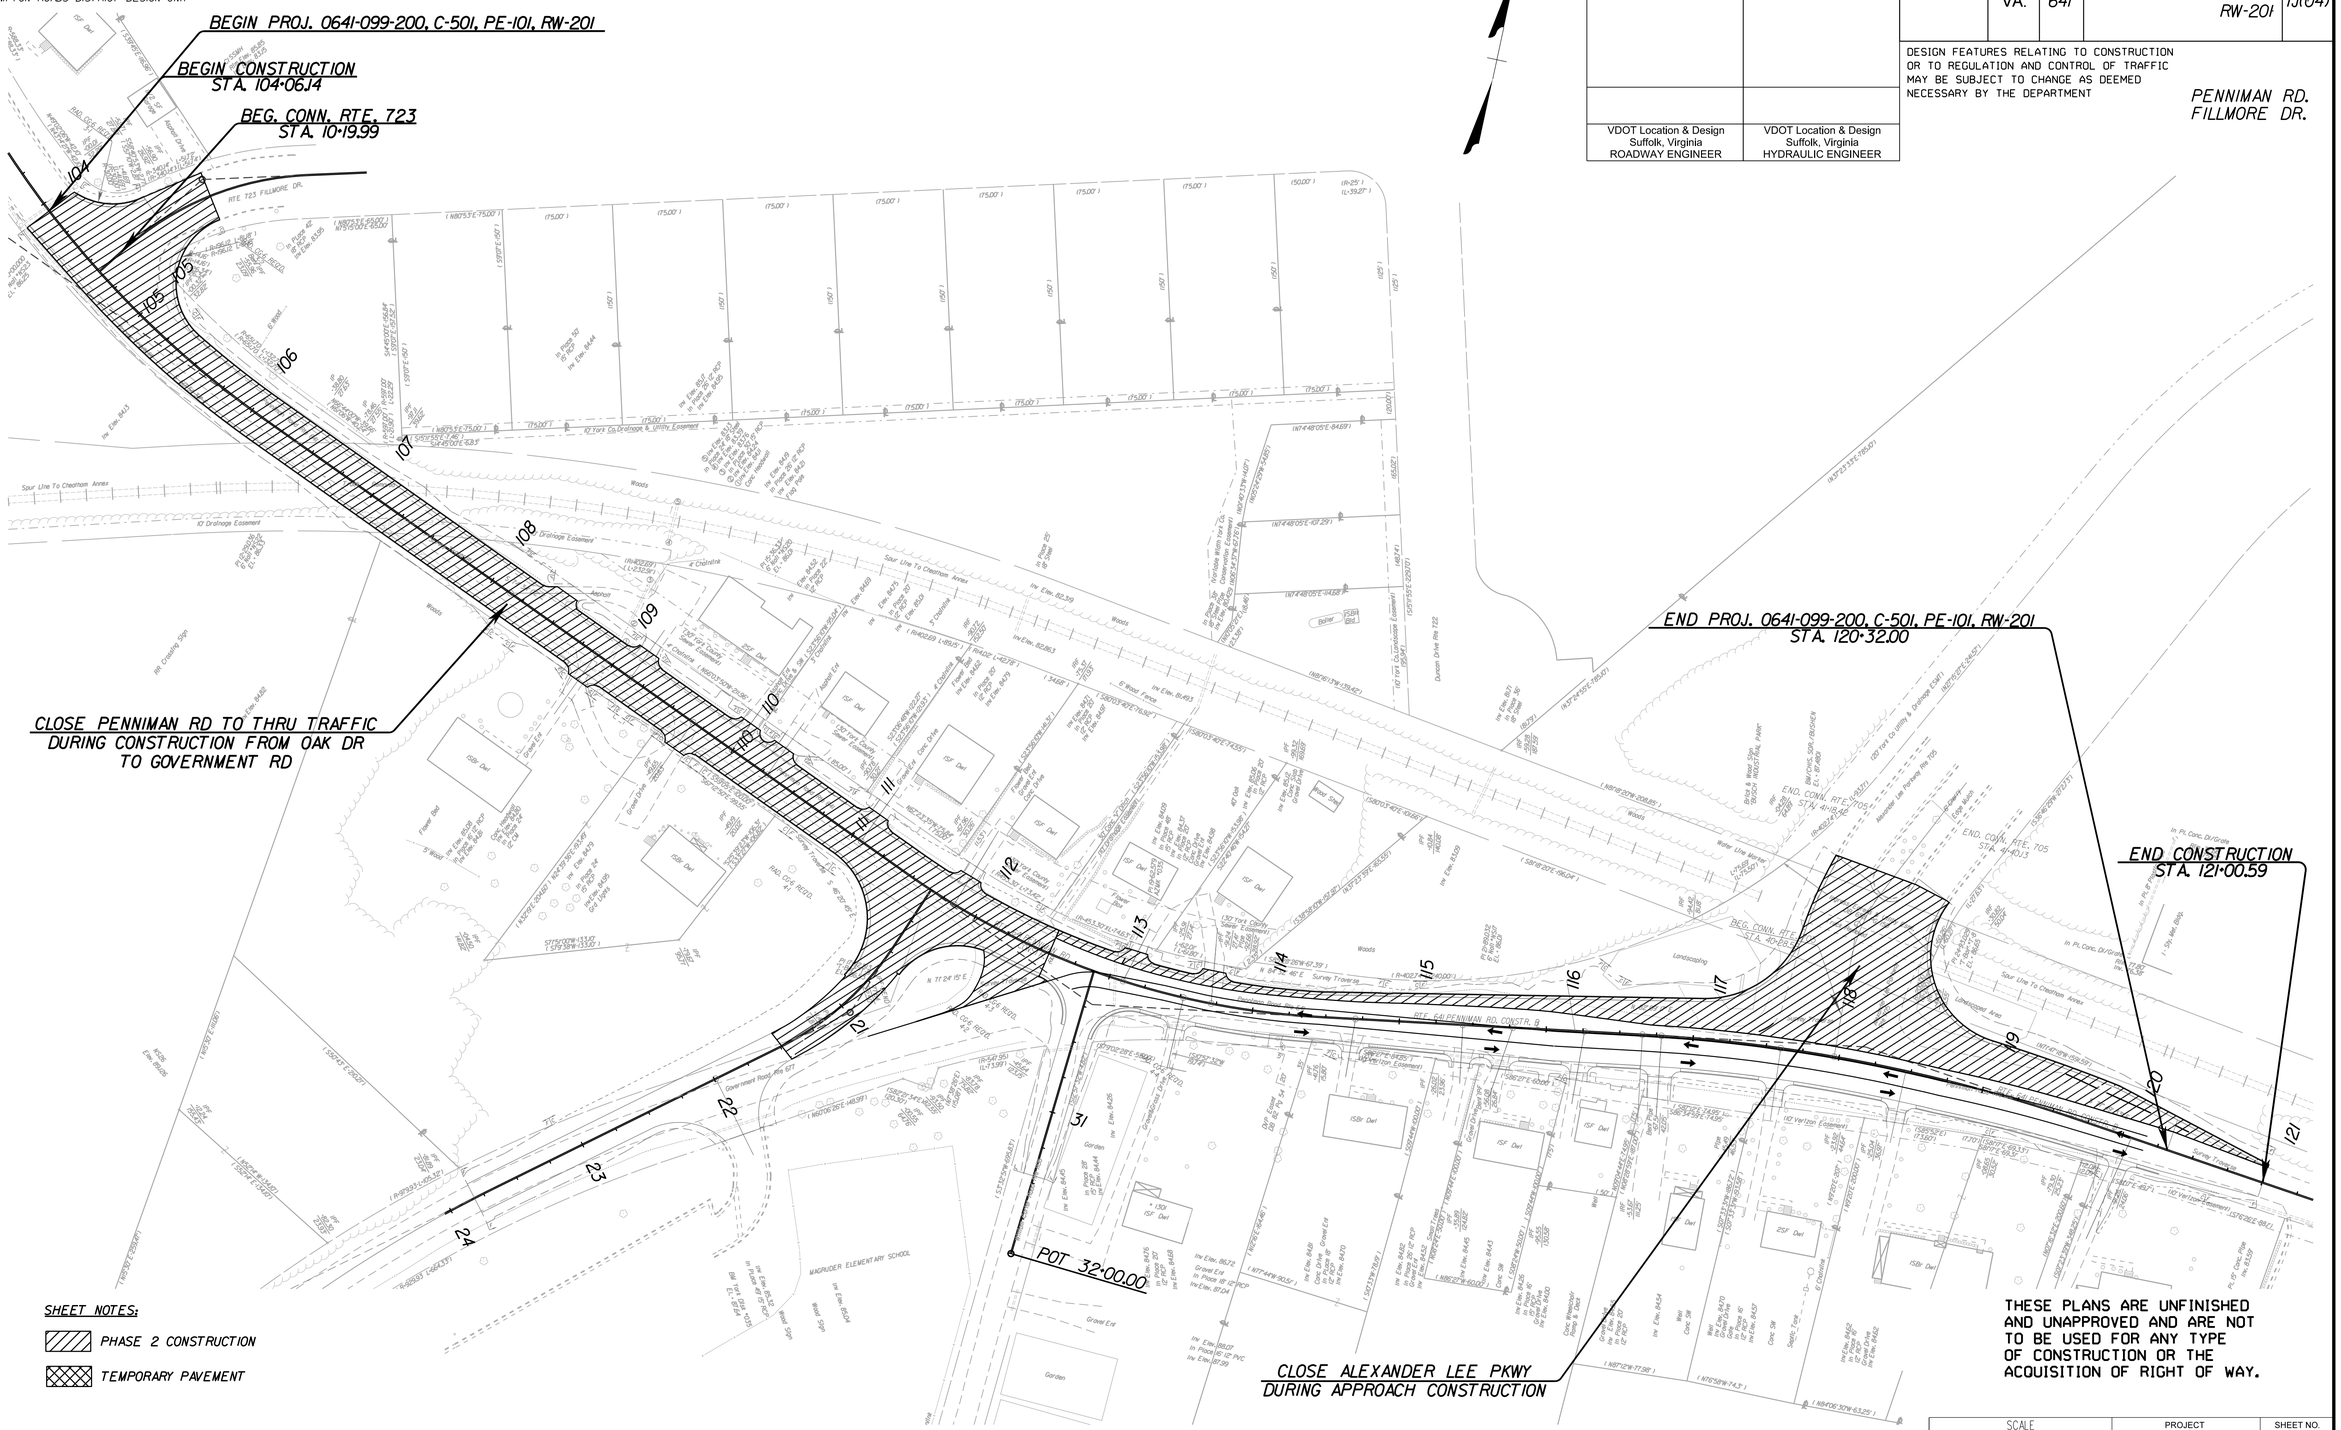

SHEET NOTES:

PHASE 2 CONSTRUCTION

TEMPORARY PAVEMENT

THESE PLANS ARE UNFINISHED AND UNAPPROVED AND ARE NOT TO BE USED FOR ANY TYPE OF CONSTRUCTION OR THE ACQUISITION OF RIGHT OF WAY.

SCALE	PROJECT	SHEET NO.
0' 50' 100'	0641-099-200	1J(04)