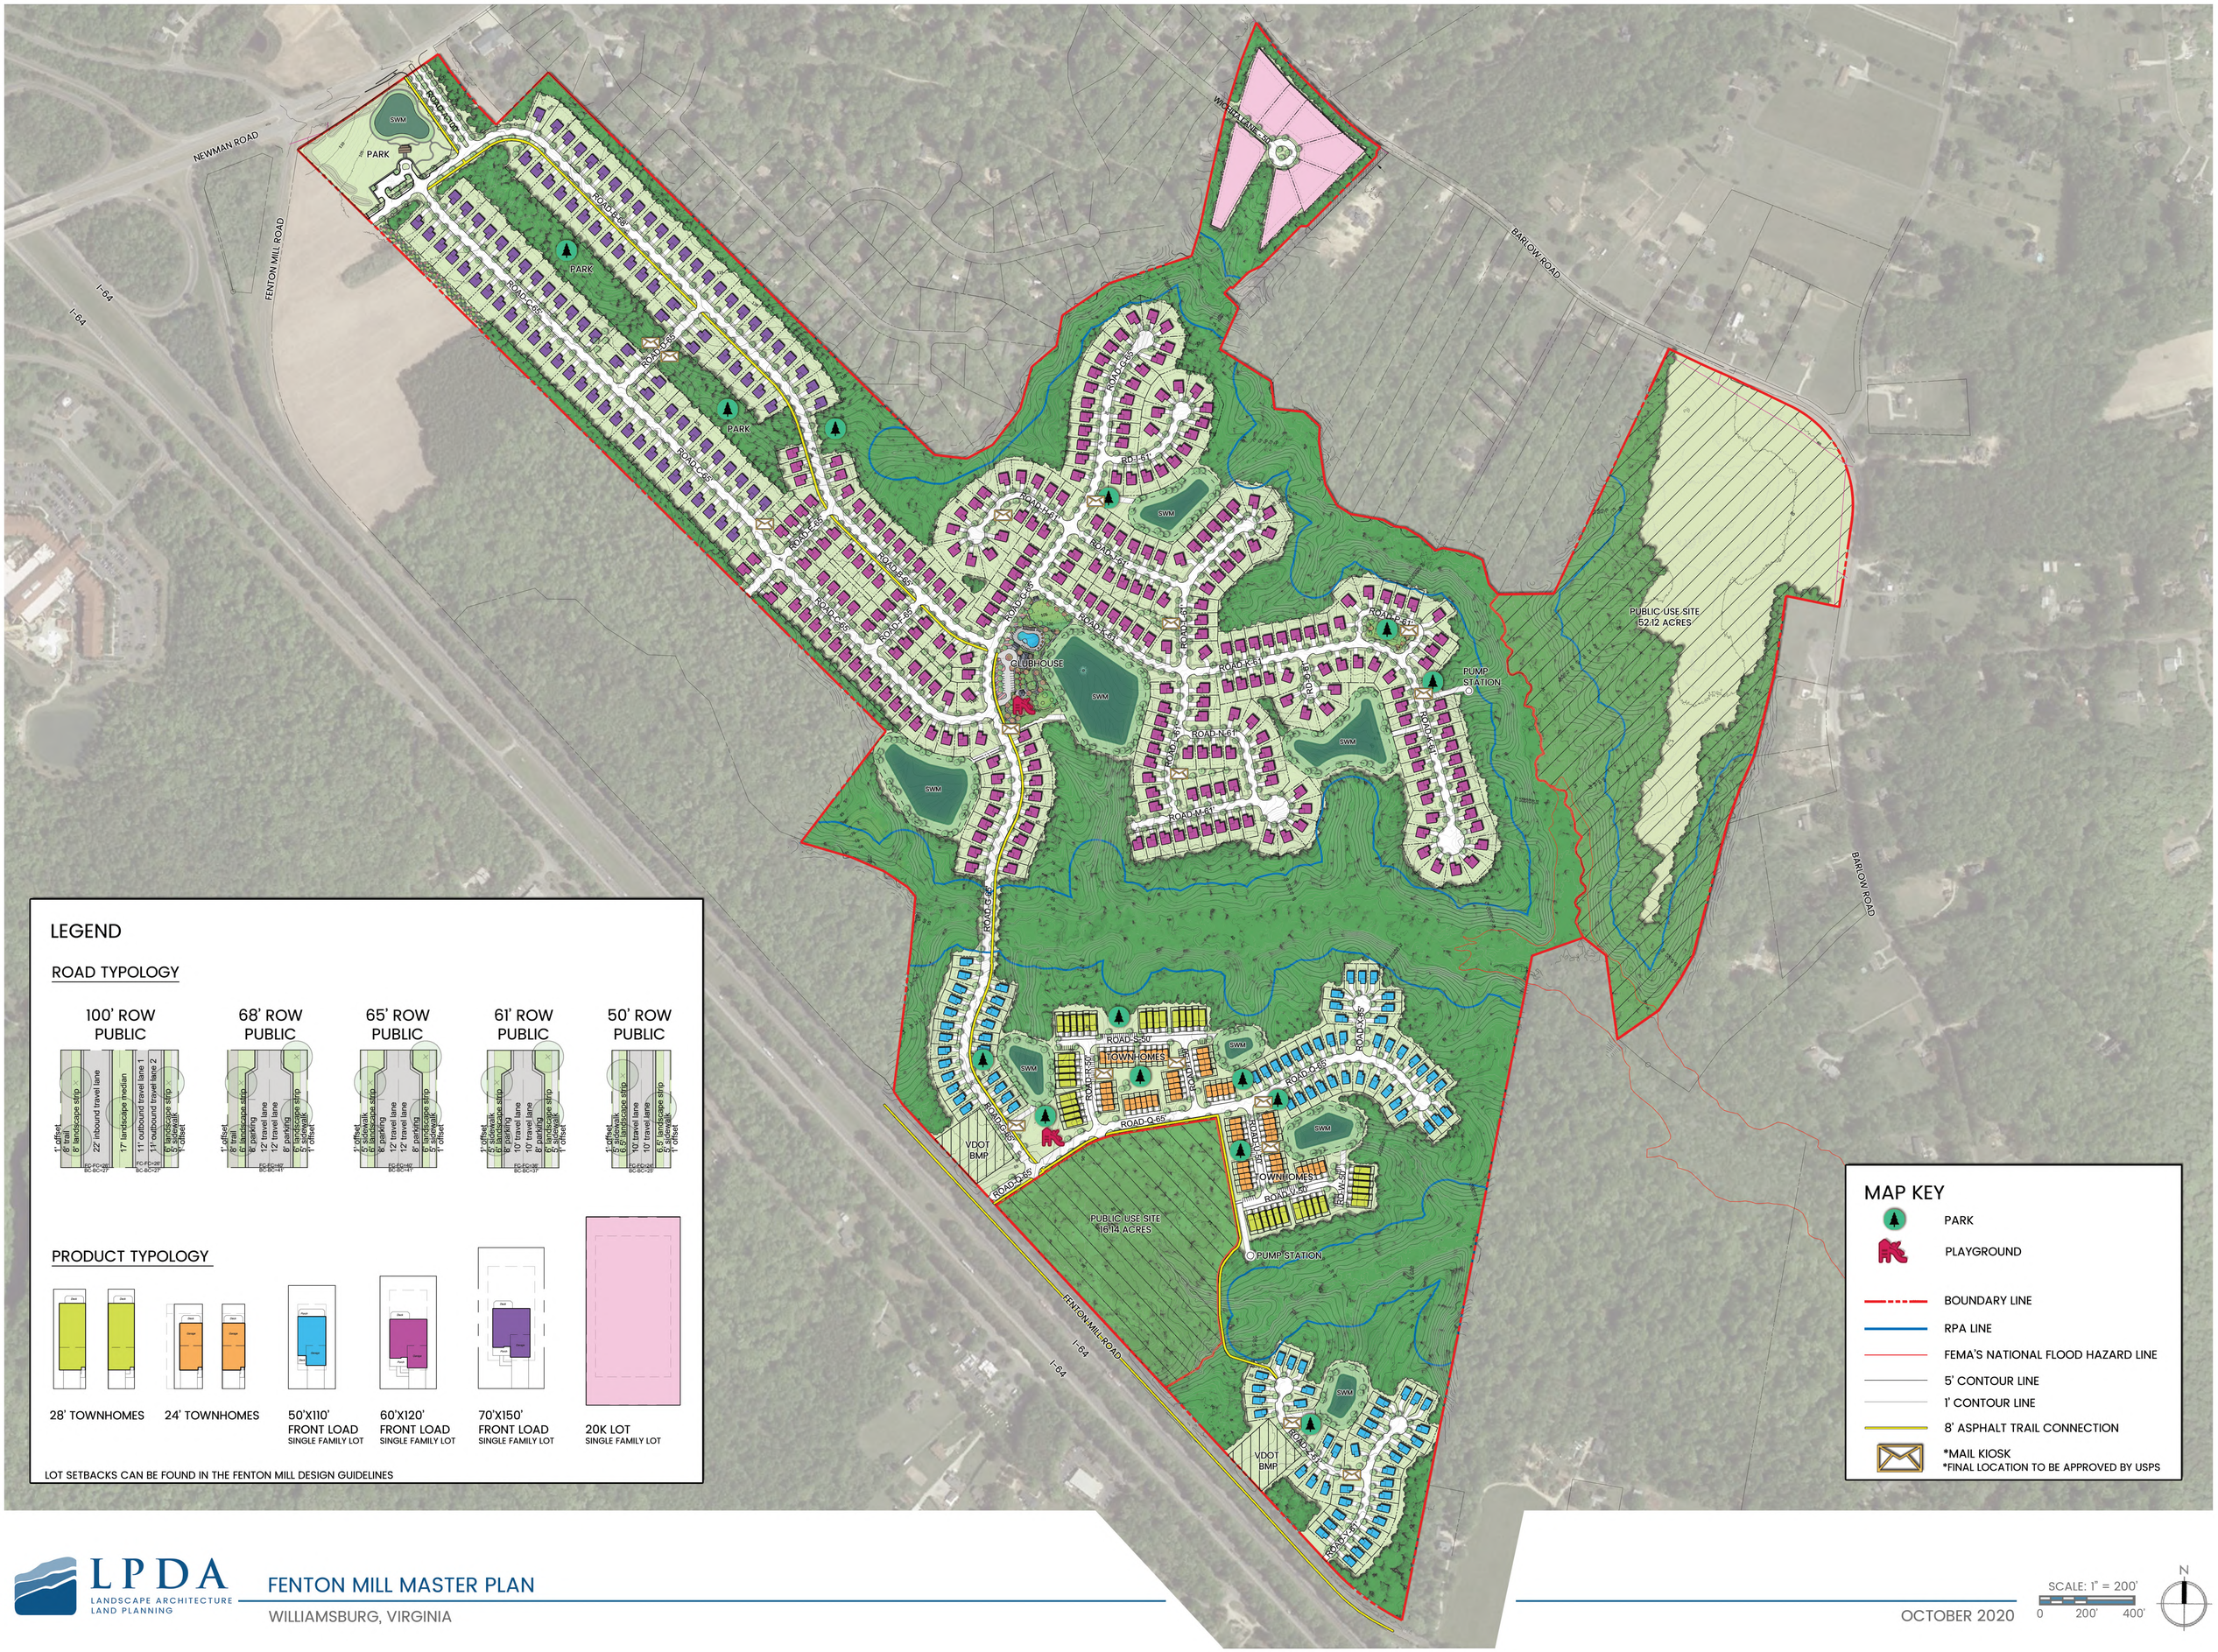

LPDA
LANDSCAPE ARCHITECTURE
LAND PLANNING

FENTON MILL MASTER PLAN

WILLIAMSBURG, VIRGINIA

OCTOBER 2020

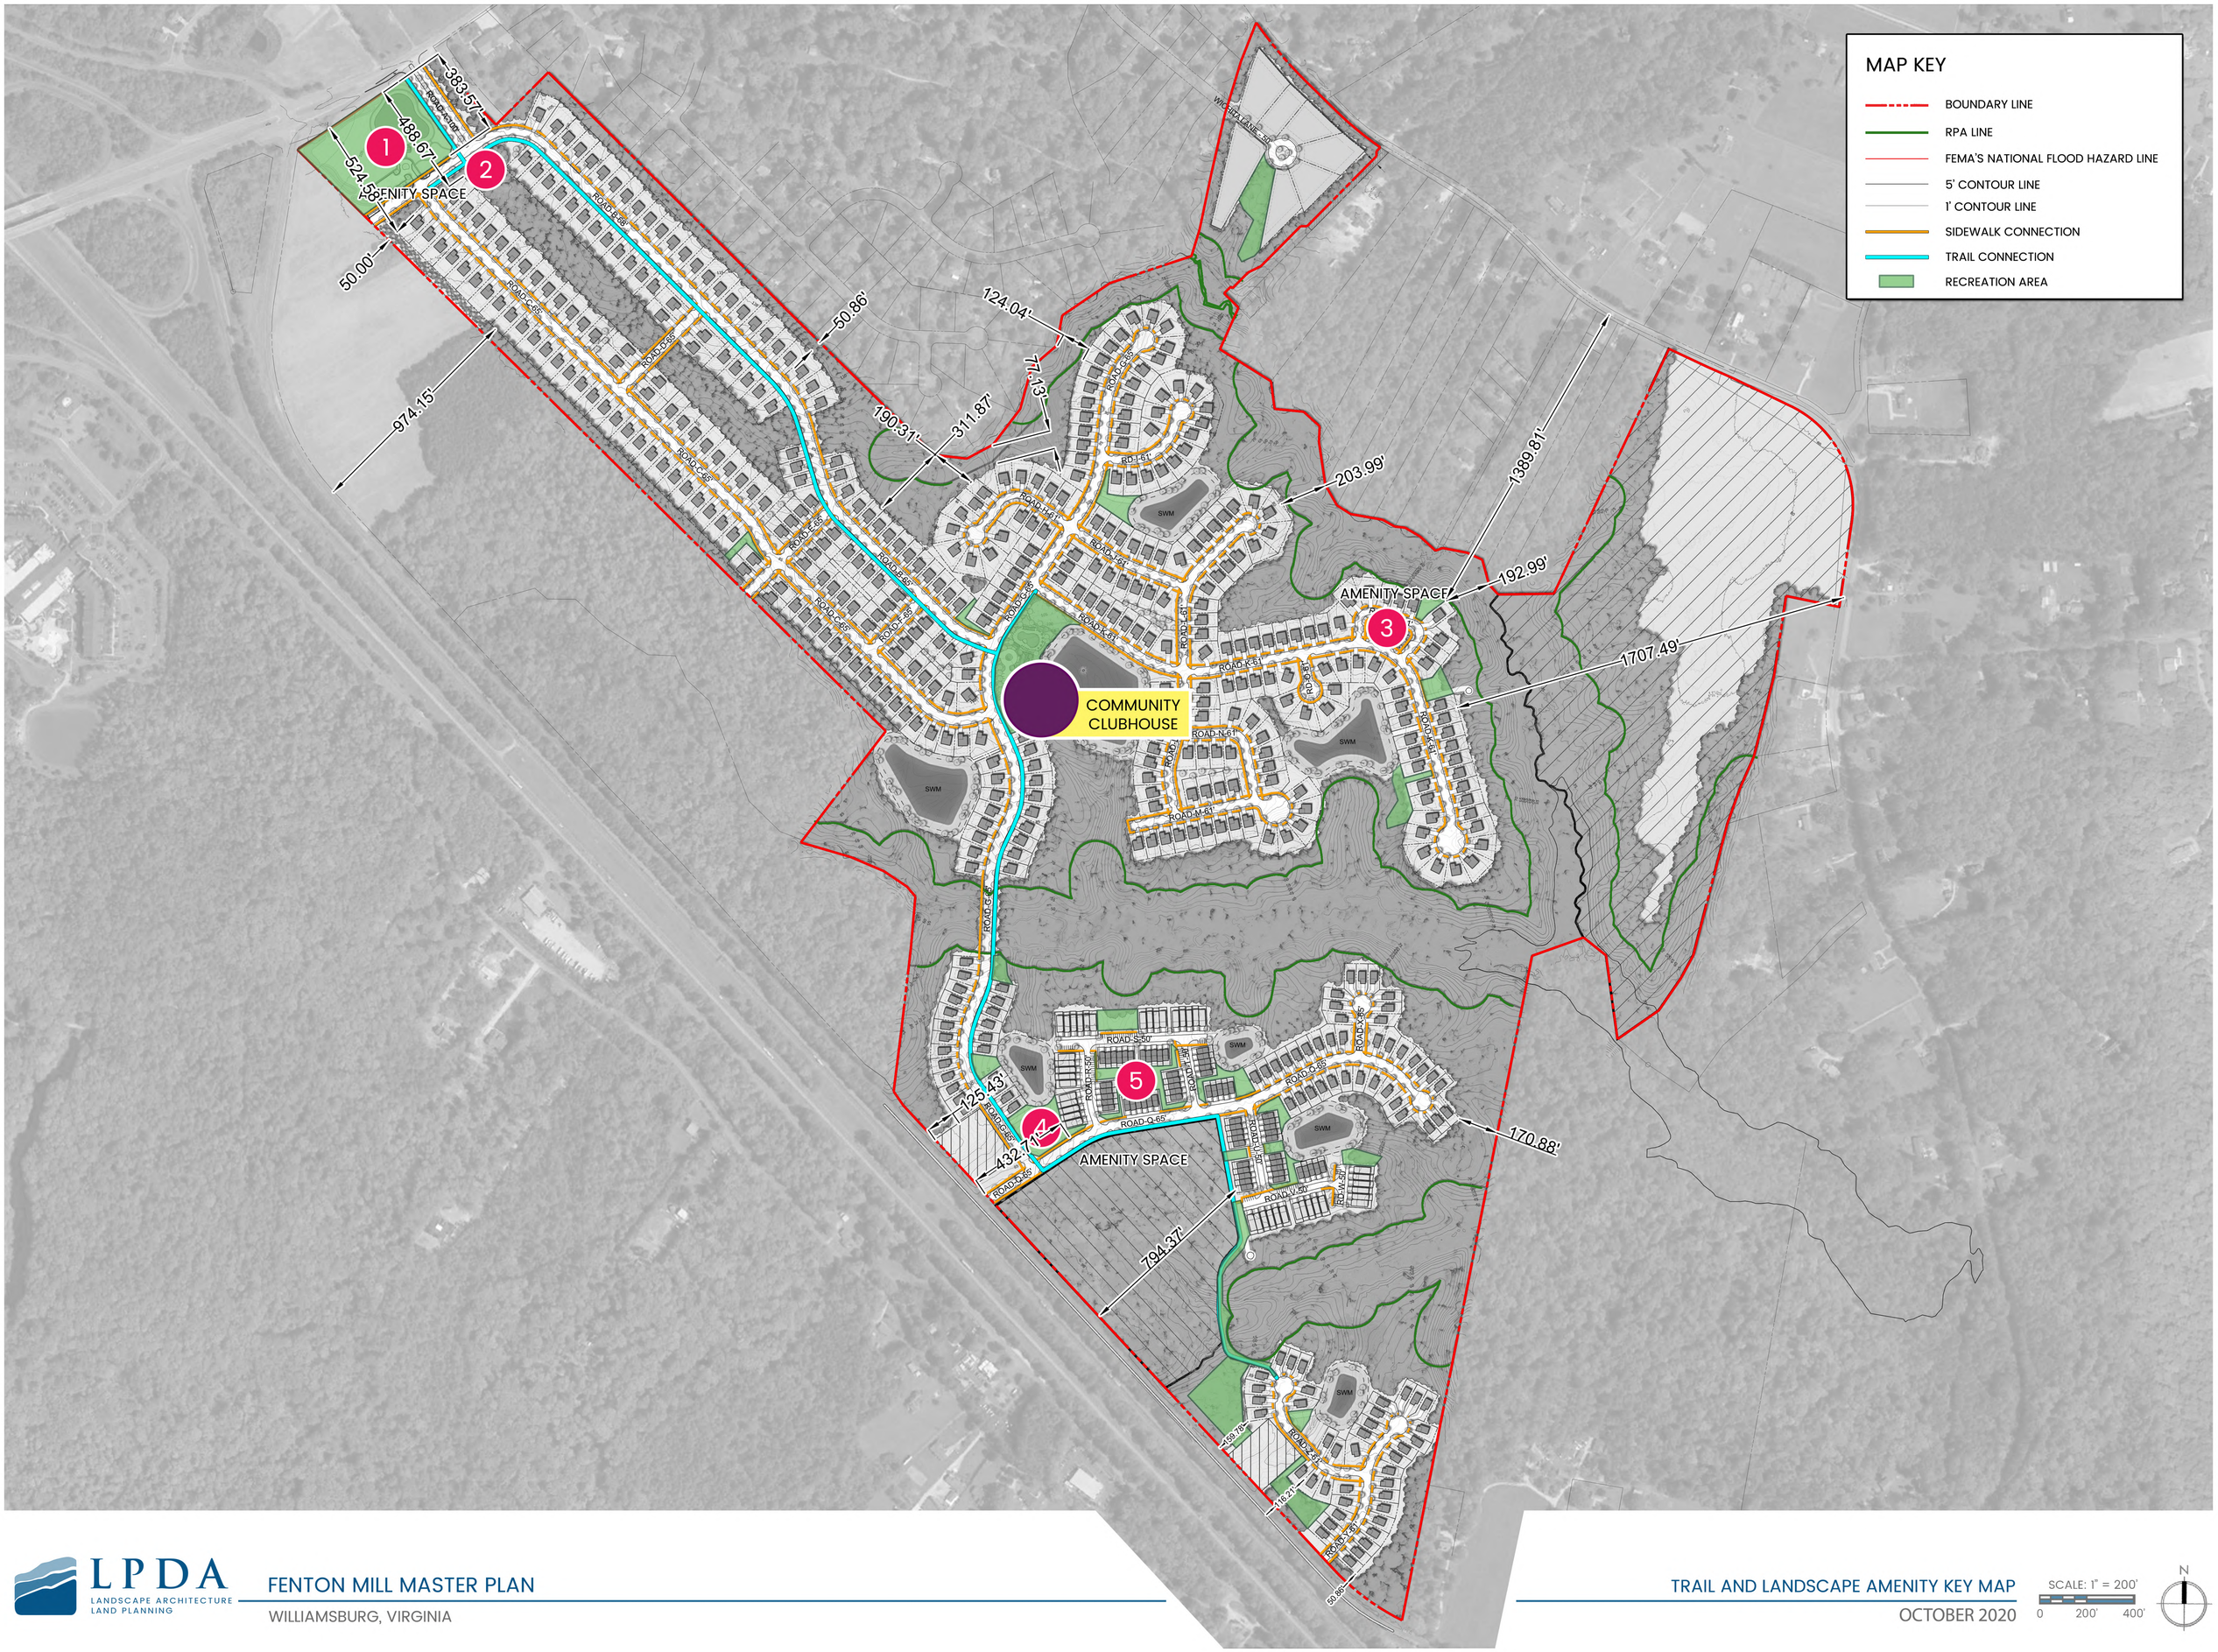

LPDA
LANDSCAPE ARCHITECTURE
LAND PLANNING

FENTON MILL MASTER PLAN

WILLIAMSBURG, VIRGINIA

TRAIL AND LANDSCAPE AMENITY KEY MAP

OCTOBER 2020

SCALE: 1" = 200'

0 200' 400'

N