ZONED: GB

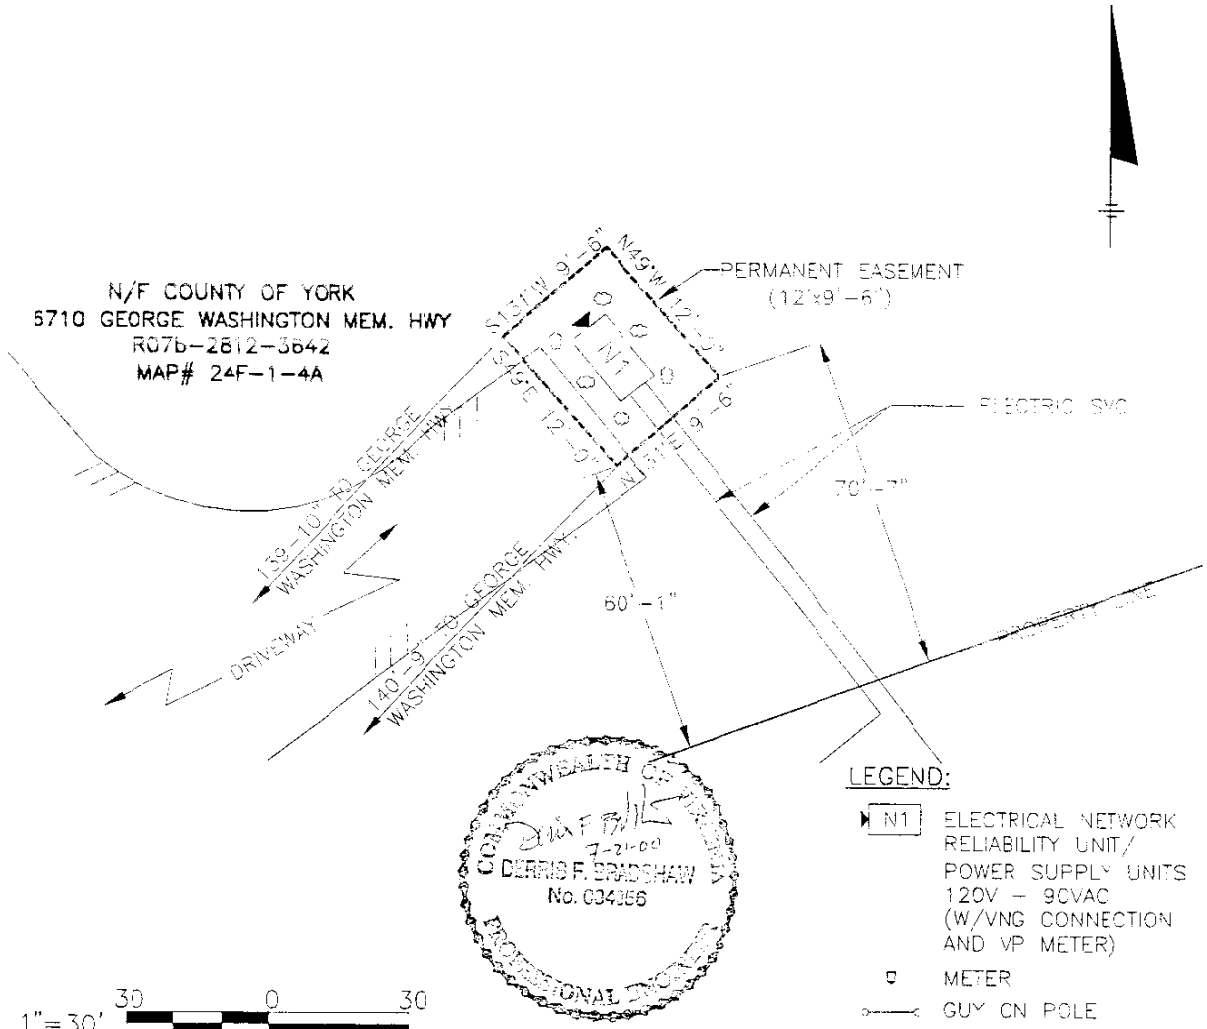

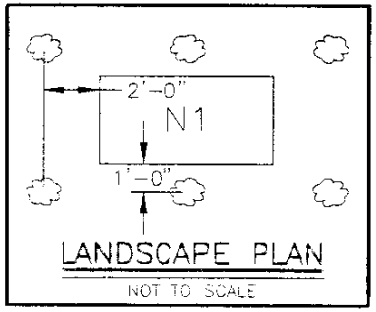

LEGEND:

- N1 — ELECTRICAL NETWORK RELIABILITY UNIT/ POWER SUPPLY UNITS 120V – 90VAC (W/VNG CONNECTION AND VP METER)
- METER
- GUY ON POLE
- EOP — EDGE OF PAVEMENT

NO.	DATE	REVISION	INIT.
2	7/10/00	REVISE PER COUNTY	
1	3/8/00	REDESIGN PER COX-DFB	
0	01/10/00	ISSUED FOR CONSTRUCTION	

PREPARED FOR:
COX COMMUNICATIONS
1828 MILITARY HWY.
CHESAPEAKE, VA. 23320
(757) 321-3984

PREPARED BY:
O'BRIEN & GERE ENGINEERS, INC.
CONTACT: FM ROWE P.E.
2809 SOUTH LYNNHAVEN ROAD
VIRGINIA BEACH, VA. 23452
PHONE 431-2966; FAX 431-9006

COX YORK COUNTY NETWORK RELIABILITY UNITS
YORK COUNTY, VIRGINIA
6710 GEORGE WASH. MEM. HWY.
LOT# 4A

DRAWN BY:	CHECKED BY:	ADC#
JNW/ARG	FMR	13-H12
RING: —	PS NO.: YC123-B	DATE: 12/8/99
PROJECT NO.: 24238-001 (6)		DWG NO.: 3078-E

I:\PROJECTS\24238\DWG\SITE-3078-E.DWG 1=1

PLOT DATE: 7/10/00 ASC

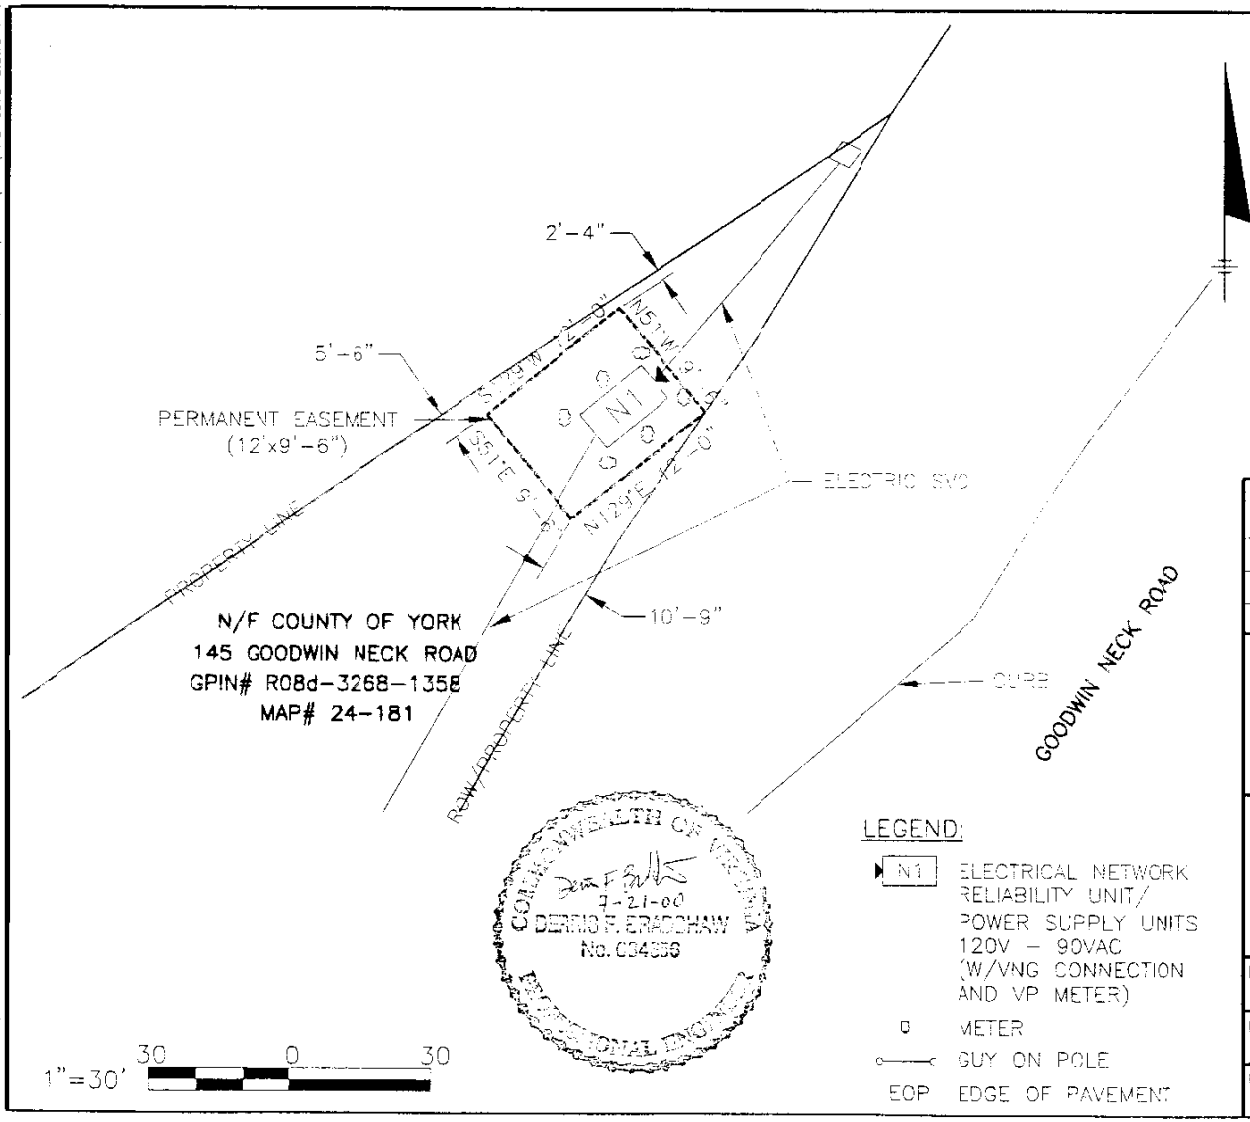

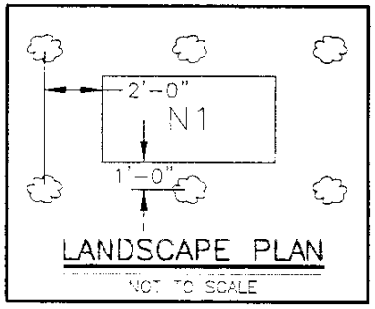

LEGEND:

- N1 — ELECTRICAL NETWORK RELIABILITY UNIT/ POWER SUPPLY UNITS 120V – 90VAC (W/VNG CONNECTION AND VP METER)
- METER
- GUY ON POLE
- EOP — EDGE OF PAVEMENT

NO.	DATE	REVISION	INIT.
3	4/26/00	REDESIGN PER COX-DFB	
2	3/7/00	REDESIGN PER COX-DFB	
1	12/14/99	REVISED LOCATION	
0	12/8/99	ISSUED FOR CONSTRUCTION	

PREPARED FOR:

COX COMMUNICATIONS
1828 MILITARY HWY.
CHESAPEAKE, VA. 23320
(757) 321-7984

PREPARED BY:

O'BRIEN & GERE ENGINEERS, INC.
CONTACT: FM ROWE P.E.
2809 SOUTH LYNNHAVEN ROAD
VIRGINIA BEACH, VA. 23452
PHONE 431-2965; FAX 431-9006

COX YORK COUNTY NETWORK RELIABILITY UNITS
YORK COUNTY, VIRGINIA
145 GOODWIN NECK ROAD
LOT# 180

DRAWN BY:	CHECKED BY:	ADC#
JNW/ARG	FMR	13-K12
RING: –	PS NO.: YC123-C	DATE: 12/8/99
PROJECT NO. 24238-001 (6)		DWG NO.: 3079-E

I:\PROJECTS\24238\DWG\SITE-3079-E.DWG 1=1

PLOT DATE: 7/13/00 ASC

ZONED: YVA

N/F COUNTY OF YORK
224 BALLARD STREET
P11a-1935-4996
MAP# 18A-1-Y
DB 554 PG 290

PERMANENT EASEMENT
(12'x9'-6")

S12°1'W 9'-6"
N59°W 9'-6"
N59°W 9'-6"
S12°1'E 9'-6"
13'-8"
26'-9"
3"
N1
B

ELECTRIC SVC

PARKING AREA

CURB

VP

PROPERTY LINE

PROPERTY LINE

BALLARD STREET

N/F SHADE ESTATE
MAP# 18A-1-B
WB 90 PG 145

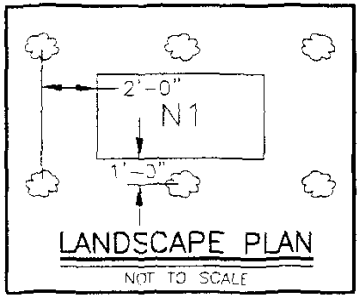

1" = 10' 10 0 10

LEGEND:

- N1 — ELECTRICAL NETWORK RELIABILITY UNIT/ POWER SUPPLY UNITS 120V - 90VAC
- BORE START
- BORE FINISH
- B — CONTAINER GAS ENCLOSURE
- METER
- GUY ON POLE
- EOP — EDGE OF PAVEMENT

COMMONWEALTH OF VIRGINIA
DENNIS F. BRADSHAW
No. 034085
PROFESSIONAL ENGINEER

NO.	DATE	REVISION	INIT.
3	7/10/00	REVISE PER COUNTY	
2	2/28/00	REVISE CONDUIT	
1	2/2/00	REDESIGNED BY COX - DFB	
0	9/24/99	ISSUED FOR CONSTRUCTION	
A	6/15/99	FOR OWNER REVIEW	

PREPARED FOR:
COX COMMUNICATIONS
1828 MILITARY HWY.
CHESAPEAKE, VA. 23320
(757) 321-7984

PREPARED BY:
O'BRIEN & GERE ENGINEERS, INC.
CONTACT: FM ROWE, P.E.
2809 SOUTH LYNNHAVEN ROAD
VIRGINIA BEACH, VA. 23452
PHONE 431-2966; FAX 431-9006

COX YORK COUNTY NETWORK RELIABILITY UNITS
YORK COUNTY, VIRGINIA
224 BALLARD STREET
LOT# Y

DRAWN BY: ARG	CHECKED BY: FMR	ADC# 13-C2
RING: -	PS NO.: YC125-B	DATE: 9/24/99
PROJECT NO.: 24238-001 (5)		DWG NO.: 3086-E

I:\PROJECTS\24238\DWG\SITE-3086-E.DWG 1=1

PLOT DATE: 7/13/00 ASC

N/F COUNTY OF YORK
CHARLES E. BROWN PARK
GPIN# N11a-0565-3100
MAP# 17-104

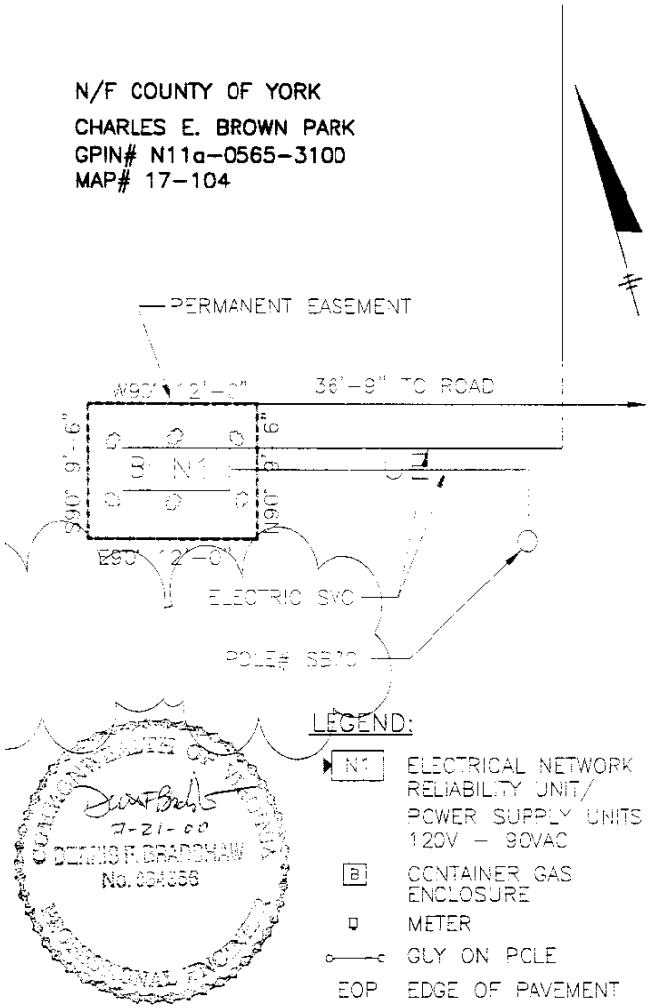

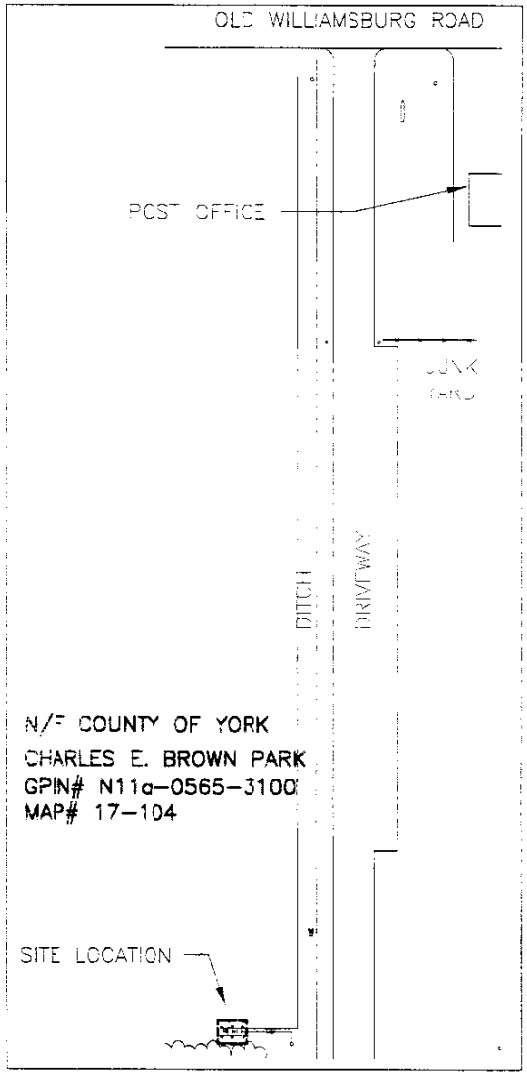

ZONED: R13

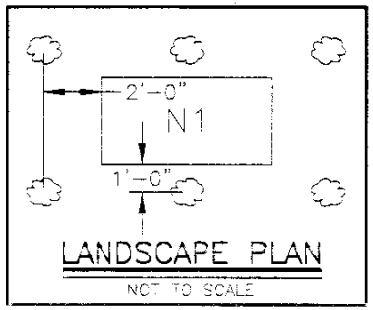

NO.	DATE	REVISION	INIT.
3	7/10/00	REVISED PER COUNTY	
2	4/25/00	REDESIGNED BY COX - DFB	
1	2/17/00	REDESIGNED BY COX - DFB	
0	9/23/99	ISSUED FOR CONSTRUCTION	

PREPARED FOR:
COX COMMUNICATIONS
1828 MILITARY HWY.
CHESAPEAKE, VA. 23320
(757) 321-7984

PREPARED BY:
O'BRIEN & GERE ENGINEERS, INC.
CONTACT: FM ROWE P.E.
2809 SOUTH LYNNHAVEN ROAD
VIRGINIA BEACH, VA. 23452
PHONE 431-2966; FAX 431-9006

COX YORK COUNTY NETWORK RELIABILITY UNITS
YORK COUNTY, VIRGINIA

CHARLES E. BROWN PARK

DRAWN BY: ARG	CHECKED BY: FMR	ADC# 12-H2
RING: -	PS NO.: YC126-A	DATE: 9/23/99
PROJECT NO.: 24238-001 (5)		DWG NO.: 3087-E

I:\PROJECTS\24238\DWG\SITE-3087-E.DWG 1=1

PLOT DATE: 7/13/00 ASC

I:\PROJECTS\24238\DWG\SITE-3022X-E.DWG 1=1

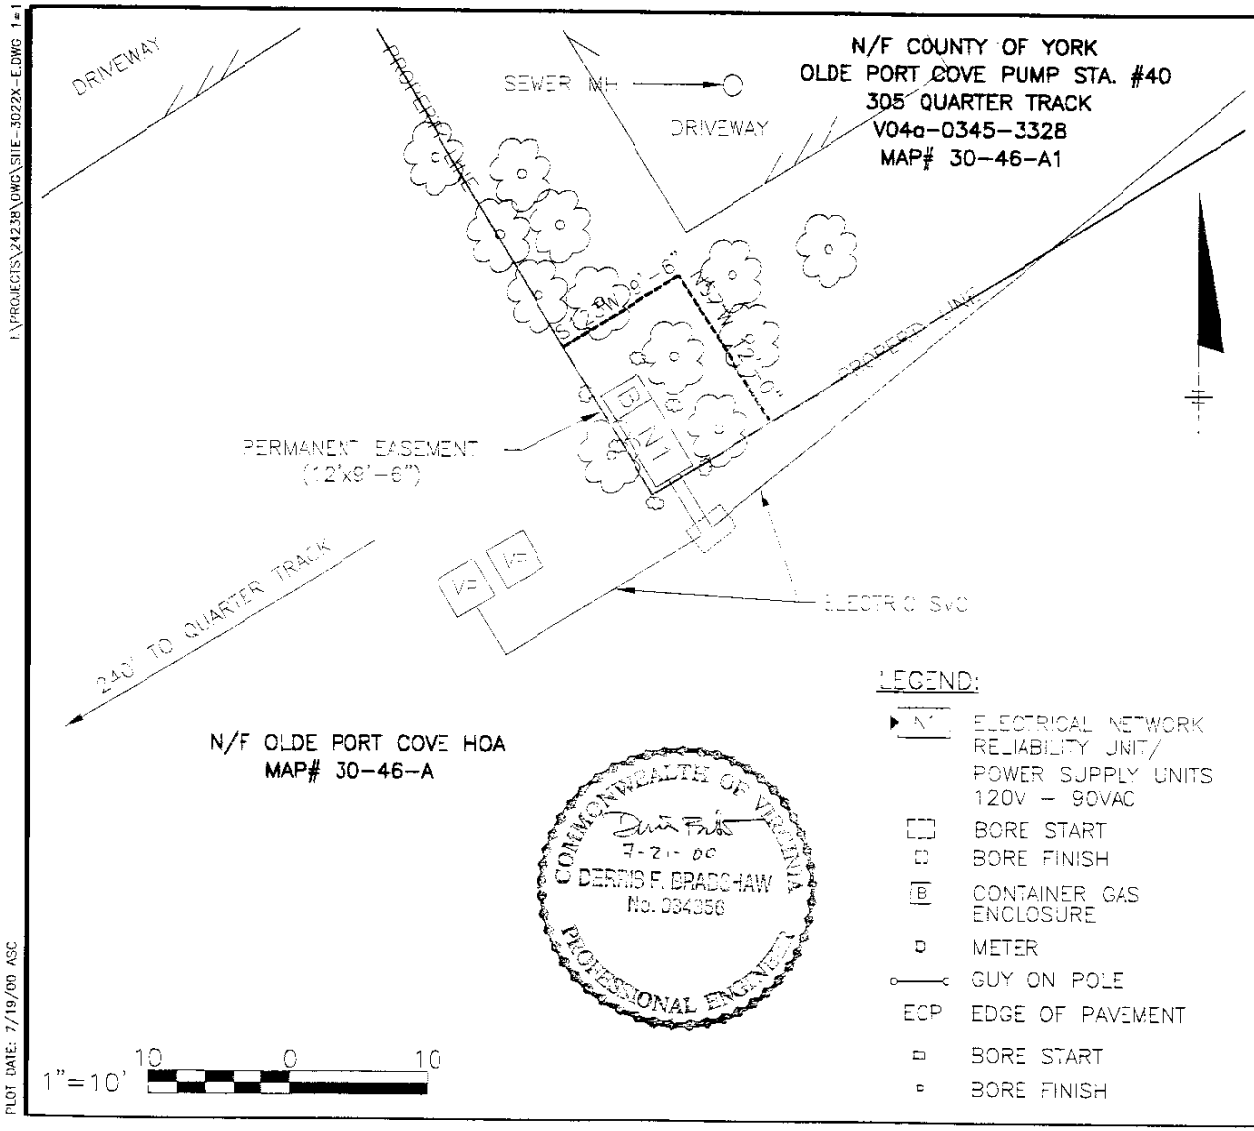

ZONED: RR

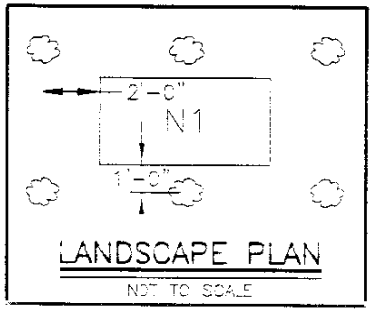

LEGEND:

- N1 — ELECTRICAL NETWORK RELIABILITY UNIT/ POWER SUPPLY UNITS 120V – 90VAC
- BORE START
- BORE FINISH
- B — CONTAINER GAS ENCLOSURE
- METER
- GUY ON POLE
- ECP — EDGE OF PAVEMENT
- BORE START
- BORE FINISH

COMMONWEALTH OF VIRGINIA
7-21-00
DERRIS F. BRADSHAW
No. 034056
PROFESSIONAL ENGINEER

NO.	DATE	REVISION	INIT.
4	7/19/00	REVISE PER COUNTY	
3	7/10/00	REVISE PER COUNTY	
2	3/30/00	REDESIGNED BY COX – DFB	
1	2/10/00	REDESIGNED BY COX – DFB	
0	2/7/00	ISSUED FOR CONSTRUCTION	

PREPARED FOR:
COX COMMUNICATIONS
1828 MILITARY HWY.
CHESAPEAKE, VA. 23320
(757) 321-7984

PREPARED BY:
O'BRIEN & GERE ENGINEERS, INC.
CONTACT: FM ROWE P.E.
2609 SOUTH LYNNHAVEN ROAD
VIRGINIA BEACH, VA. 23452
PHONE 431-2966; FAX 431-9006

COX YORK COUNTY NETWORK RELIABILITY UNITS
YORK COUNTY, VIRGINIA
305 QUARTER TRACK
LOT# A1

DRAWN BY: ARG/DFB	CHECKED BY: FMR	ADC# 18-H8
RING: –	PS NO.: YC109-E	DATE 2/7/00
PROJECT NO.: 24238-001 (2)		DWG NO.: 3022X-E

PLOT DATE: 7/19/00 ASC

ZONED: R13

N/F COUNTY OF YORK
100 LONG GREEN BLVD
T03c-18281424
MAP# 37-50-A
DB 946 PG 19

COMMONWEALTH OF VIRGINIA
DERRIS F. BRADSHAW
No. 034056
PROFESSIONAL ENGINEER

ELECTRIC SVC

S131°W 12'-0"
N49°W 9'-6"
N131°E 12'-0"
S49°E 9'-6"
N1

BELL CABINET

PERMANENT EASEMENT
(12x9'-6")

105'-0"

COX PEDESTAL

CURB

171'-6"

PROPERTY LINE

SIDEWALK

ROW/PROPERTY LINE

HAMPTON HWY

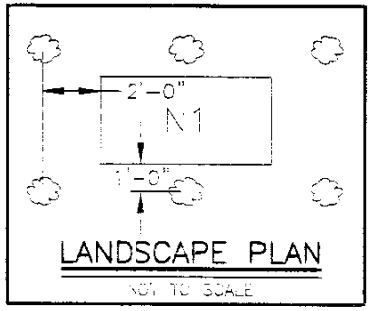

1"=10' 10 0 10

LEGEND:

- N1 ELECTRICAL NETWORK RELIABILITY UNIT/ POWER SUPPLY UNITS 120V - 90VAC (W/VNG CONNECTION AND VP METER)
- METER
- GUY ON POLE
- EOP EDGE OF PAVEMENT

NO.	DATE	REVISION	N.T.
0	2/29/00	ISSUED FOR CONSTRUCTION	

PREPARED FOR:
COX COMMUNICATIONS
1828 MILITARY HWY.
CHESAPEAKE, VA. 23320
(757) 321-7984

PREPARED BY:
O'BRIEN & GERE ENGINEERS, INC.
CONTACT: FM ROWE P.E.
2809 SOUTH LYNNHAVEN ROAD
VIRGINIA BEACH, VA. 23452
PHONE 431-2966; FAX 431-9006

COX YORK COUNTY NETWORK RELIABILITY UNITS
YORK COUNTY, VIRGINIA
100 LONG GREEN BLVD
LOT# 37(50)

DRAWN BY: DFB/ARG	CHECKED BY: FMR	ADC# 18-D11
RING: –	PS NO.: YC106-D	DATE: 2/29/00
PROJECT NO.: 24238-001 (1)		DWG NO.: 3018-X-E

PLOT DATE: 7/11/00 ASC
F:\PROJECTS\24238\DWG\SITE-3018-X-E.DWG 1=1

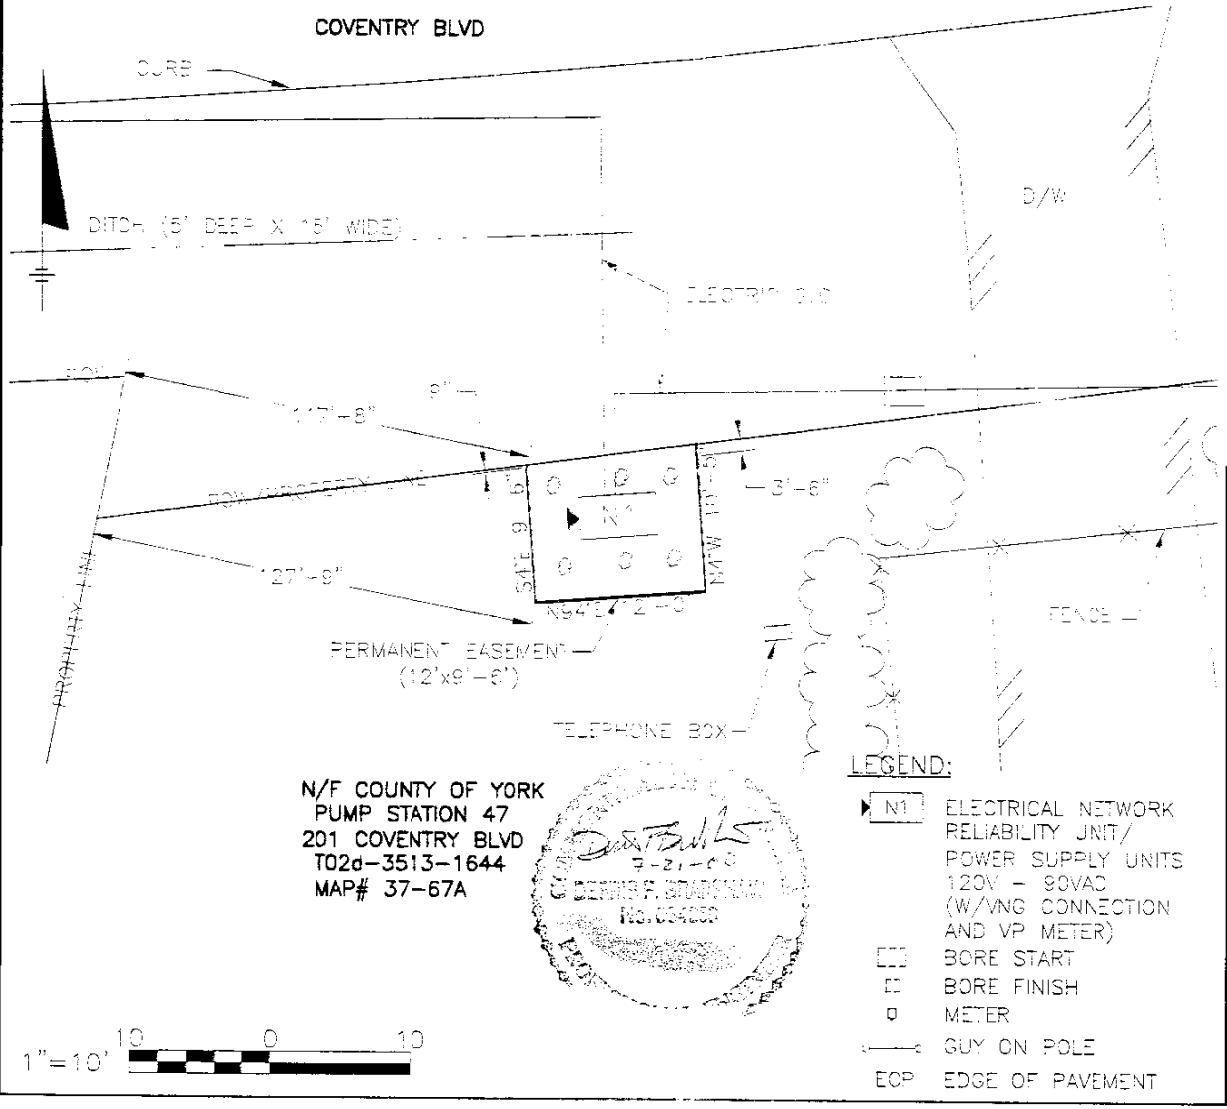

ZONED: PD

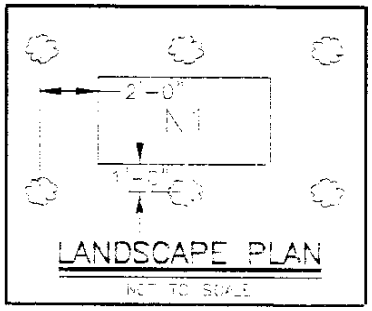

NO.	DATE	REVISION	INIT.
3	7/19/00	REVISE PER COUNTY	
2	7/10/00	REVISE PER COUNTY	
1	12/13/99	REDESIGN VA POWER PER COX-LW	
0	7/9/99	ISSUED FOR CONSTRUCTION	

PREPARED FOR:

COX COMMUNICATIONS
1828 MILITARY HWY.
CHESAPEAKE, VA. 23320
(757) 321-7984

PREPARED BY:

O'BRIEN & GERE ENGINEERS, INC.
CONTACT: FM ROWE P.E.
2809 SOUTH LYNNHAVEN ROAD
VIRGINIA BEACH, VA. 23452
PHONE 431-2966, FAX 431-9006

COX YORK COUNTY NETWORK RELIABILITY UNITS
YORK COUNTY, VIRGINIA
999 COVENTRY BLVD.
LOT# 37-67A

DRAWN BY: ARG	CHECKED BY: FMR	ADC# 18-D13
RING: A	PS NO: YC105-A	DATE: 7/6/99
PROJECT NO.: 24238-001 (1)		DWG NO.: 3013-E

I:\PROJECTS\24238\DWG\SITE-3013.DWG 1=1

PLOT DATE: 7/19/00 ASC