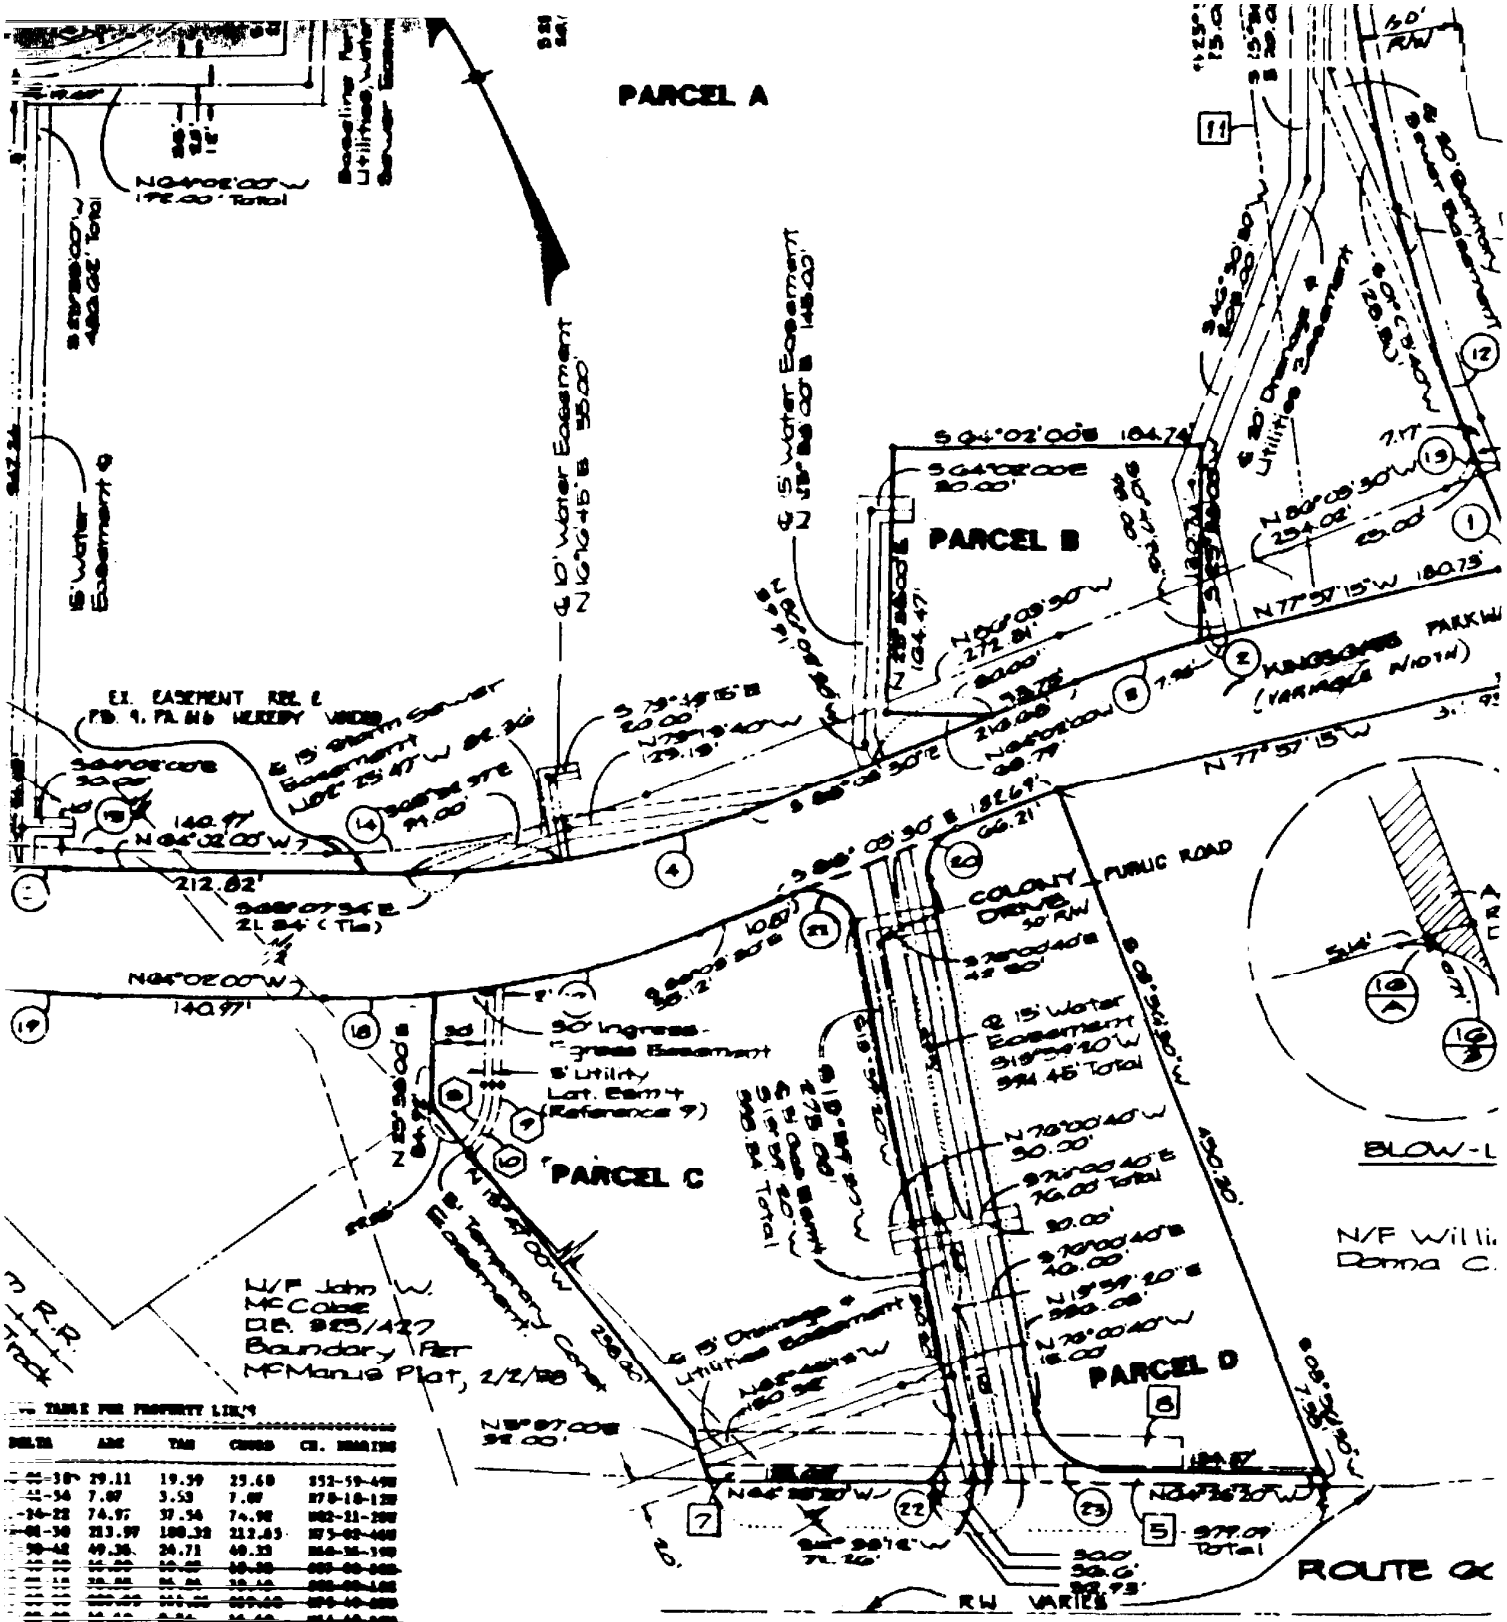

TABLE FOR PROPERTY LINES

DELTA	ARC	TAN	CHORD	CH. BEARING
[illegible]	29.11	19.59	25.68	S52-59-49W
[illegible]	7.07	3.53	7.07	S78-18-12W
[illegible]	74.97	37.56	74.92	N82-21-20W
[illegible]	213.97	108.32	212.63	N75-03-46W
[illegible]	49.36	24.71	48.33	N66-36-19W
[illegible]	[illegible]	[illegible]	[illegible]	[illegible]
[illegible]	[illegible]	[illegible]	[illegible]	[illegible]
[illegible]	[illegible]	[illegible]	[illegible]	[illegible]
[illegible]	[illegible]	[illegible]	[illegible]	[illegible]
[illegible]	[illegible]	[illegible]	[illegible]	[illegible]
[illegible]	[illegible]	[illegible]	[illegible]	[illegible]
[illegible]-19-48	364.23	207.60	350.92	S26-04-39W
[illegible]-20-14	133.59	68.87	133.38	N87-10-37W
[illegible]	39.27	25.00	35.36	S60-56-30E
[illegible]-01-30	202.46	102.40	201.20	N75-03-45W
[illegible]-31-36	70.40	35.30	70.39	S50-46-11W
[illegible]-23-45	20.59	17.[illegible]	20.22	N37-[illegible]-25W
[illegible]-22-31	169.12	85.09	168.59	S78-12-04E
[illegible]-10-39	67.92	33.99	67.80	N67-11-20W
[illegible]-30-28	70.26	35.19	70.19	N59-46-45W
[illegible]-50-10	37.68	22.64	34.70	N53-50-25E
[illegible]-02-50	47.15	25.20	41.38	N36-02-05E
[illegible]-50-36	46.91	22.79	40.27	S44-54-38W
[illegible]-23-40	30.86	15.89	54.37	S23-13-29W
[illegible]-11-06	5.30	2.47	5.28	S70-21-42E
[illegible] 39	[illegible]	[illegible]	[illegible]	[illegible]

CURVE TABLE FOR EASEMENTS (1)

NO.	RADIUS	DELTA	ARC	TAN	CHORD	CH. BEARING
1	160.00	17-47-00	49.66	25.00	49.45	N87-05-30W
2	117.00	52-12-00	106.59	57.32	[illegible]	N52-04-00W
3	110.00	45-45-00	94.22	49.78	[illegible]	S40-50-30W
4	100.00	47-07-24	84.71	44.92	[illegible]	N84-43-18W
5	[illegible]	[illegible]	[illegible]	[illegible]	[illegible]	[illegible]
6	[illegible]	[illegible]	[illegible]	[illegible]	[illegible]	[illegible]
7	[illegible]	[illegible]	[illegible]	[illegible]	[illegible]	[illegible]
8	61.50	35-03-25	37.57	19.25	[illegible]	S43-29-43W
9	71.50	37-12-10	46.79	24.20	[illegible]	N44-34-19W
10	66.50	36-13-02	42.29	21.88	[illegible]	N44-04-30W

REFERENCES

1. PAULINE S. LANDON LIFE ESTATE TO W.L.A.
2. W.L.A. TO KMART D.B. 300 PG.647
3. DAIL TO KMART D.B.300 PG. 649
4. SCHUTIE TO W.L.A. (DEED RELEASE) D.B.[illegible]
5. EASEMENT AGREEMENT B/TWEEN KMART & W.L.A
6. F.B. RECORDING F.B.09/616 - RECORDED [illegible] ALL DEEDS RECORDED ON DEC.1,1983
7. D.B.236 PG.183,124/482,262/735,277/118,1[illegible] & CROSS MAP "PROPERTY LINE & TOPOGRAPHIC PROPERTY OF WILLIAMSBURG LAND ASSOCIATES
8. SUBDIVISION OF PROPERTY OF KMART CORP. [illegible]
9. PLAT SHOWING VARIOUS EASEMENTS FOR PARCE[illegible] THE PROPERTY OF "COLONIAL PROPERTIES LD[illegible] BY BOSSERT & DAVIS ,JULY,1984