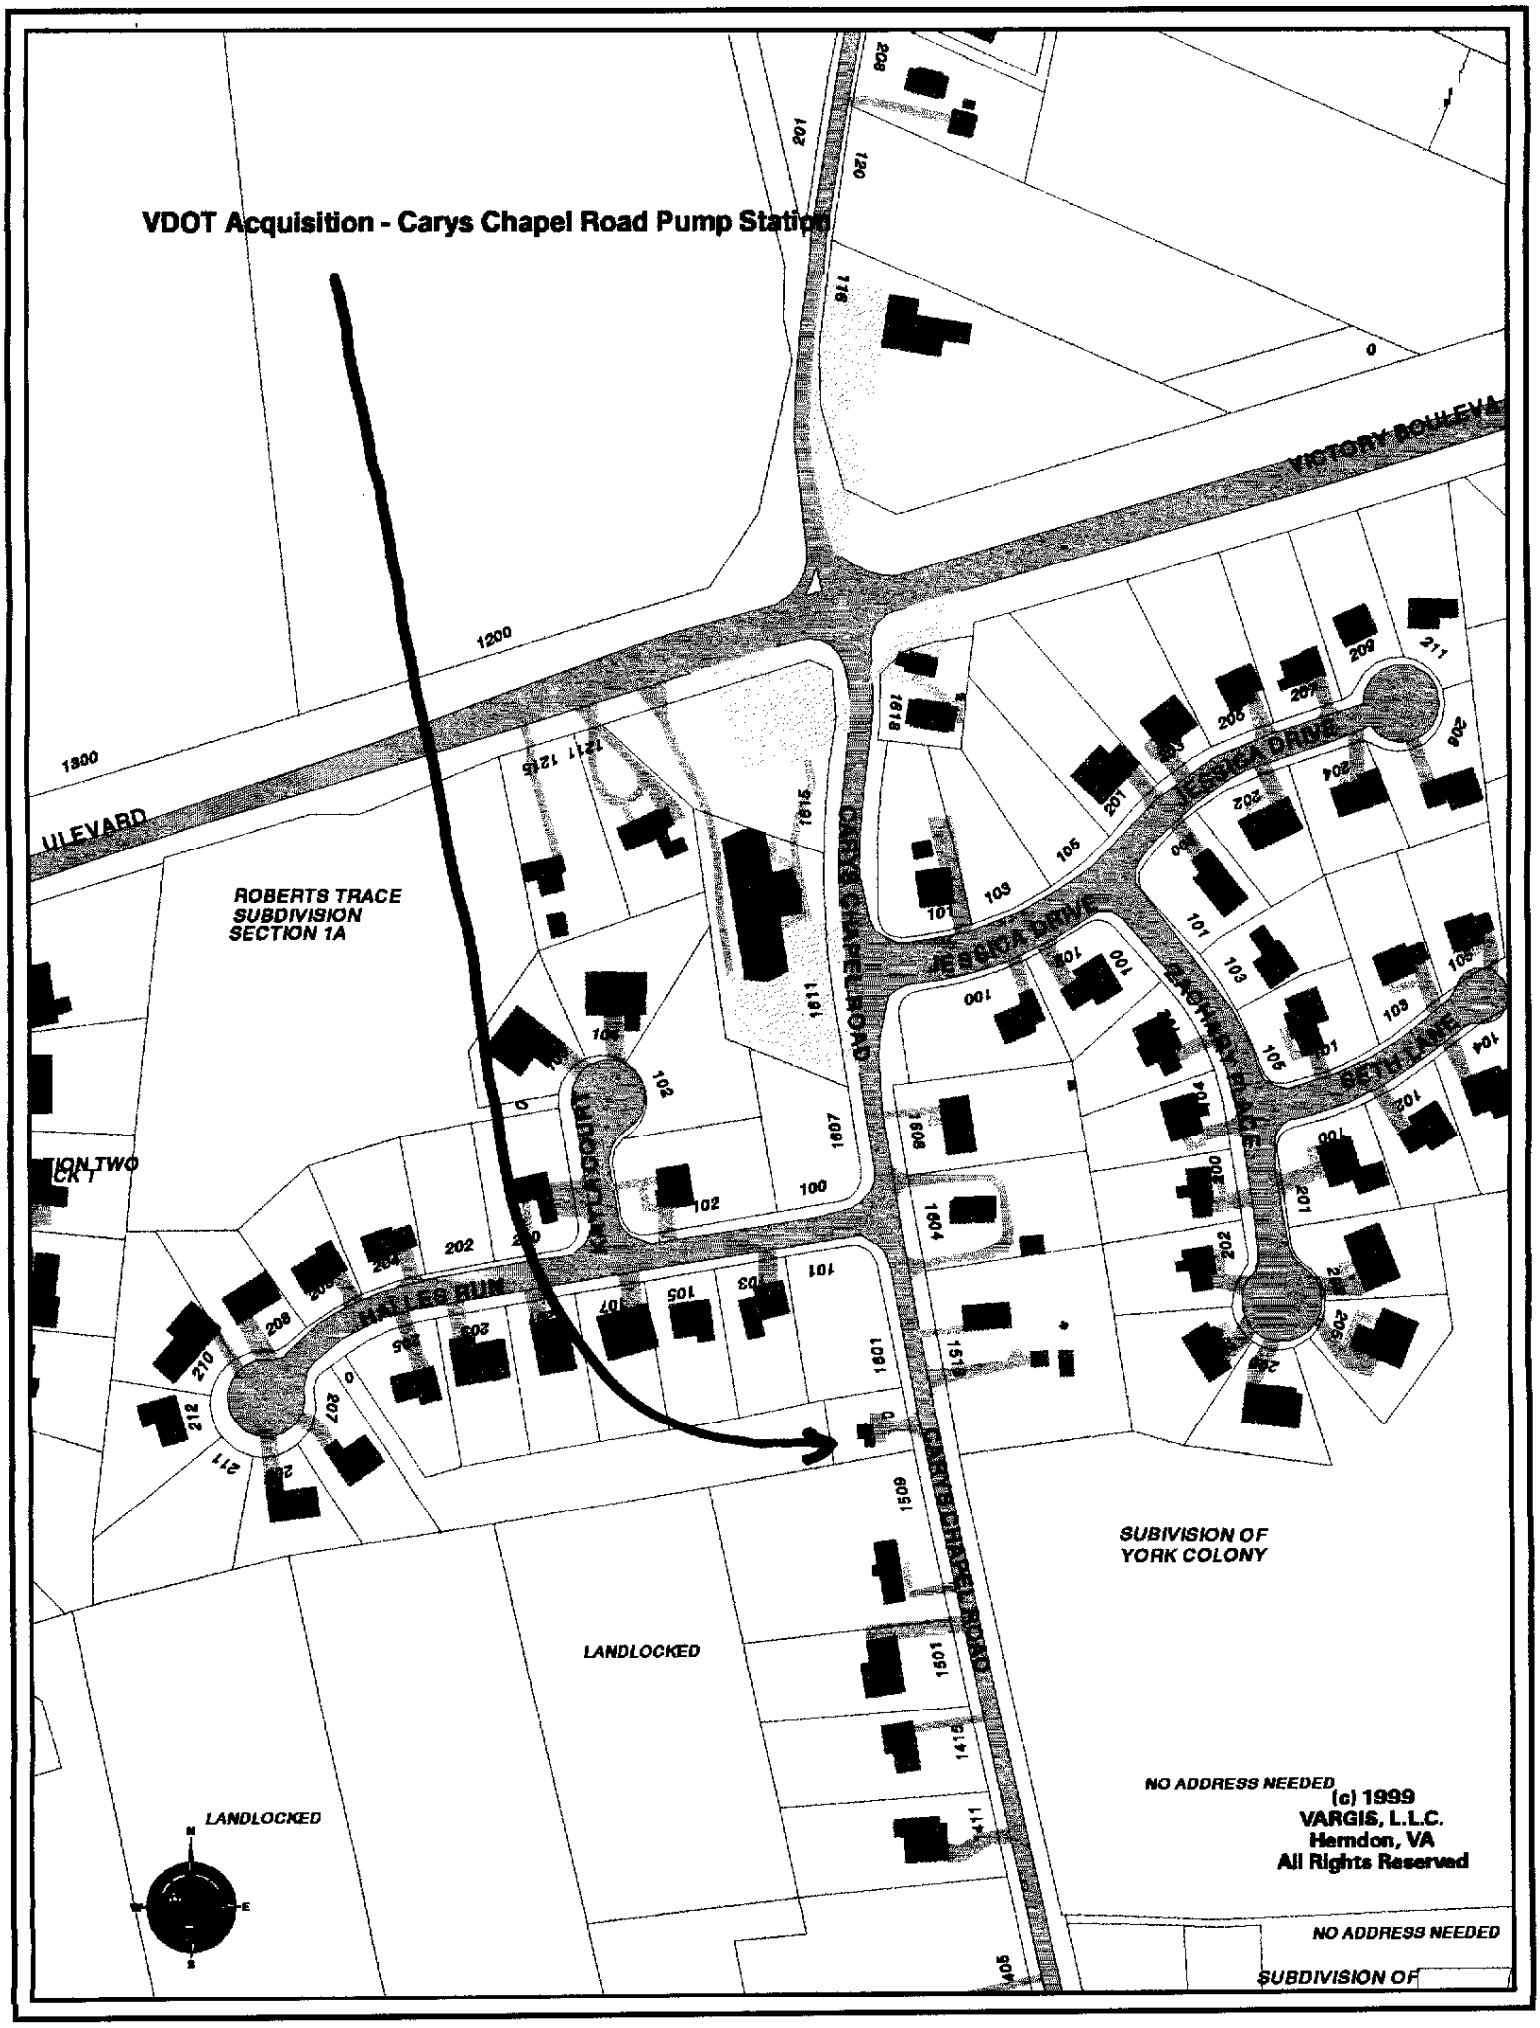
VDOT Acquisition - Carys Chapel Road Pump Station
VICTORY BOULEVARD
CARYS CHAPEL ROAD
JESSICA DRIVE
SETH LANE
HALLS RUN
ROBERTS TRACE
SUBDIVISION
SECTION 1A
SUBIVISION OF
YORK COLONY
LANDLOCKED
LANDLOCKED
NO ADDRESS NEEDED
NO ADDRESS NEEDED
SUBDIVISION OF
(c) 1999
VARGIS, L.L.C.
Herndon, VA
All Rights Reserved

Hampton, Va. 23661

er Lines are Property of ___Newport News Waterworks

2600 Washington Ave.

Newport News, Va. 23607

vity & Sewer are Property of ___York County

201 Goodwin Neck Road

Yorktown, Va. 23690-0532

BEG. PROJ: 0782-099-188, C-501

STA. 26+70.023

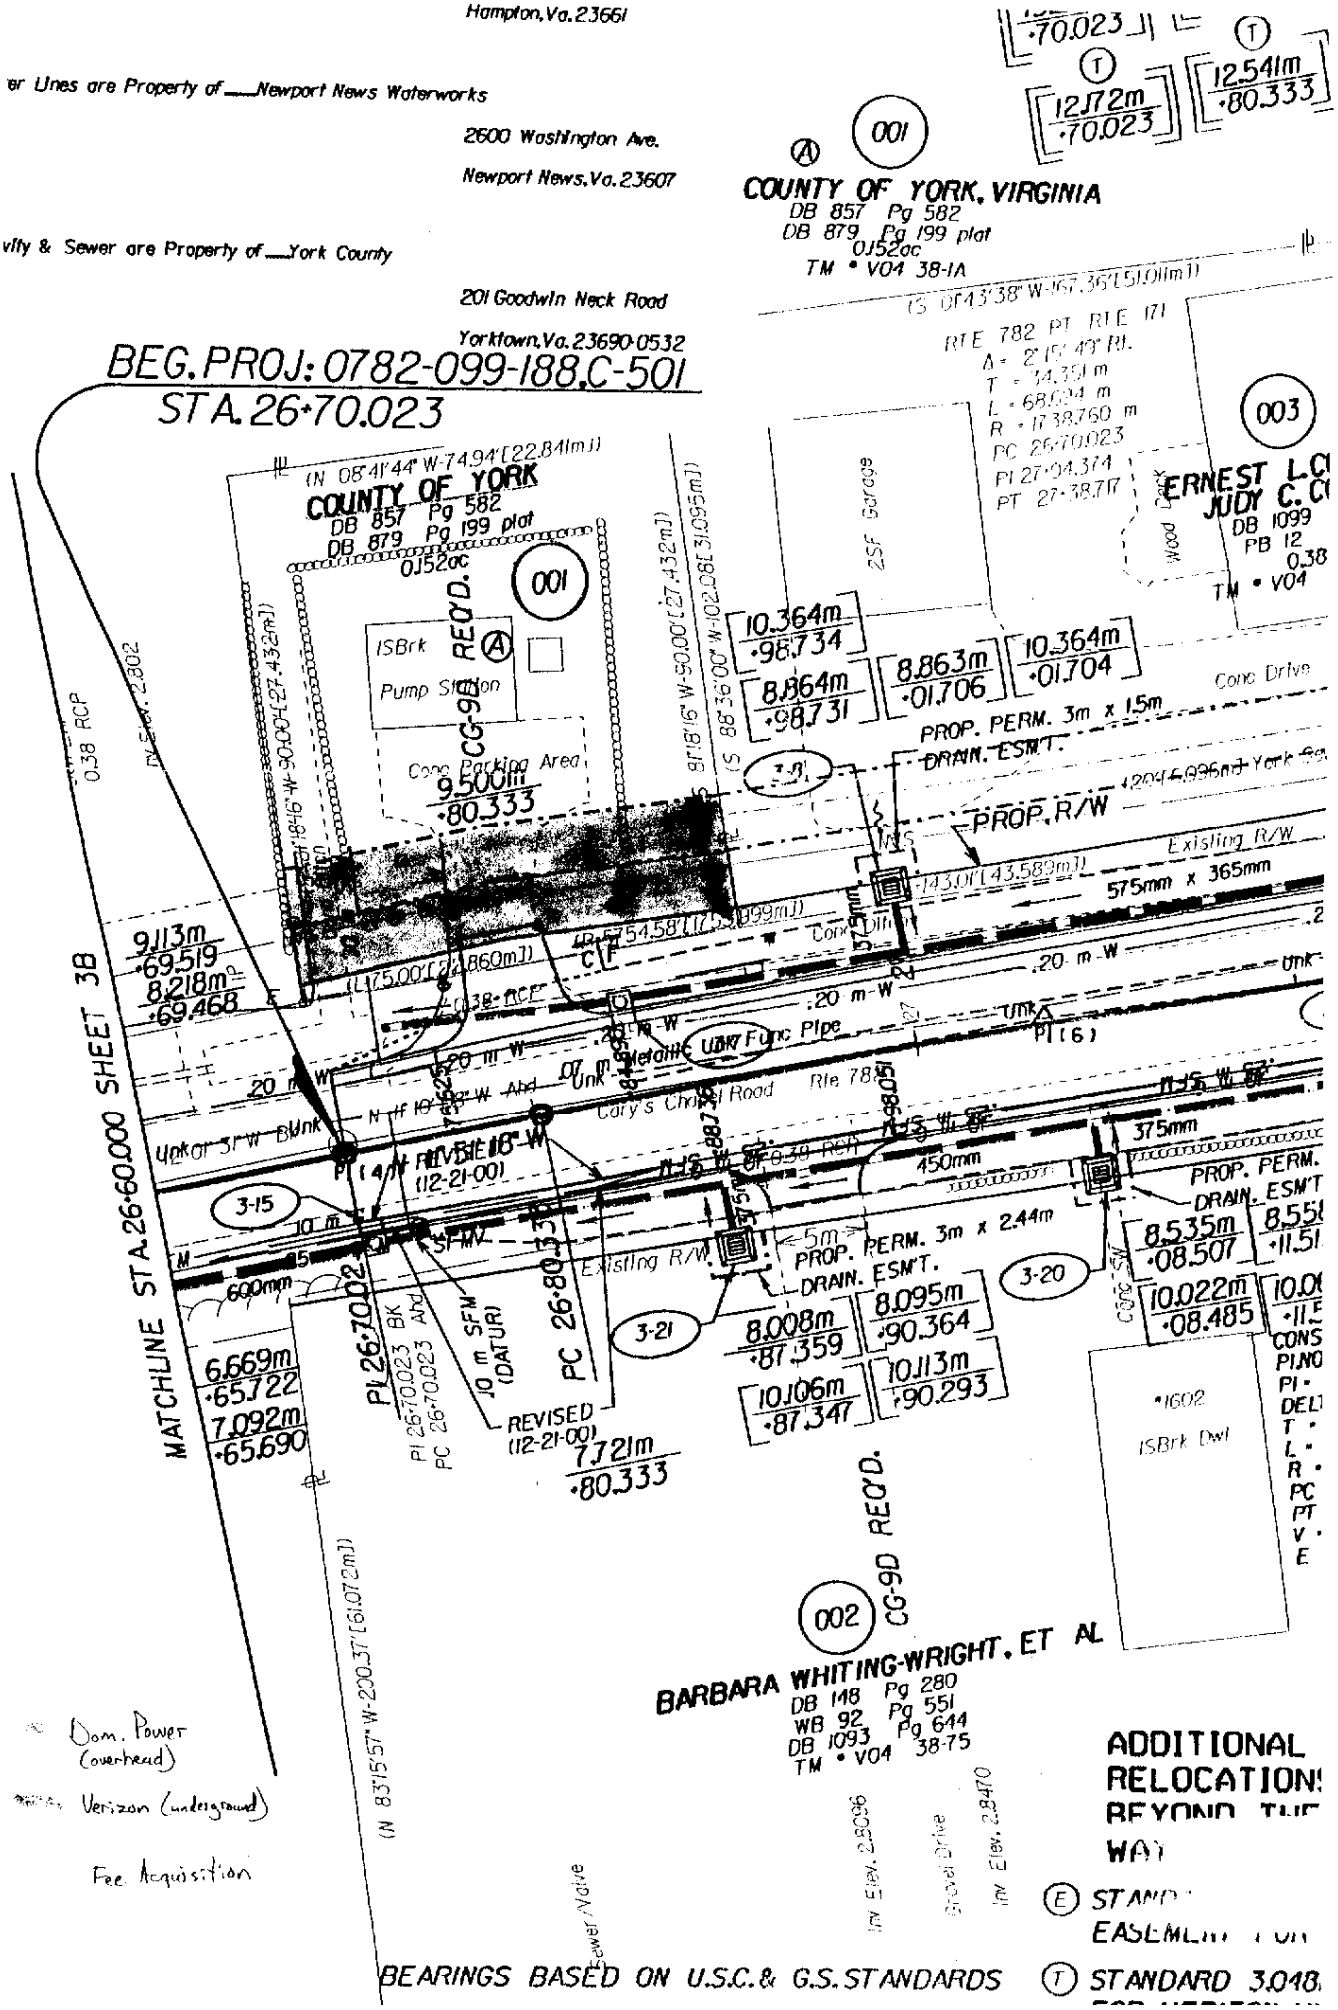

item1b.max