APPLICANT
Charity Combs

Establishment of a beauty salon as a home occupation at 103 York Lane

ZONING MAP

APPLICATION NUMBER: UP-588-02

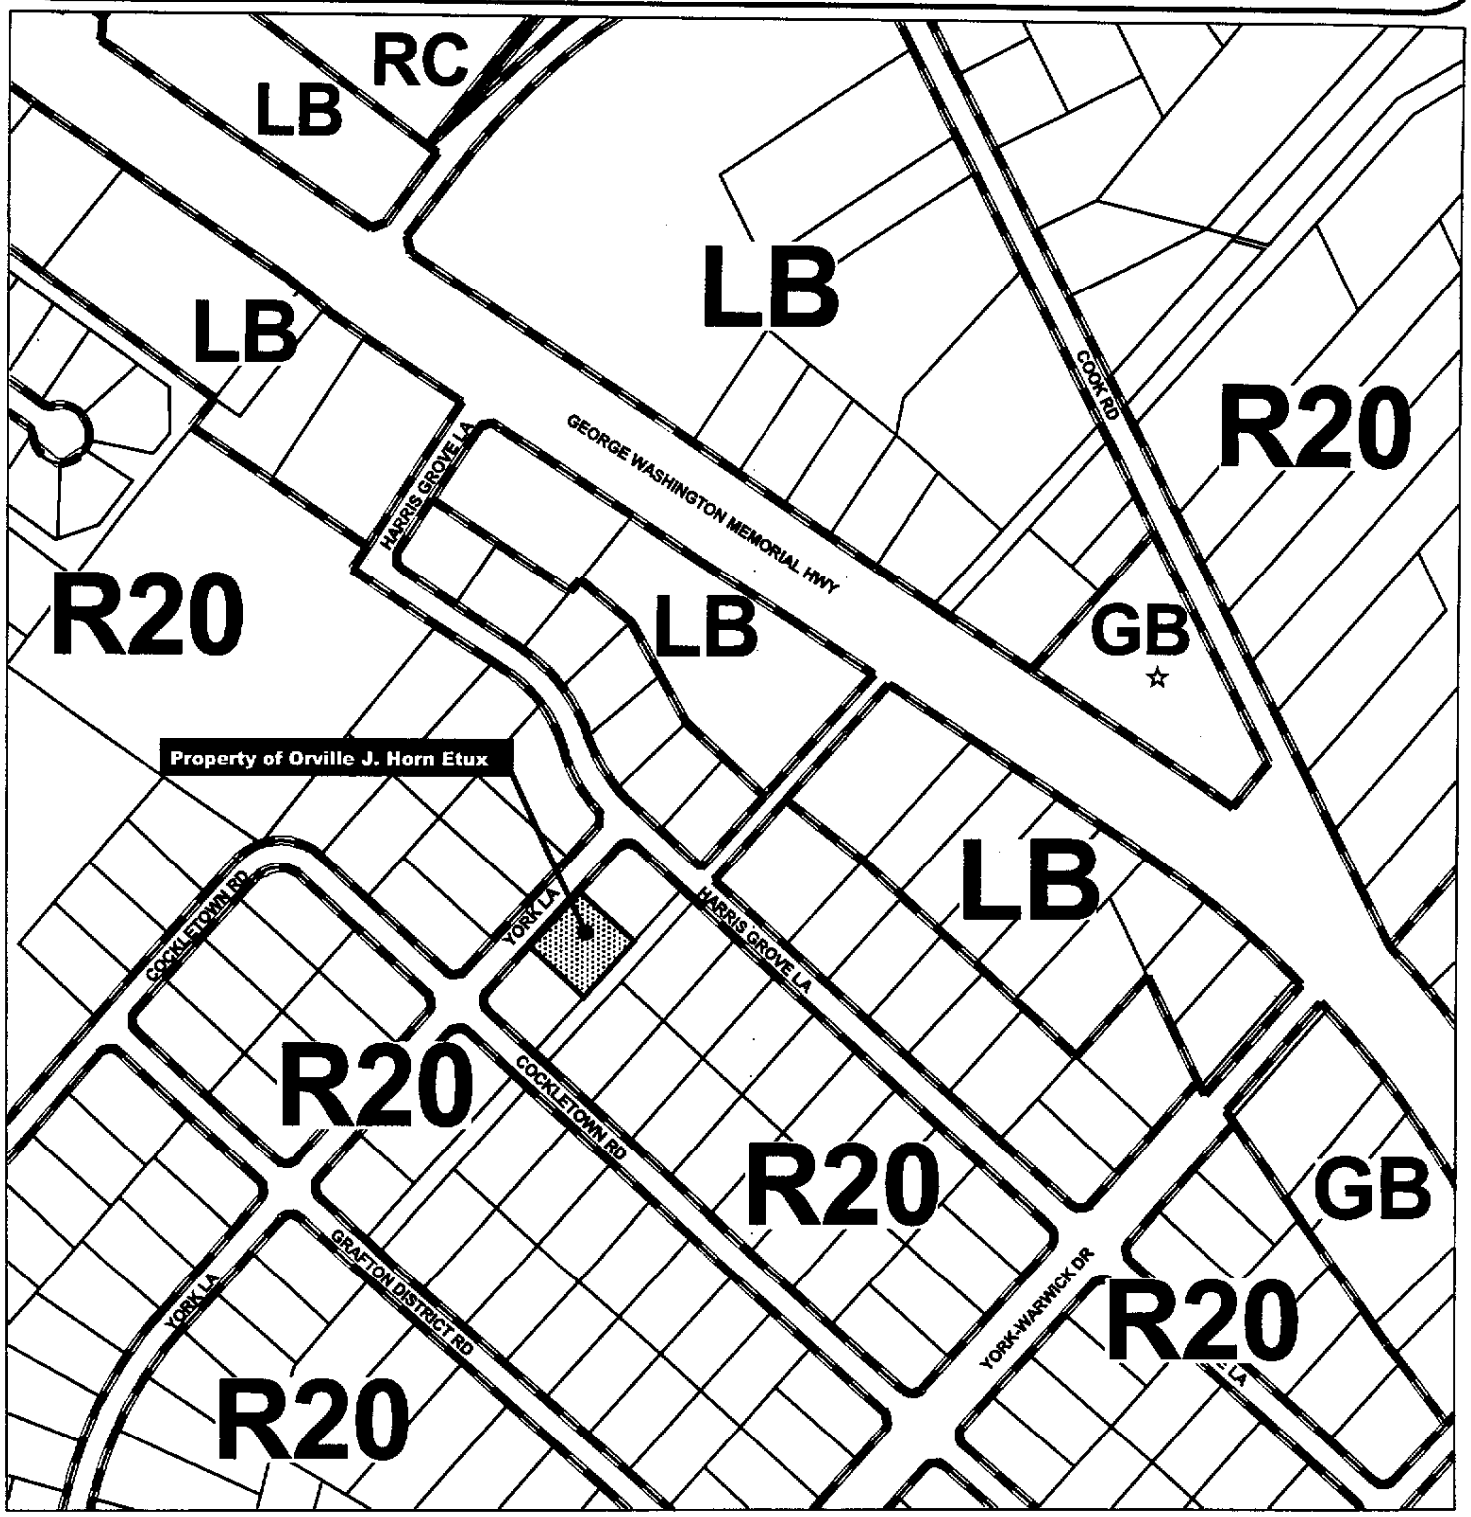

400 0 400 Feet

☆ Conditional Zoning

N W E S

LIBRARY TILE NUMBER: Lr009 & Lro10

SOURCE: YORK COUNTY GIS PARCEL DATA and ZONING COVERAGE

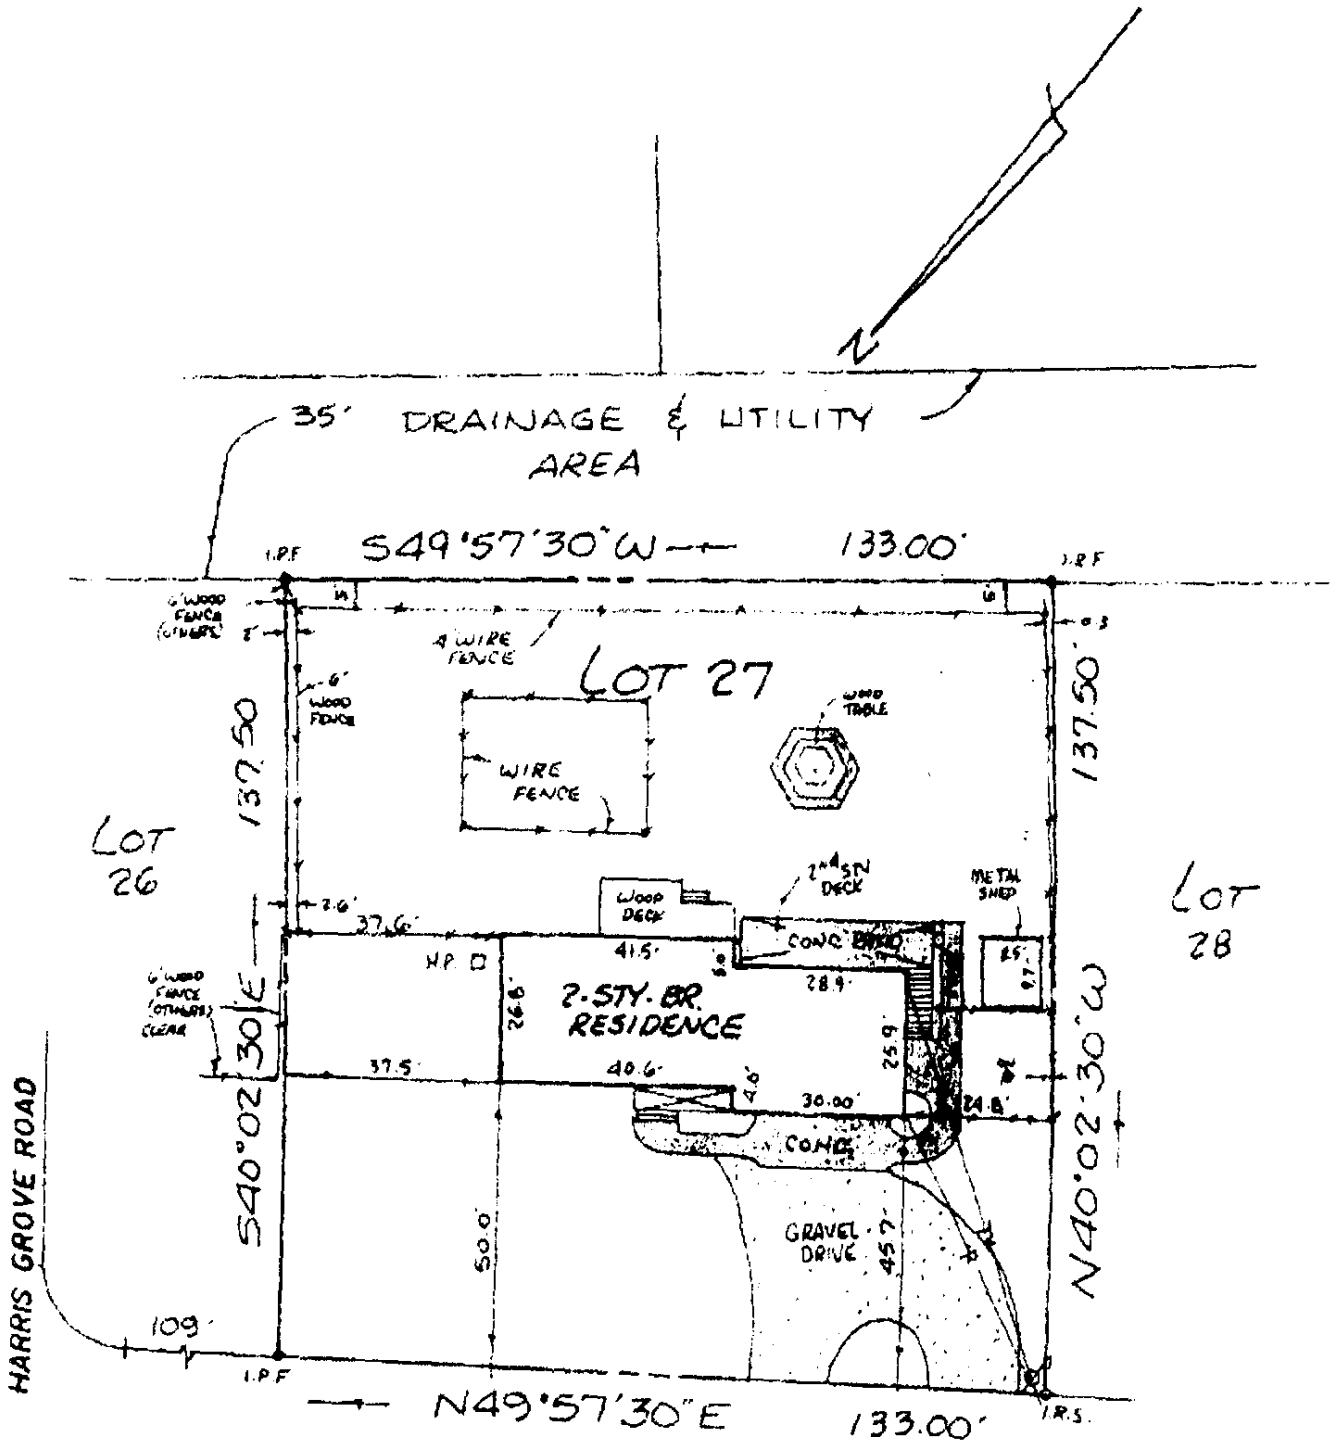

YORK LANE
50' R/W

THIS IS TO CERTIFY, THAT ON JULY 13, 1995 I SURVEYED THE PROPERTY SHOWN ON THIS PLAT AND FOUND THE PROPERTY LINES TO BE CORRECT AS SHOWN HEREON.
THERE ARE NO VISIBLE ENCROACHMENTS EITHER WAY ACROSS THE LINES EXCEPT AS SHOWN.
THIS PROPERTY IS SUBJECT TO EASEMENTS, SERVITUDES AND COVENANTS OF RECORD.

ZONE X
FLOOD INSURANCE RATE MAP 510182 0032 B
DATE OF F.I.R.M. 12/16/88
103 YORK LANE