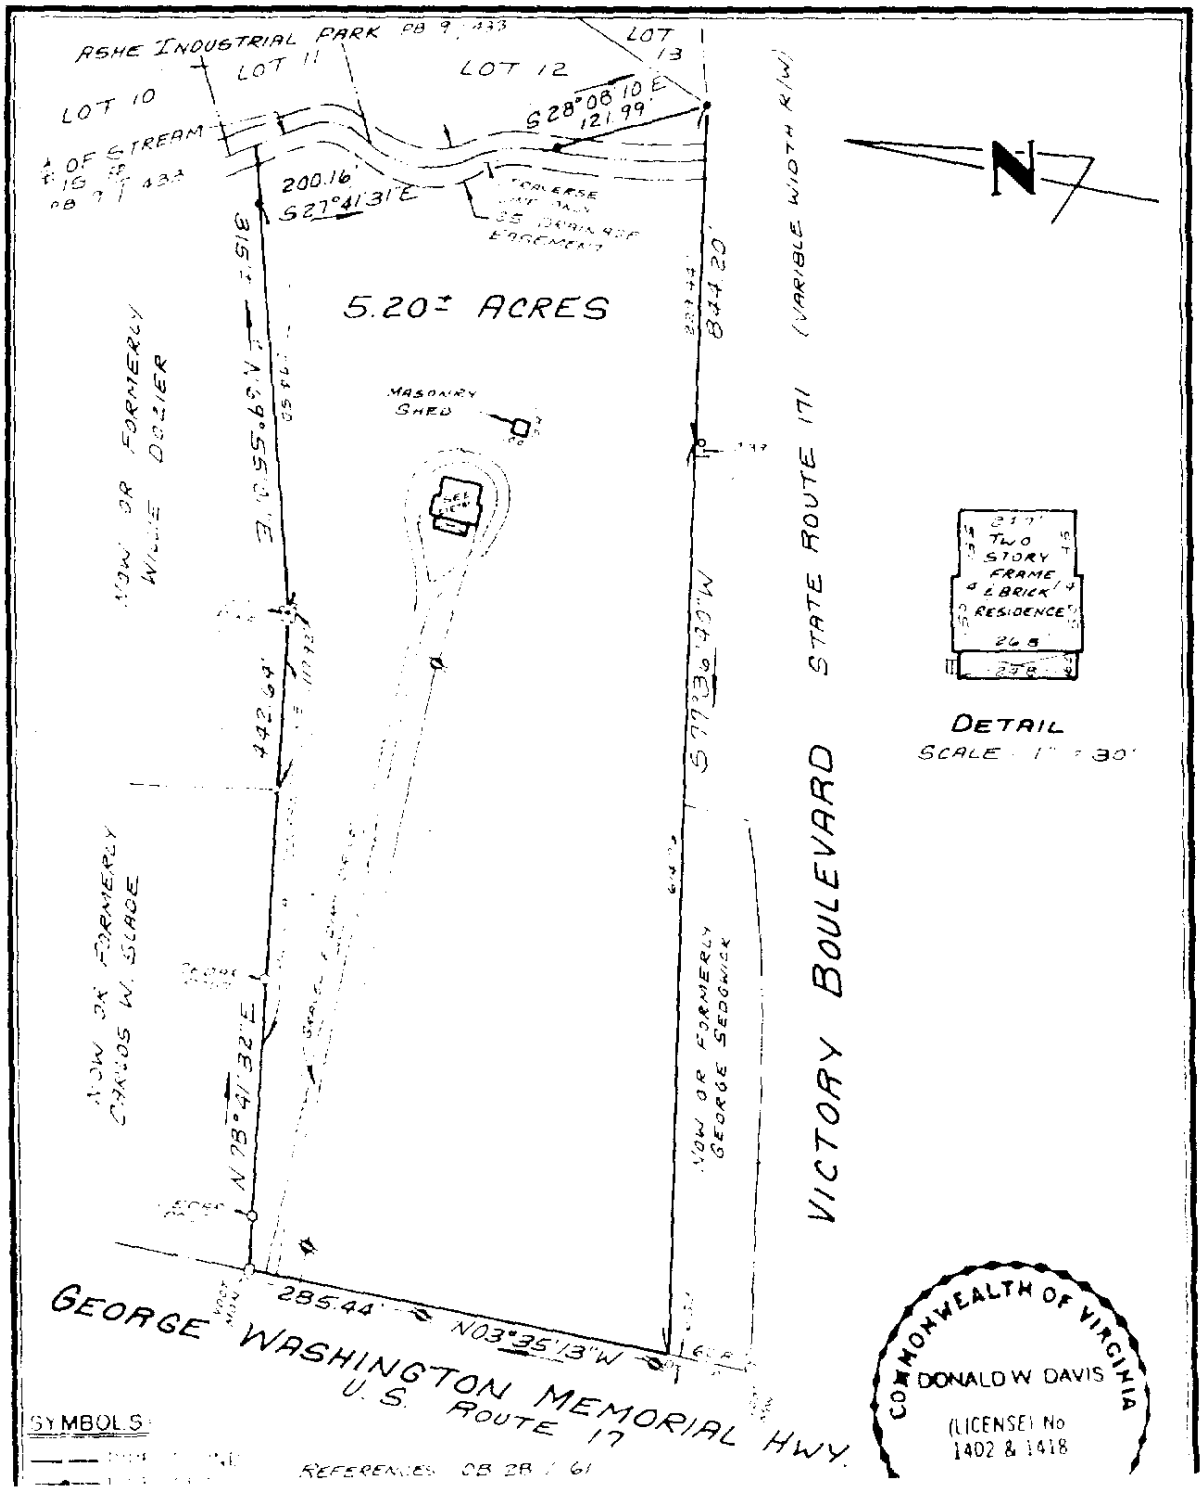
ASHE INDUSTRIAL PARK PB 9 / 433
LOT 10
LOT 11
LOT 12
LOT 13
S28°08'10"E
121.99'
200.16'
S27°41'31"E
5.20± ACRES
844.20'
MASONRY SHED
NOW OR FORMERLY WILLIE DOZIER
442.64'
S77°36'40"W
NOW OR FORMERLY CARLOS W. SLADE
N78°41'32"E
NOW OR FORMERLY GEORGE SEDGWICK
VICTORY BOULEVARD
STATE ROUTE 171 (VARIBLE WIDTH R/W)
TWO STORY FRAME & BRICK RESIDENCE
DETAIL
SCALE 1" = 30'
285.44'
N03°35'13"W
GEORGE WASHINGTON MEMORIAL HWY.
U.S. ROUTE 17
SYMBOLS
REFERENCES DB 28 / 61
COMMONWEALTH OF VIRGINIA
DONALD W DAVIS
(LICENSE) No
1402 & 1418