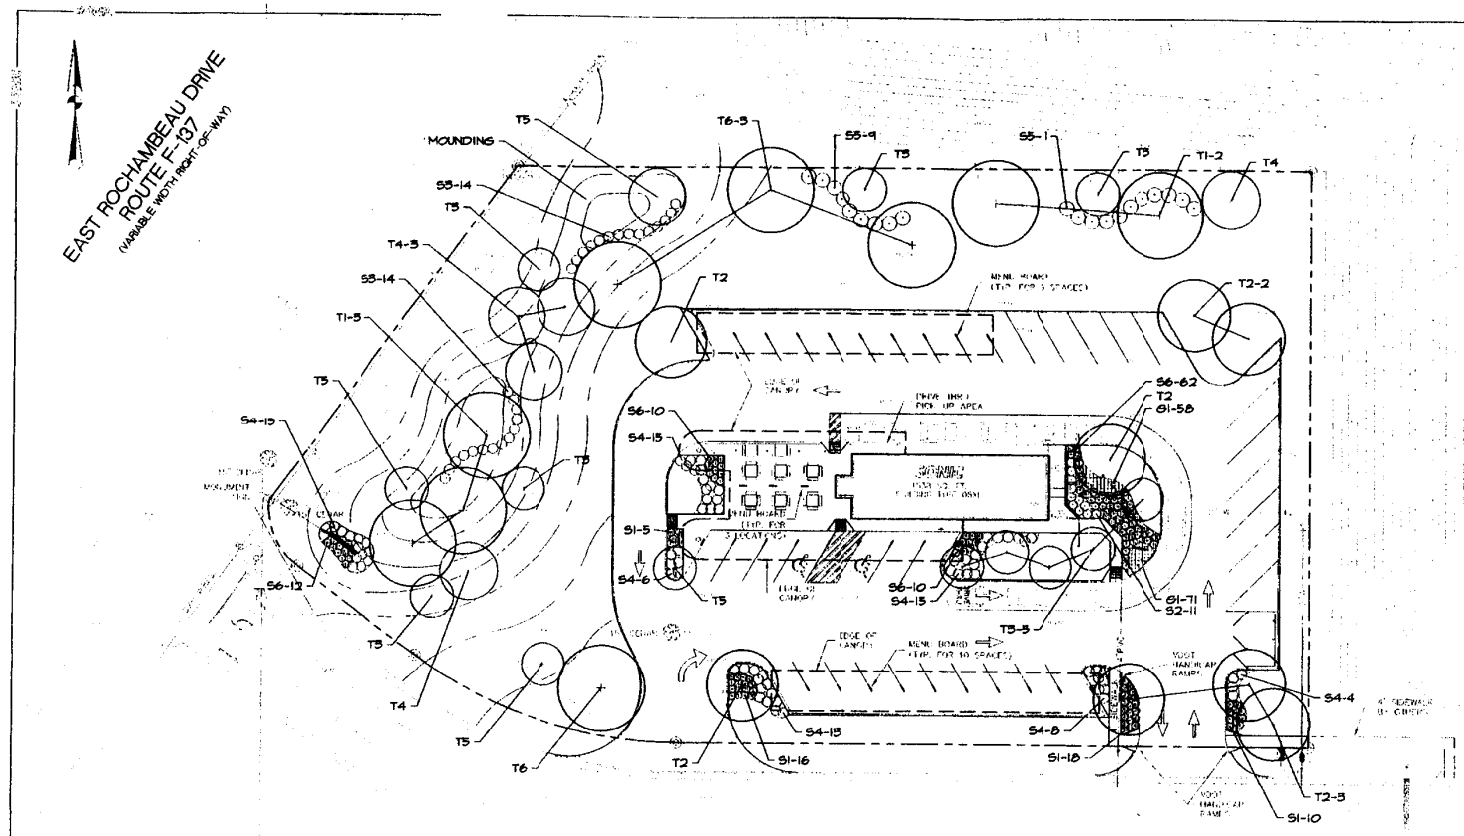

PLANT LIST

KEY	SCIENTIFIC NAME	COMMON NAME	SIZE CALIPER	SIZE HEIGHT	SIZE SPREAD	PLANT METHOD	QUANTITY	REMARKS
	TREES							
T1	ACER PLANATOIDES "SUMMERSHADE"	SUMMERSHADE NORWAY MAPLE	2"-2 1/2"	-	-	B&B #1	5	
T2	ACER RUBRUM "OCTOBER GLORY"	OCTOBER GLORY RED MAPLE	2"-2 1/2"	-	-	-	8	
T3	AMALANCHER CANADENSIS	DOWNY SERV CEDERRY	2"-2 1/2"	-	-	-	10	
T4	PINUS TAEDA	LOBLOLLY PINE	-	6"-8"	-	B&B #2	5	
T5	PRUNUS SERRULATA "KHANZAN"	KHANZAN CHERRY	2"-2 1/2"	-	-	B&B #1	4	
T6	QUERCUS COCCINEA	SCARLET OAK	2"-2 1/2"	-	-	-	4	
	SHRUBS							
S1	BERBERIS THUMBERGII "CRIMSON PYGMY"	CRIMSON PYGMY BARBERRY	-	-	24"-30"	B&B #3	49	SPACE 30" O.C.
S2	ILEX CRENATA "COMPACTA"	COMPACT JAPANESE HOLLY	-	18"-24"	-	-	11	SPACE 36" O.C.
S3	ILEX CORNUTA "DURFORDII NANA"	DWARF DURFORD HOLLY	-	18"-24"	-	-	28	SPACE 46" O.C.
S4	JUNIPERUS CHINENSIS "PROCUMBENS NANA"	DWARF JAPANESE JUNIPER	-	-	18"-24"	-	76	SPACE 42" O.C.
S5	MYRICA CERIFERA	SOUTHERN WAX MYRTLE	-	2"-2 1/2"	-	-	20	SPACE 60" O.C.
S6	RAPHIOLEPSIS INDICA "SPRINGTIME"	DWARF RAPHIOLEPSIS	-	-	18"-24"	-	86	SPACE 30" O.C.
	GROUNDCOVERS							
G1	LIRIOPE MUSCARI "VARIEGATA"	VARIEGATED LIRIOPE		1 GALLON		POT #4	29	SPACE 12" O.C.

FROPOSED
WAL-MART
SUPER CENTER

RECEIVED
AUG 2 8 200[illegible]
PLANNING DIVISION
COUNTY OF YORK