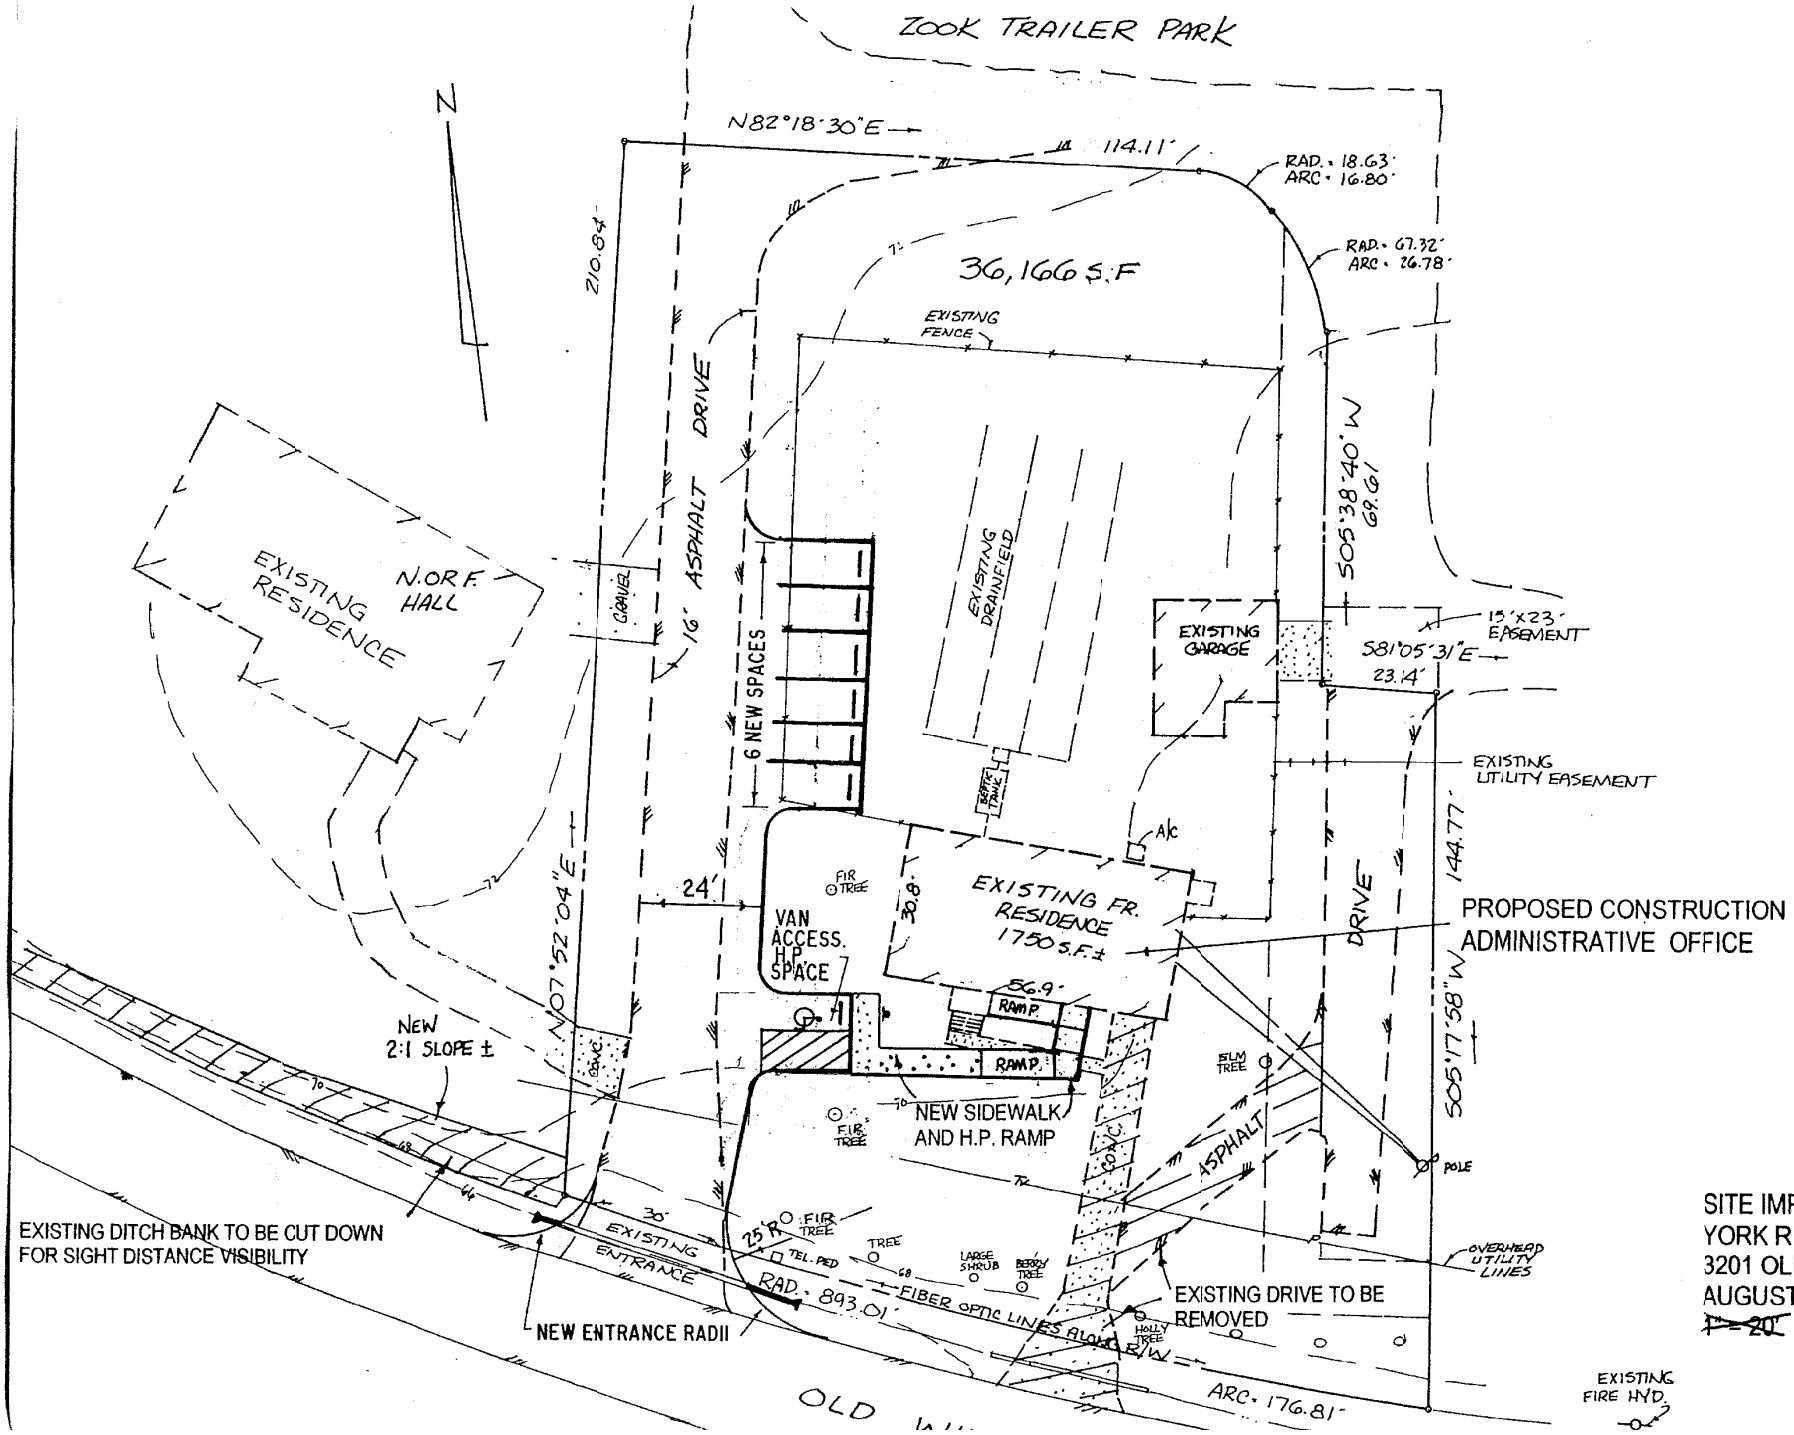

SITE IMPROVEME
YORK RIVER ELE(
3201 OLD WILLIAM
AUGUST 23, 2002
~~1" = 20'~~