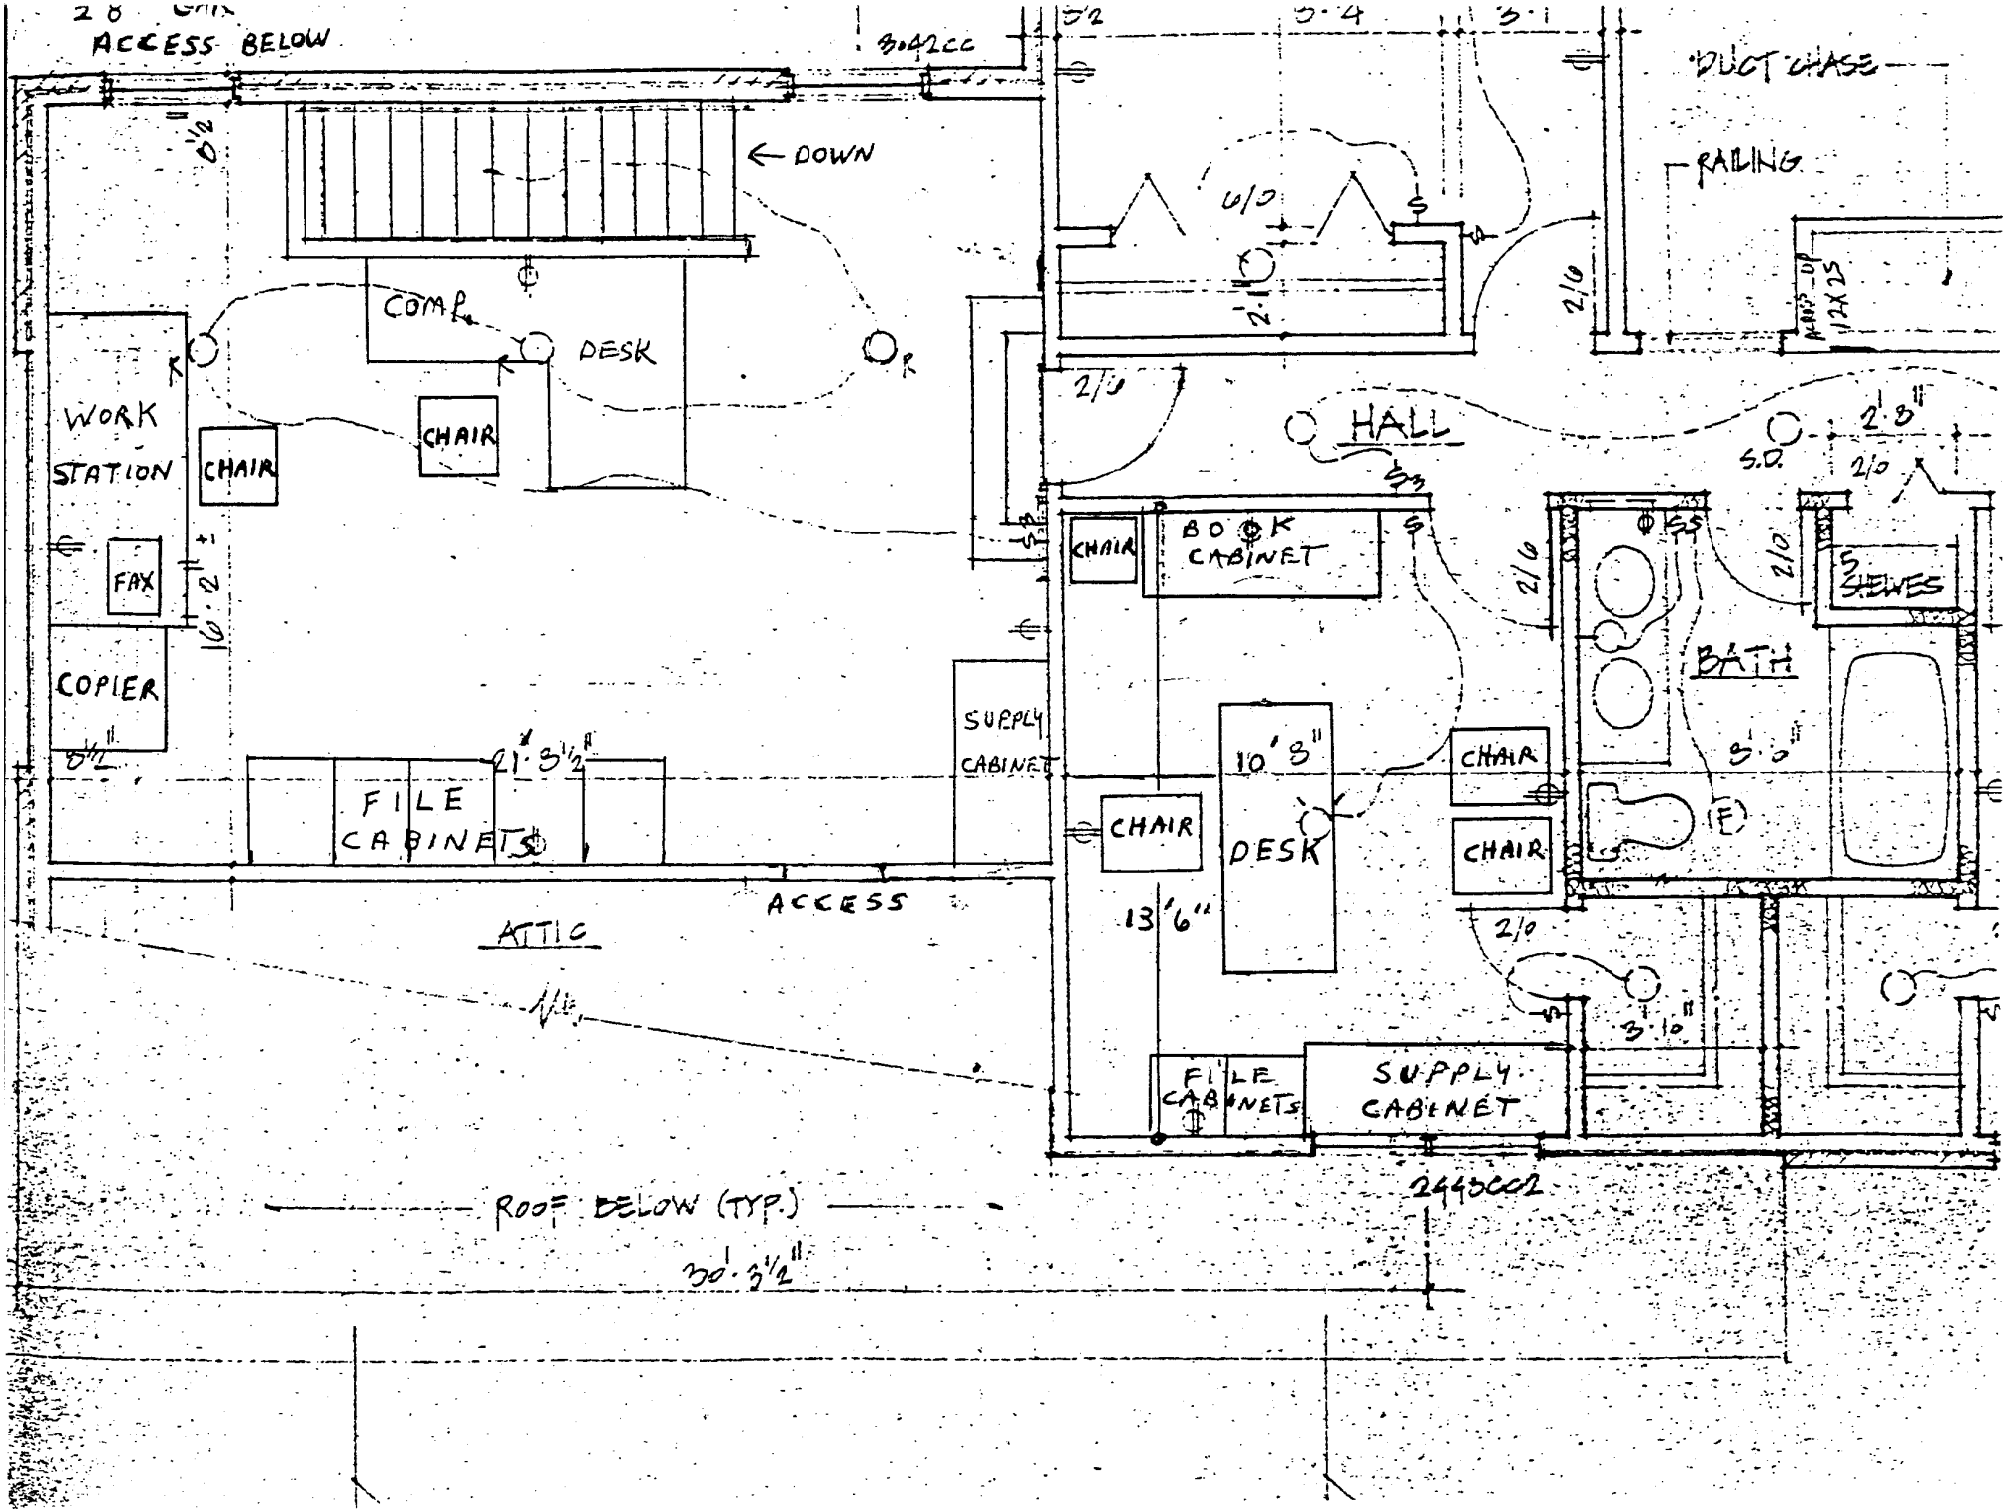
ACCESS BELOW
DOWN
COMP
DESK
CHAIR
WORK STATION
CHAIR
FAX
COPIER
FILE CABINETS
SUPPLY CABINET
ACCESS
ATTIC
ROOF BELOW (TYP.)
DUCT CHASE
RAILING
HALL
CHAIR
BOOK CABINET
CHAIR
DESK
CHAIR
CHAIR
CHAIR
BATH
SHELVES
FILE CABINETS
SUPPLY CABINET