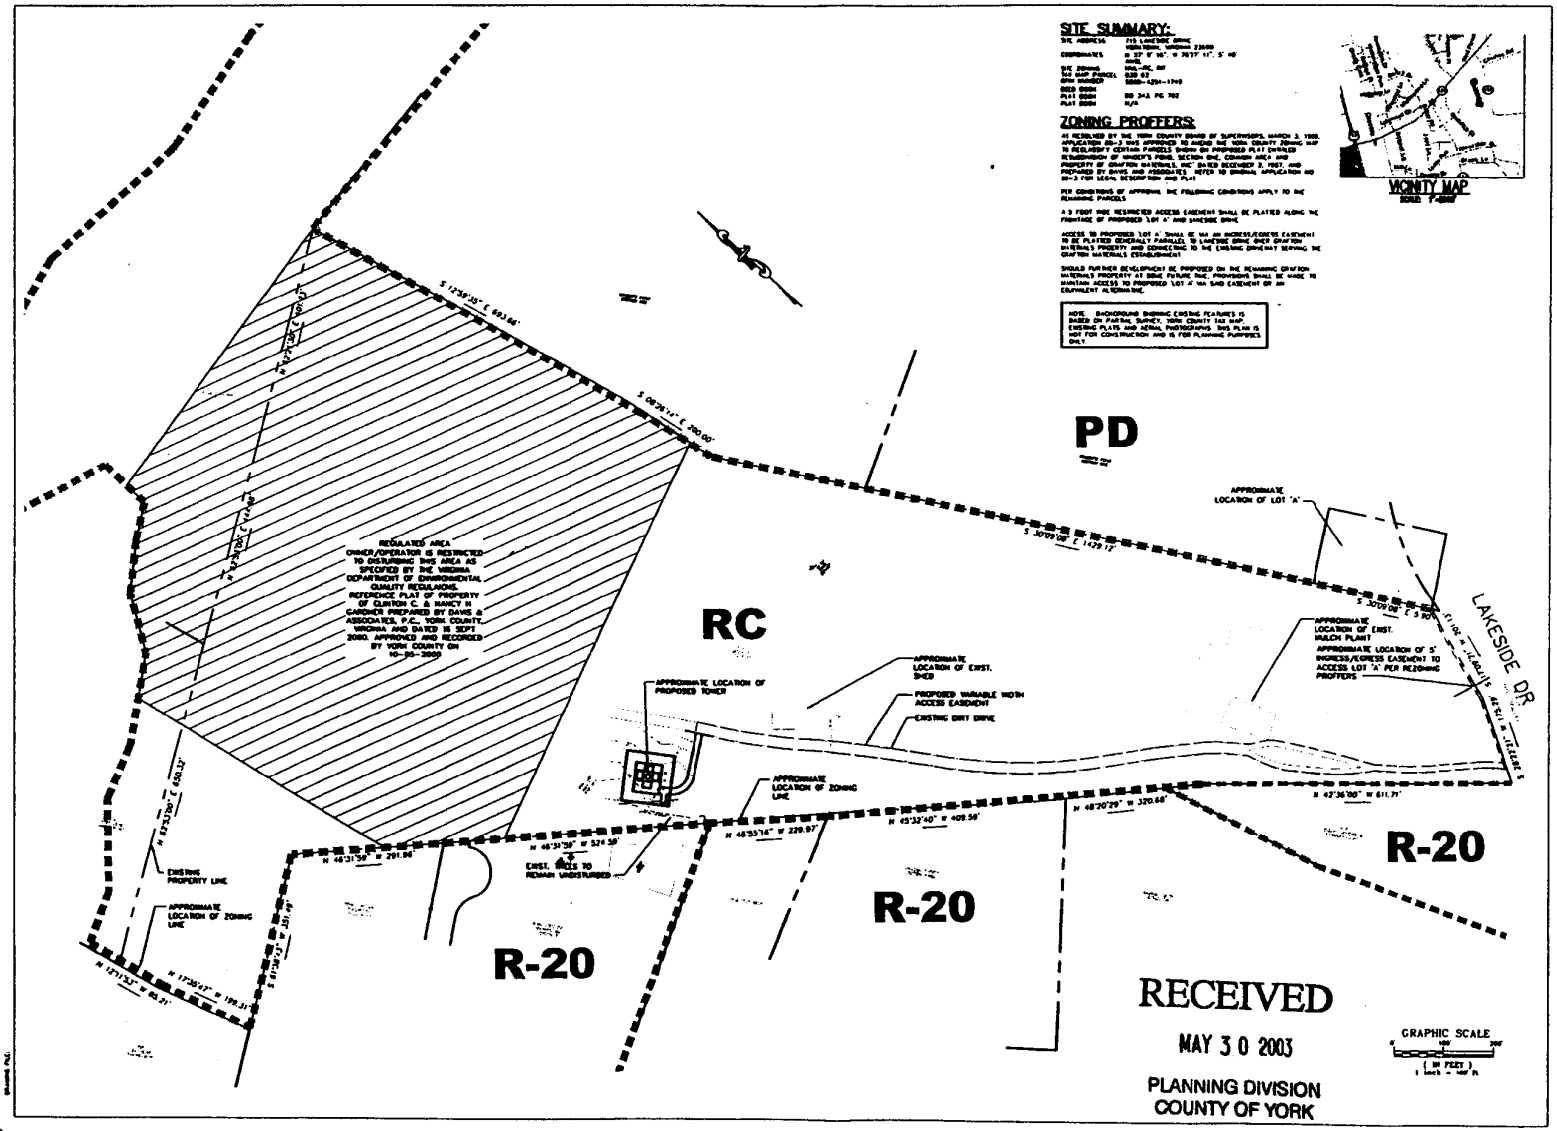

RECEIVED
MAY 30 2003
PLANNING DIVISION
COUNTY OF YORK

PREPARED IN THE OFFICE OF:
Kimley-Horn and Associates, Inc.
Chesapeake, Virginia 23320
501 Independence Parkway, Suite 300
(757) 548-7300

4/30/03 AS SHOWN AJG JAM AJG	5/29/03

POWER COMPANY
Dominion Virginia Power
4901 Princess Anne Road
Virginia Beach, Virginia
(757) 871-3422

BUILDING DEPARTMENT
Building Regulations
P.O. Box 532
Yorktown, Virginia
ATTN: Wayne Lloyd (757) 890-3522

TELEPHONE COMPANY
Verizon
5701 Cleveland Street, 5th Floor
Virginia Beach, Virginia 23462
ATTN: Bob Zeisel (757) 667-5544

PROPERTY OWNER
Clinton Gardner & Nancy Gardner
715 Lakeside Drive
Yorktown, Virginia 23692
(757) 898-3302

DEVELOPER
ALLTEL (757) 687-3387
4505 Columbus Street, Suite 104
Virginia Beach, Virginia 23462
ATTN: Jonel Hunter

SITE ADDRESS
Harwood Mills
715 Lakeside Drive
Yorktown, Virginia

ALLTEL

PRELIMINARY SITE PLAN
150' MONOPOLE
ALLTEL
HARWOOD MILLS
YORKTOWN
VIRGINIA

CUP-1

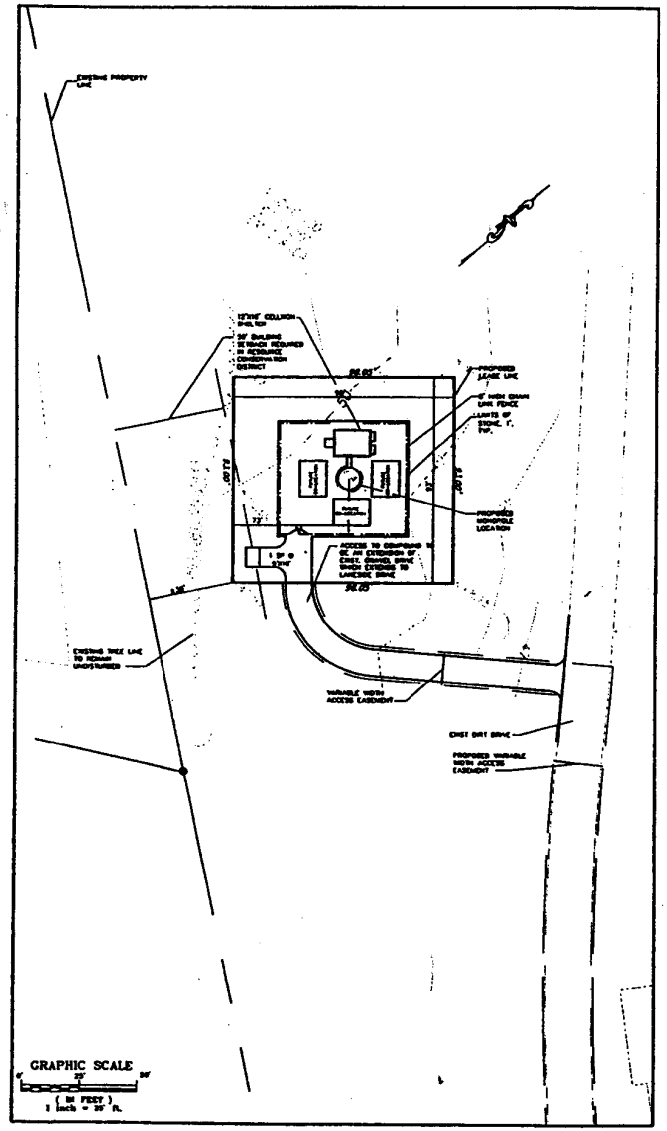

PRELIMINARY SITE PLAN

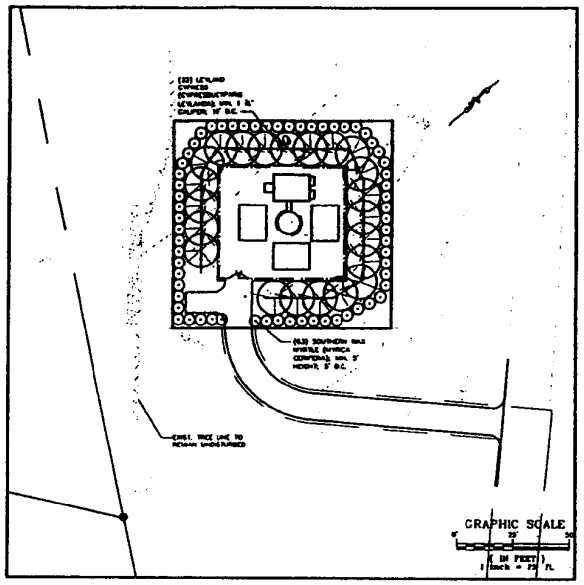

PRELIMINARY PLANTING PLAN

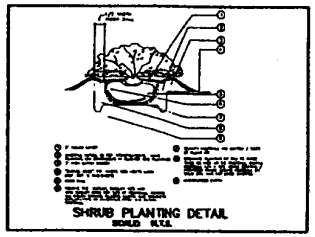

SHRUB PLANTING DETAIL

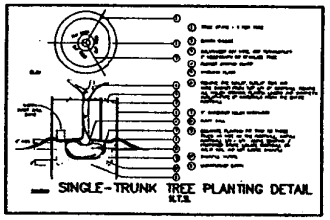

SINGLE-TRUNK TREE PLANTING DETAIL

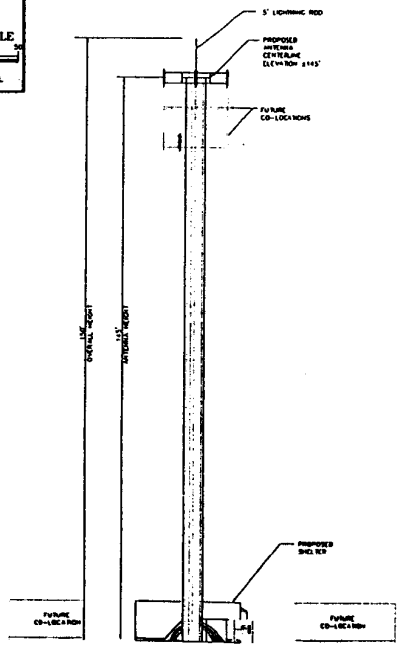

TOWER ELEVATION

RECEIVED

MAY 30 2003

PLANNING DIVISION
COUNTY OF YORK

PREPARED IN THE OFFICE OF

Kimley-Horn and Associates, Inc.

Chesapeake, Virginia 23320
301 Independence Parkway, Suite 300
(757) 548-7500

5/30/03	5/29/03

POWER COMPANY
Dominion Virginia Power
4801 Princess Anne Road
Virginia Beach, Virginia
(757) 671-3422

BUILDING DEPARTMENT
Building Regulations
Post Office Box 532
Yorktown, Virginia
Attn: Department Liaison (757) 890-3532

TELEPHONE COMPANY
Verizon
5701 Cleveland Street, 5th Floor
Virginia Beach, Virginia 23462
ATTN: Bob Zdeal (757) 687-5344

PROPERTY OWNER
Carter Center & Nancy Carter
715 Lakeside Drive
Yorktown, Virginia 23692
(757) 898-3300

DEVELOPER
ALLTEL Communications
2505 Columbus Street, Suite 104
Virginia Beach, Virginia 23462
Attn: Bob Zdeal (757) 687-5344

SITE ADDRESS
Carter Residence
715 Lakeside Drive
Yorktown, Virginia

ALLTEL

PRELIMINARY SITE PLAN
150' MONOPOLE

ALLTEL
HARWOOD MILLS

YORKTOWN
VIRGINIA

CUP-2