LINE TABLE		
LINE	LENGTH	BEARING
L1	148.01'	S39°42'36"W
L2	78.55'	N28°31'36"E
L3	19.40'	S47°05'26"E
L4	45.39'	N35°51'39"E
L5	152.41'	N32°46'41"E
L6	121.51'	N46°46'25"W
L7	9.78'	N33°48'55"E

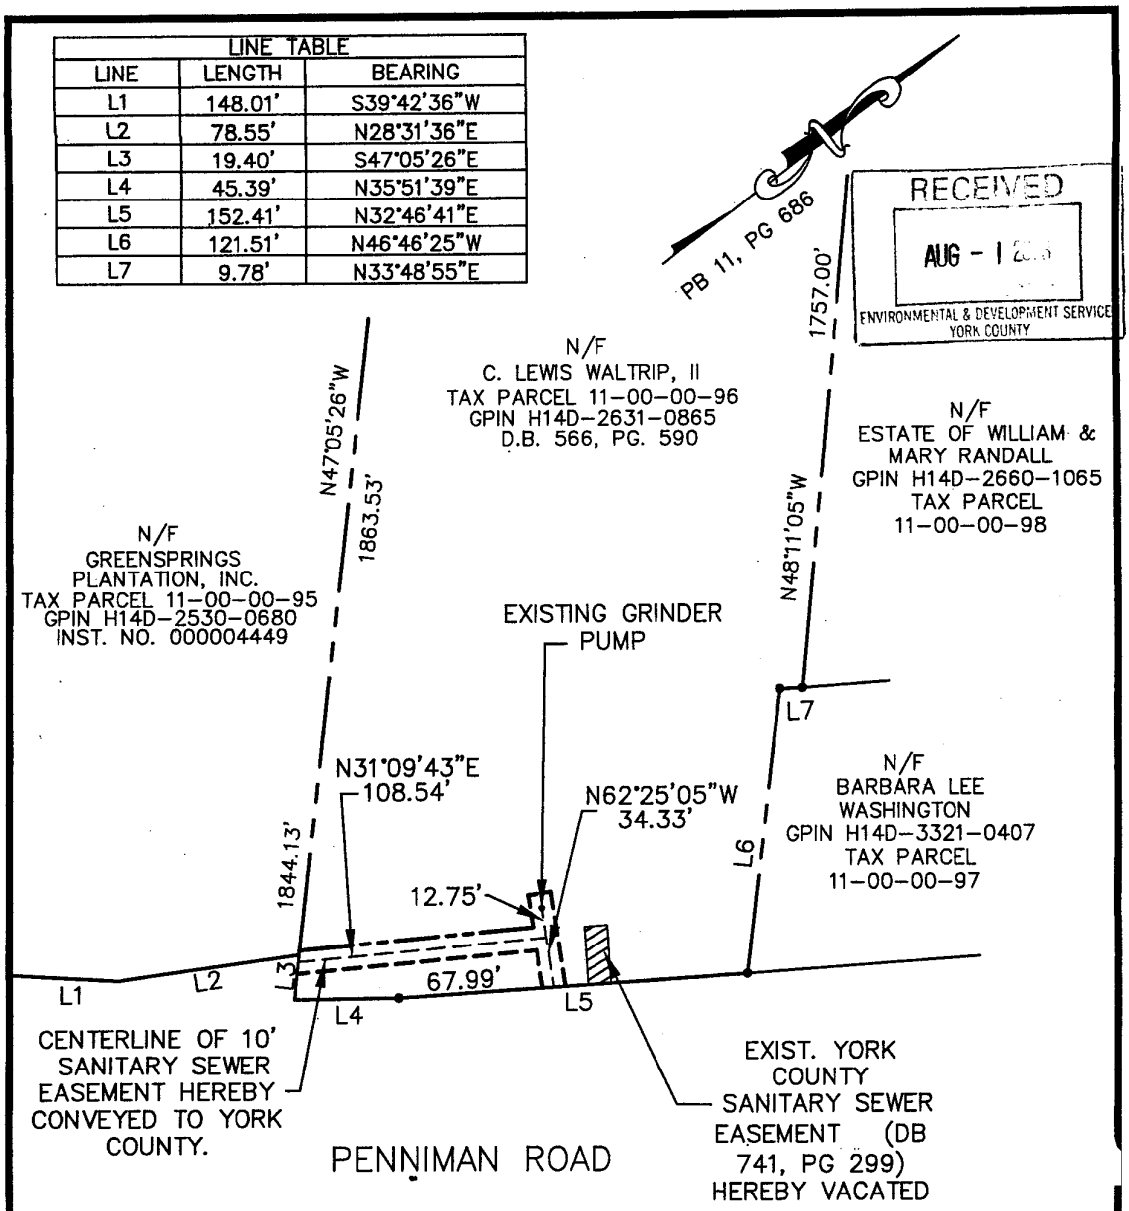

RECEIVED
AUG - 1 2003
ENVIRONMENTAL & DEVELOPMENT SERVICE
YORK COUNTY

COMMONWEALTH OF VIRGINIA
7-31-03
PETER FARRELL
No. 002036
Peter Farrell
LAND SURVEYOR

PLAT OF EASEMENT DEDICATION
FROM
C. LEWIS WALTRIP, II.
TO THE
COUNTY OF YORK, VIRGINIA
BRUTON DISTRICT
YORK COUNTY, VIRGINIA
DATE: JULY 31, 2003
SCALE: 1"=60'

LANDMARK
DESIGN GROUP
Engineers • Planners • Surveyors
Landscape Architects • Environmental Consultants

4029 Ironbound Road
Suite 100
Williamsburg, VA 23188
Tel. (757) 253-2975
Fax (757) 229-0049
Email: lmdg@landmarkdgwb.com

PROJ. NO. : 1990078-008.05 | DWG. NO. : 14255W