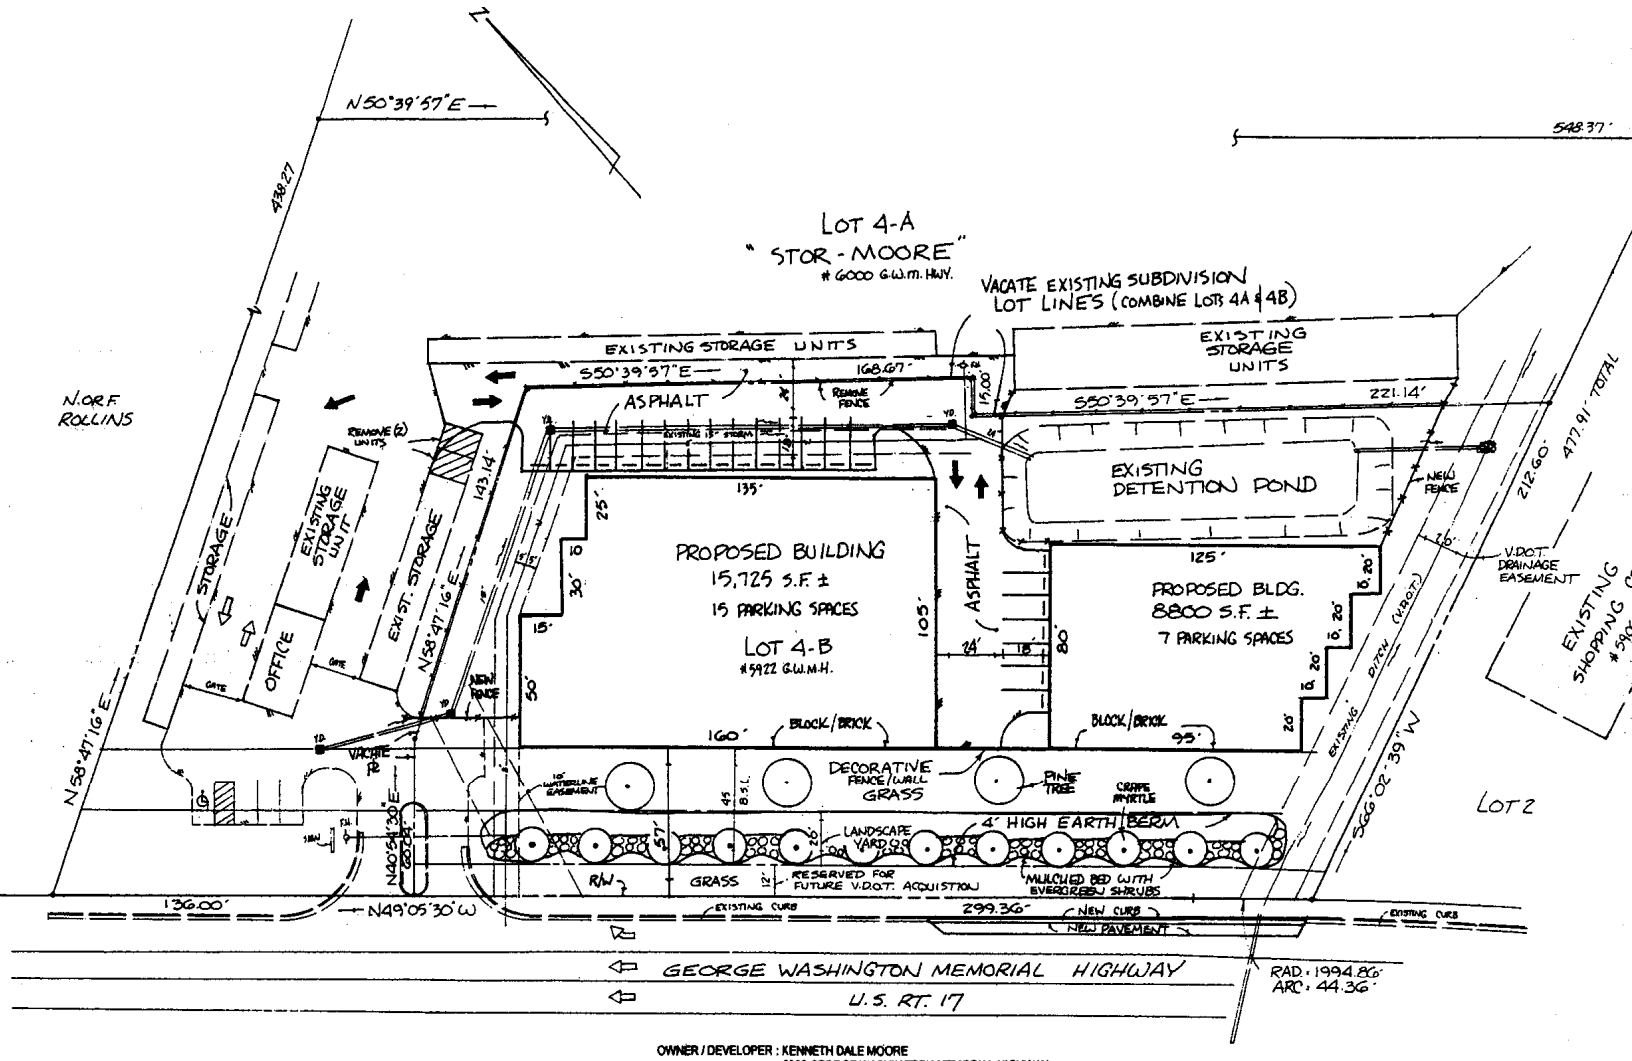

OWNER / DEVELOPER : KENNETH DALE MOORE
6000 GEORGE WASHINGTON MEMORIAL HIGHWAY
YORKTOWN, VIRGINIA 23692

SITE ADDRESS : 6000 GEORGE WASHINGTON MEMORIAL HIGHWAY

GPIN : S07C-0262-0786 (LOT 4-A) S07C-0175-0632 (LOT 4-B)

TAX I.D. : 029-04-00-04A AND 029-04-00-04B

LEGAL : LOTS 4A AND 4-B, RESUBDIVISION OF LOT 4, E.E. AMORY

ZONING : GB

LOT AREA : TOTAL AREA OF LOTS 4-A & 4-B - 4.98 AC
(EXISTING SUBDIVISION LINES TO BE VACATED)

TOTAL AREA OF PROPOSED UNITS : 2 BUILDINGS – 24,525 S.F. ENCLOSED STORAGE

CONCEPT PLAN

PROPOSED
ADDITION TO
STOR-MOORE
SELF STORAGE
GRAFTON DISTRICT
YORK COUNTY, VIRGINIA 1"=

CAMPBELL LAND SURVEYING, INC.
P. O. BOX 655, YORKTOWN, VA. 23692
(757)890-0837

DATE	
9/30/03	

DESIGN BY	DRAWN BY	CHECKED BY	JOB NO.
D.C.	D.C.	—	03.1120

SHEET 1 OF