■ ■ ■ ■ ■ ■ ■ = **Brick Building Facades**

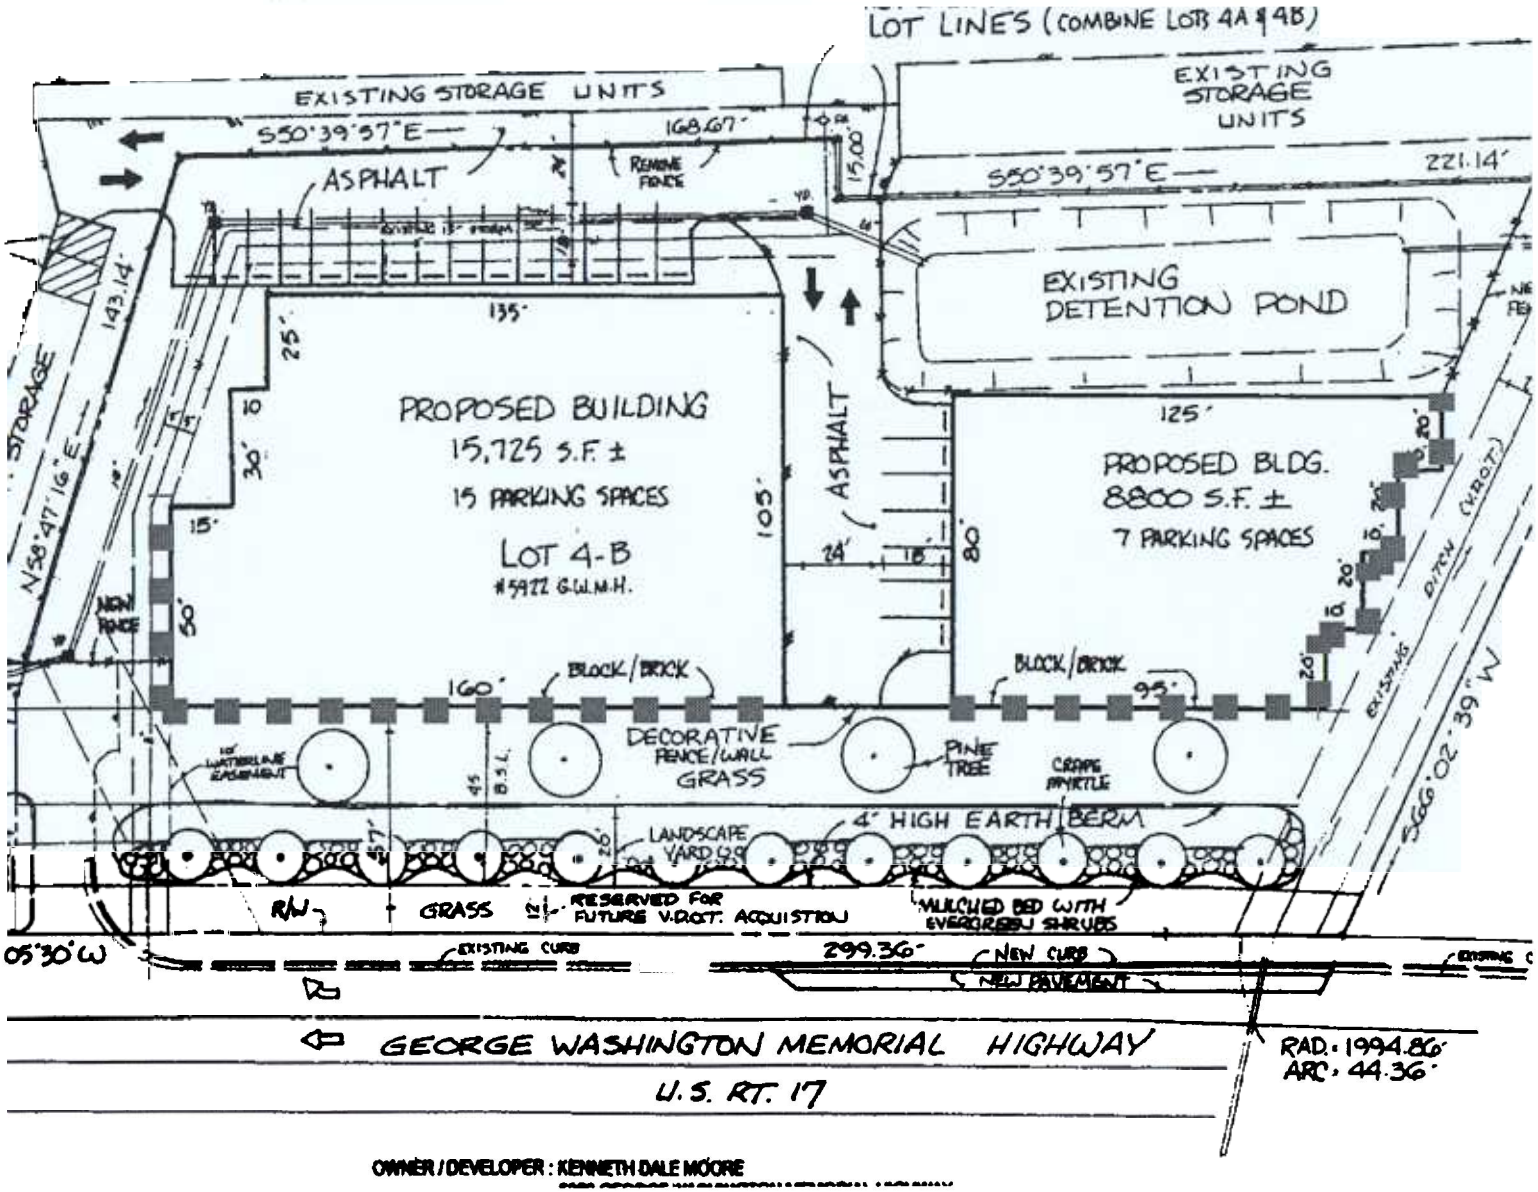


Revised Concept Plan – Proposed Staff Modification
October 24, 2003